



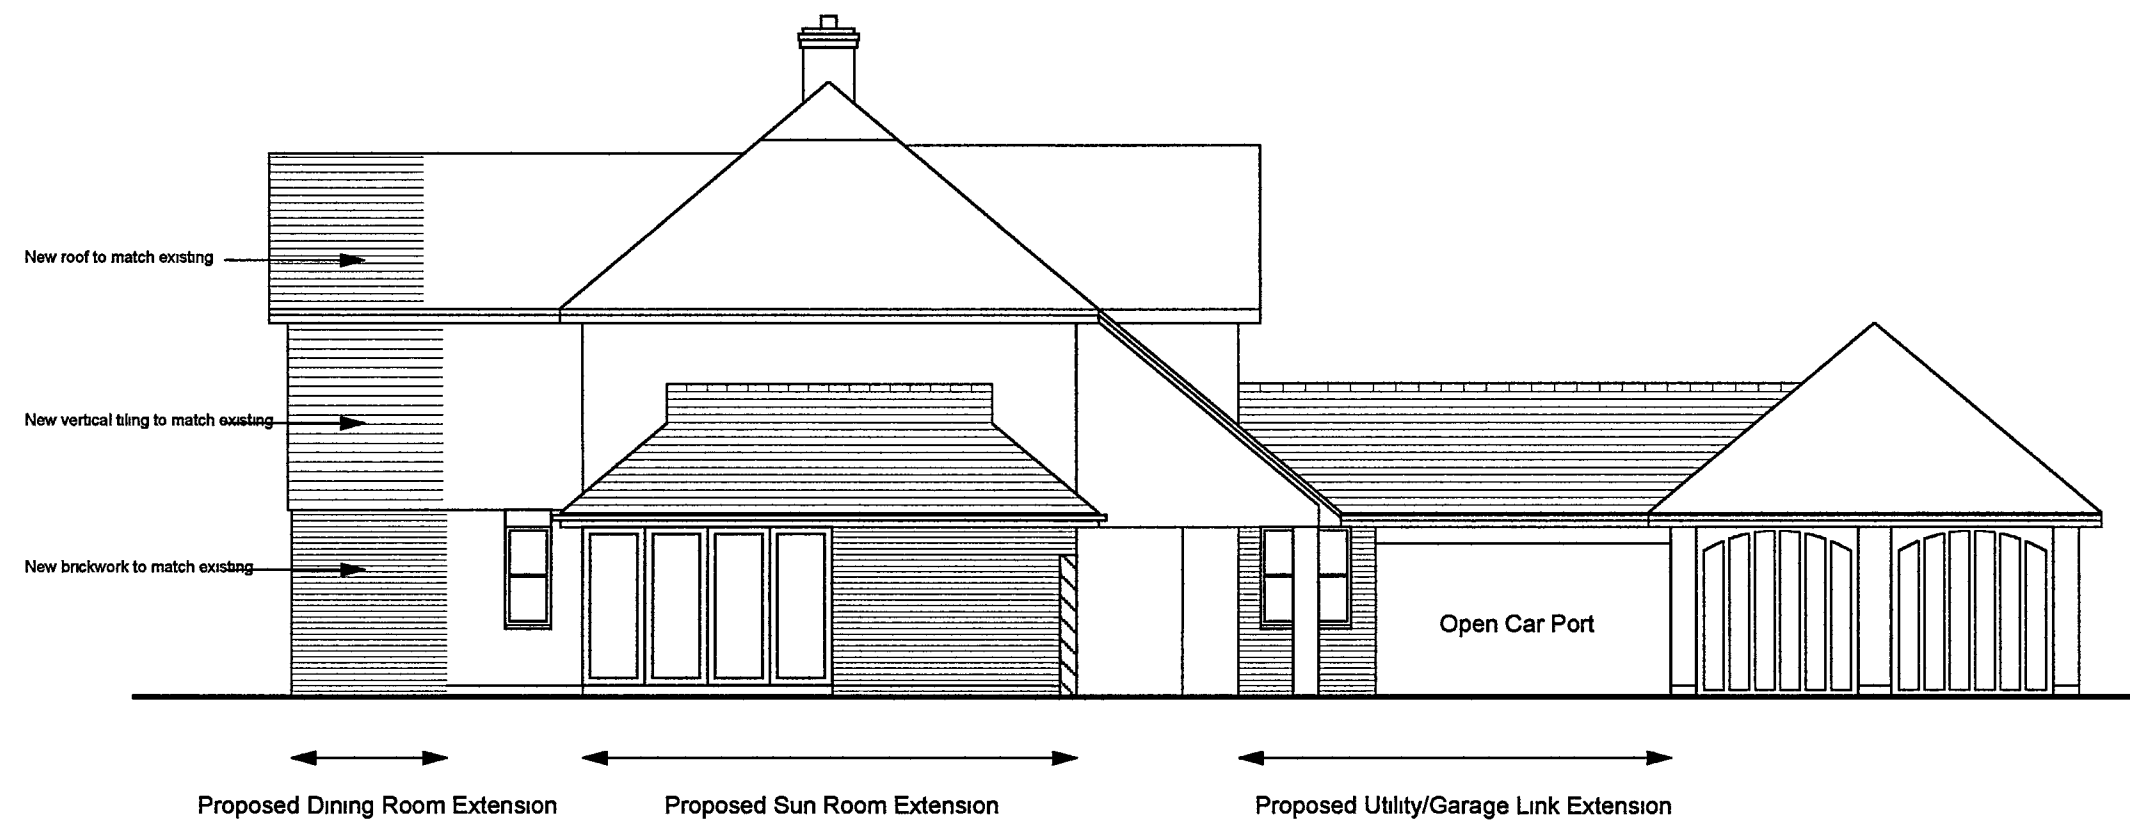

Proposed East/Side Elevation

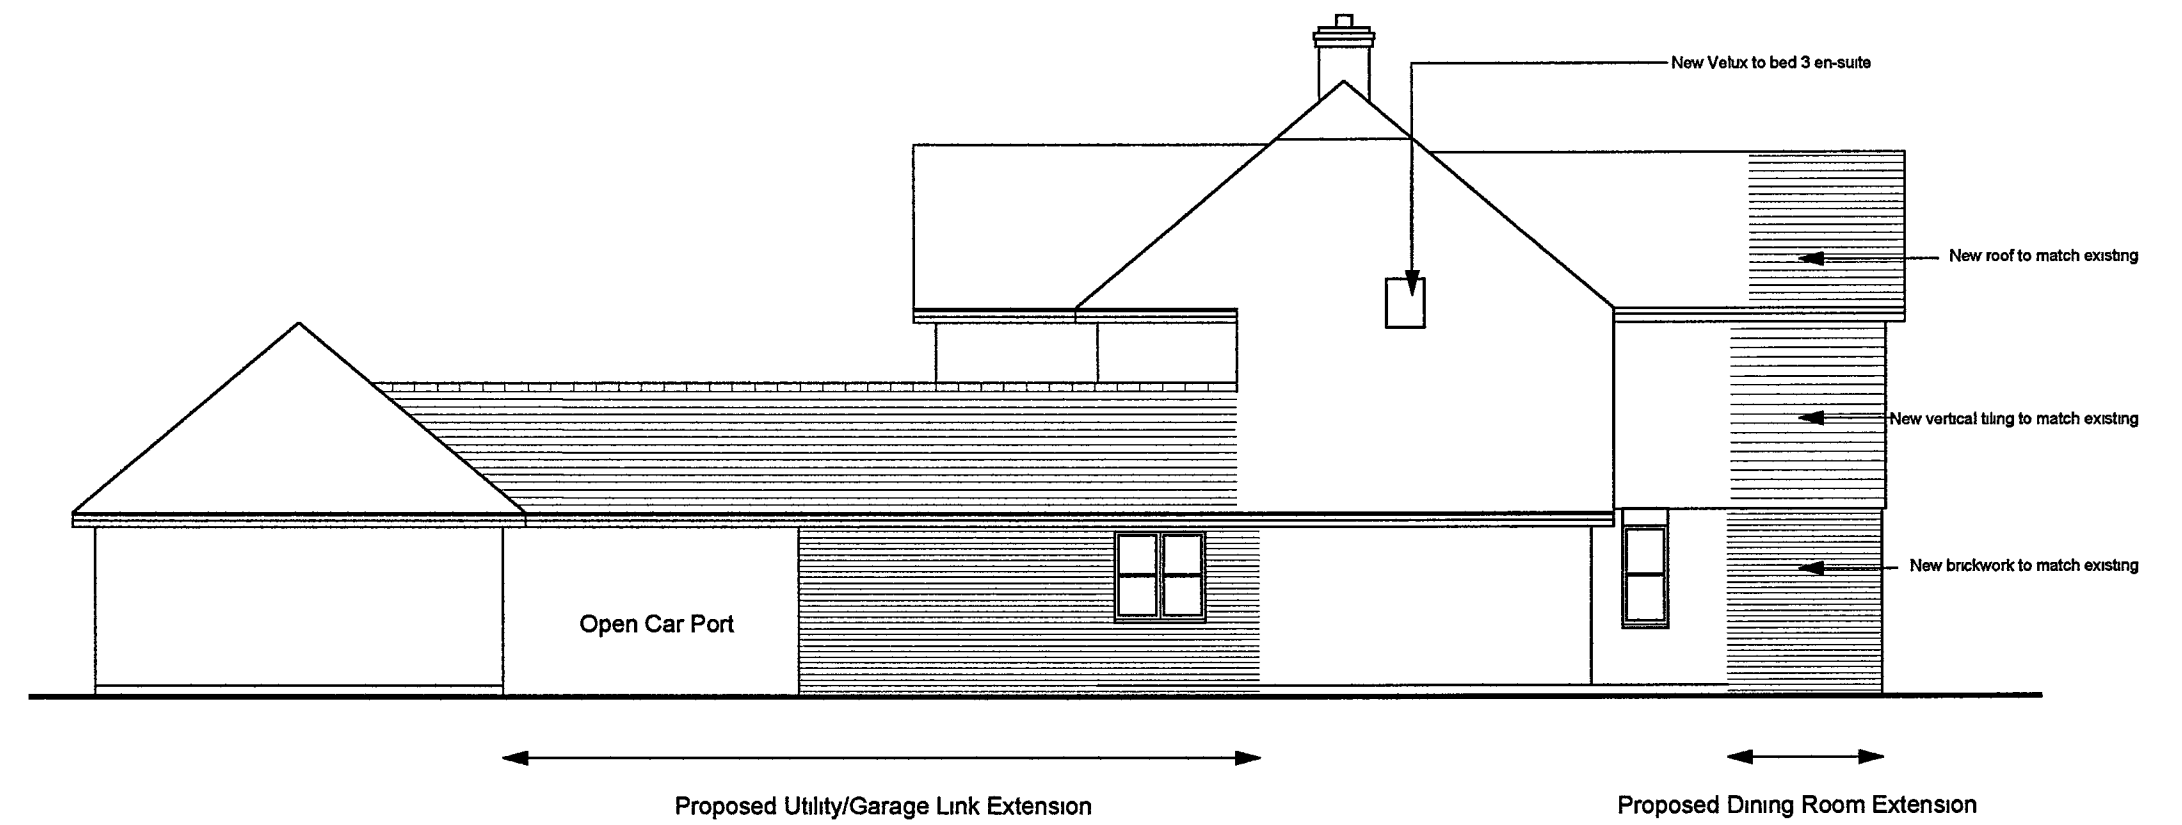

Proposed West/Side Elevation



Proposed Rear Elevation



Proposed Front Elevation

ARUN DISTRICT COUNCIL			
No.	A	141	05
RECEIVED	24/11/05.		