



No dimensions to be scaled from drawing except for planning purposes.
The contractor should check all dimensions on site.
It is the contractors responsibility to ensure compliance with Building Regulations.
C.D.M. Regs. 2007. The Client is advised of his responsibilities to appoint a Planning Supervisor under these Regs.
All works to comply with the C.D.M. Regs. 2007
The Party Wall Act. 1996 The property owner is advised of the requirements of the Act, & the requirement to serve a Party Wall Notice on any adjoining owners as required under the act.


REVISIONS:
A. 08.11.18 Front extension omitted.

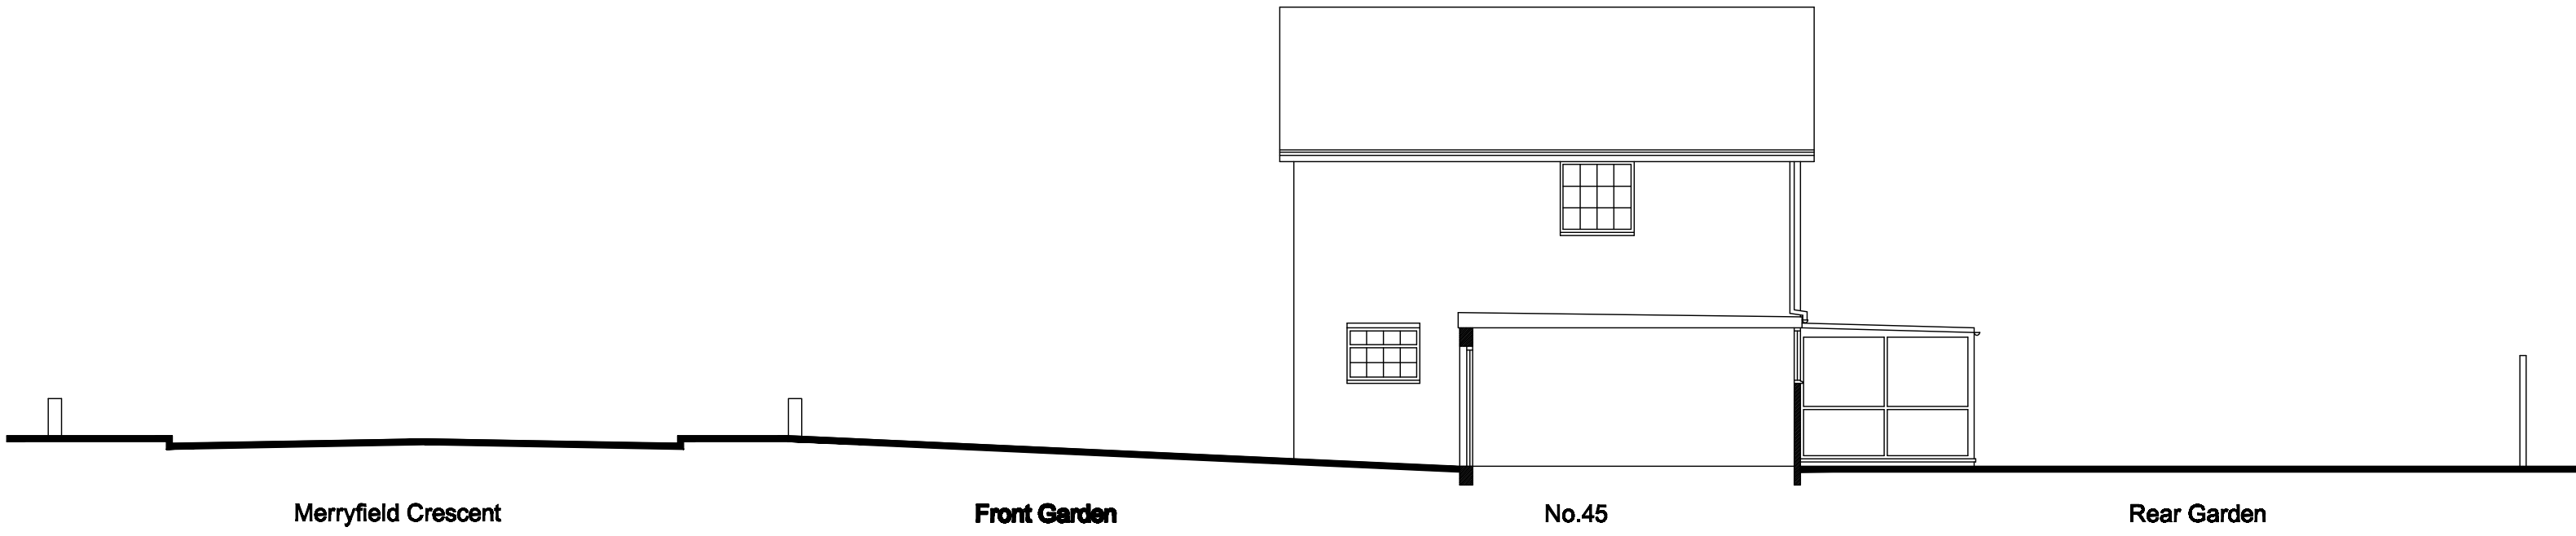

EXISTING SITE CROSS SECTION
Scale 1:100

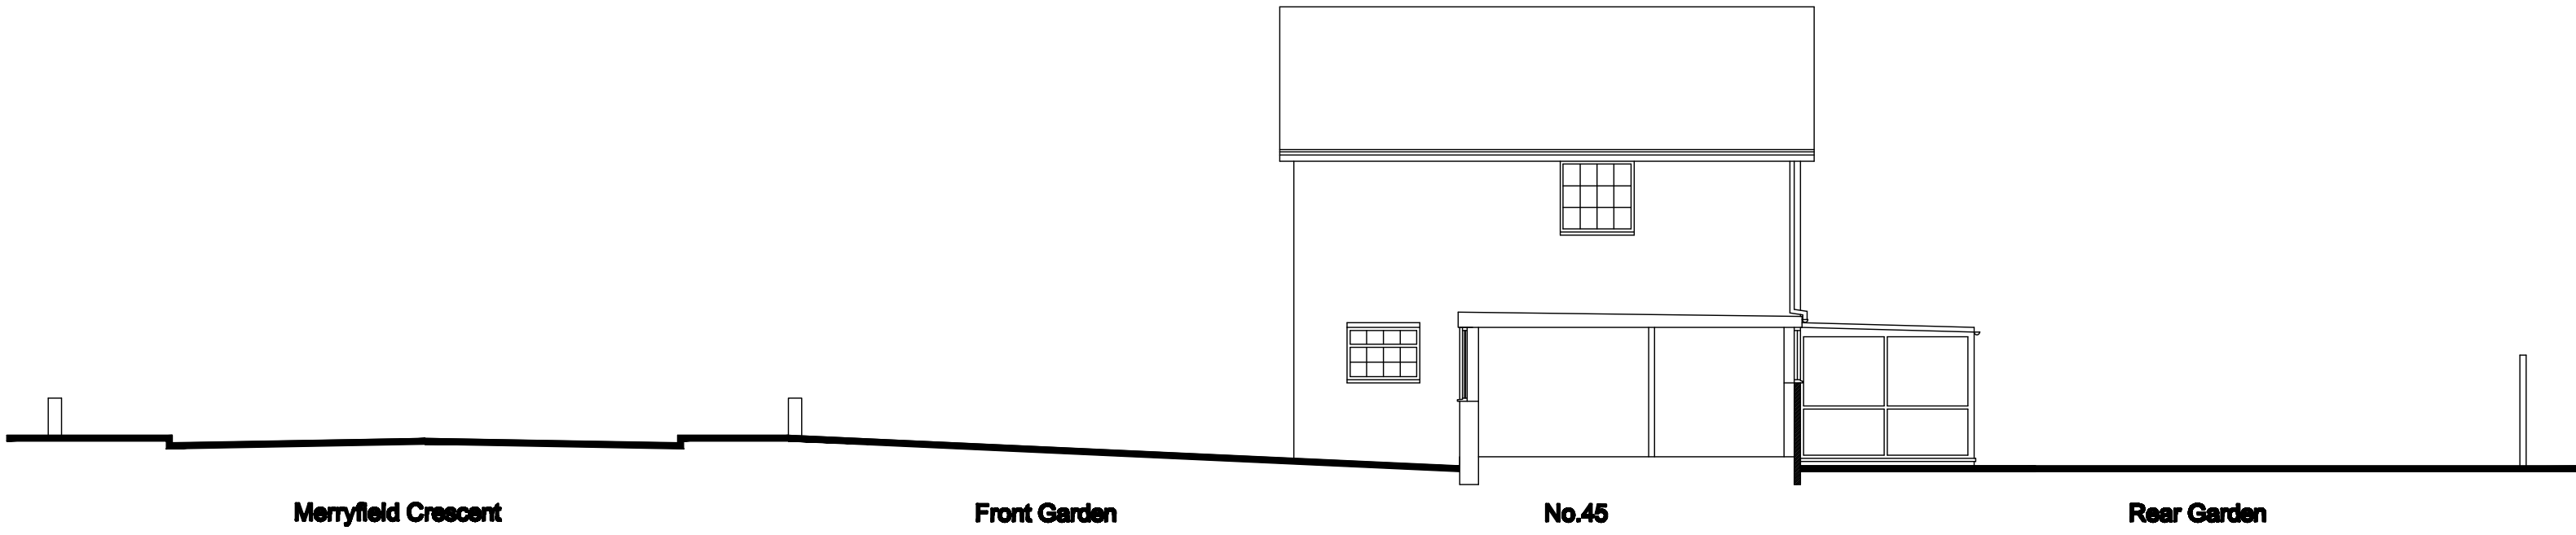

PROPOSED SITE CROSS SECTION
Scale 1:100

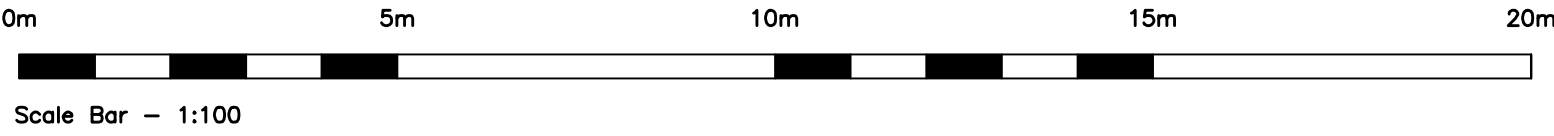

ADCS

30 Foxley Lane
Worthing
West Sussex
BN13 3AC
Tel: 01903 280701
E-mail
adcs@sky.com

Client
MR G. POXON

Project **PROPOSED GARAGE CONVERSION
45 MERRYFIELD CRESCENT
ANGMERING
WEST SUSSEX BN16 4DA**

Drawing
**EXISTING AND PROPOSED
SITE CROSS SECTIONS**

Scale	Date	Drawn
1:100 @ A1	30.10.18	TP

Drawing No.	Revision
1394/P02	A