


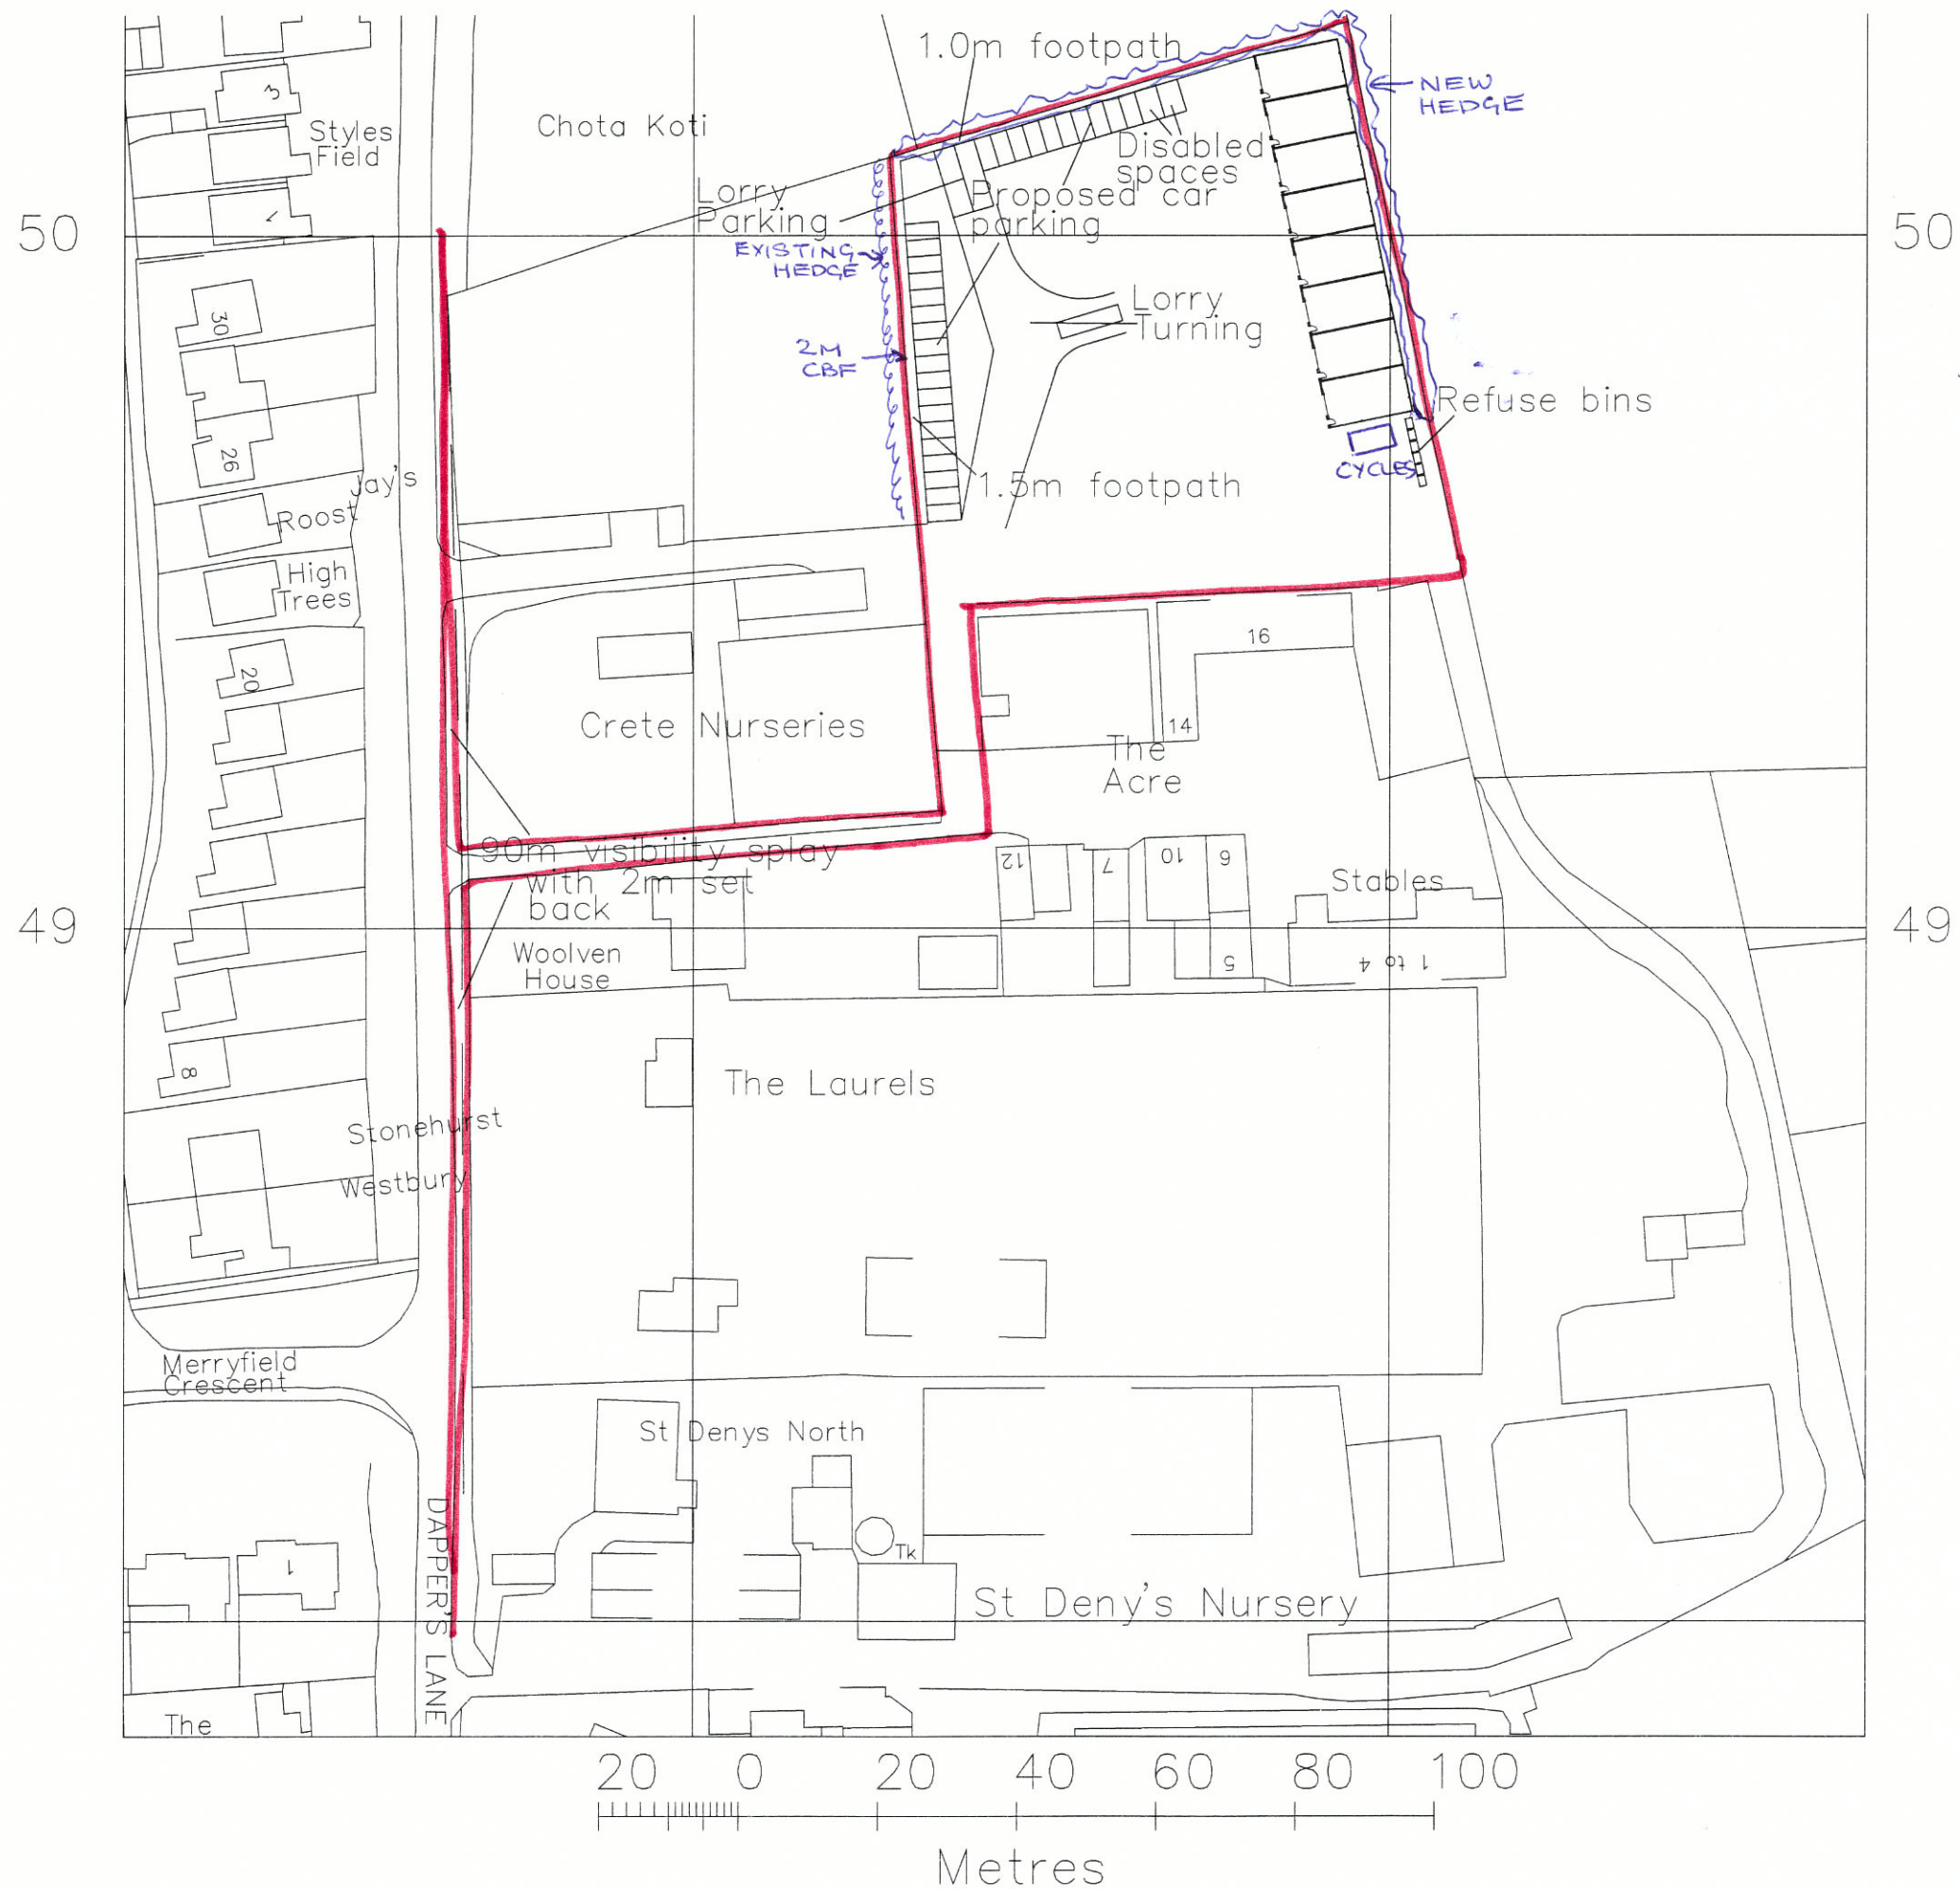

Tony Rogers Building Consultants Address: 40 Dawn Crescent, Upper Beeding West Sussex, BN44 3WH Telephone: 01903 815225 Fax: 01903 815225		
Rev.	Date:	Revision Description:
Client: A Perella		
Address: St Denys Nursery Dappers Lane Anamering West Sussex		
Project: Rebuilding of existing units destroyed by fire and others		
Scale: 1:500 Paper Size A1		
Date: September 2014		
Drawing No: 14/938/08		
Drawn By: AWR	Revision:	