
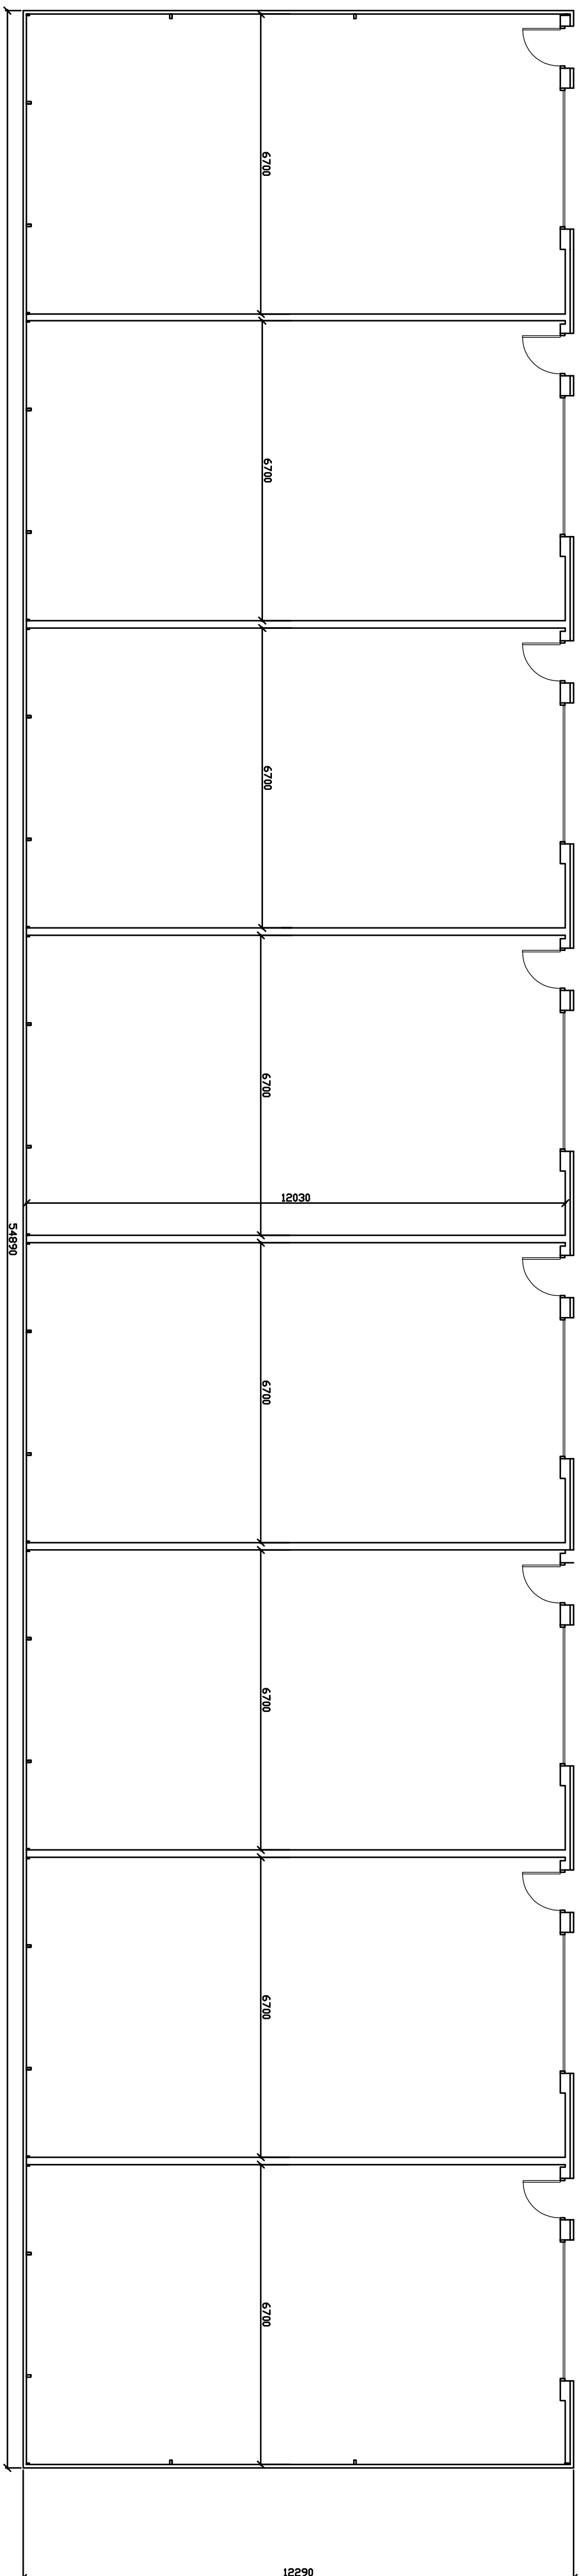
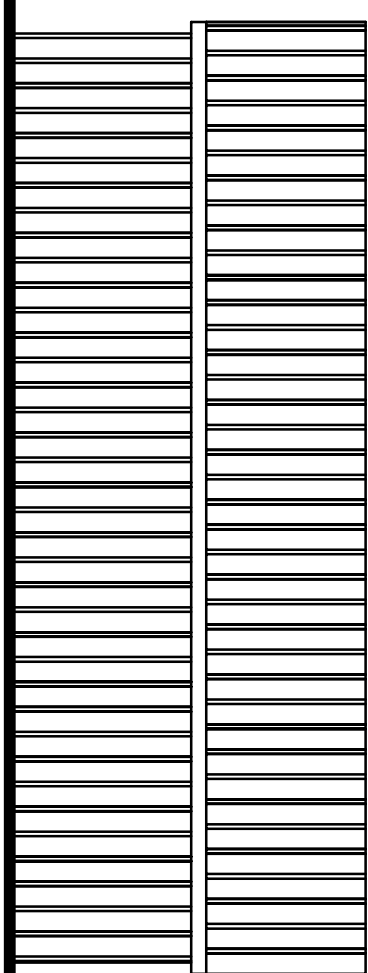
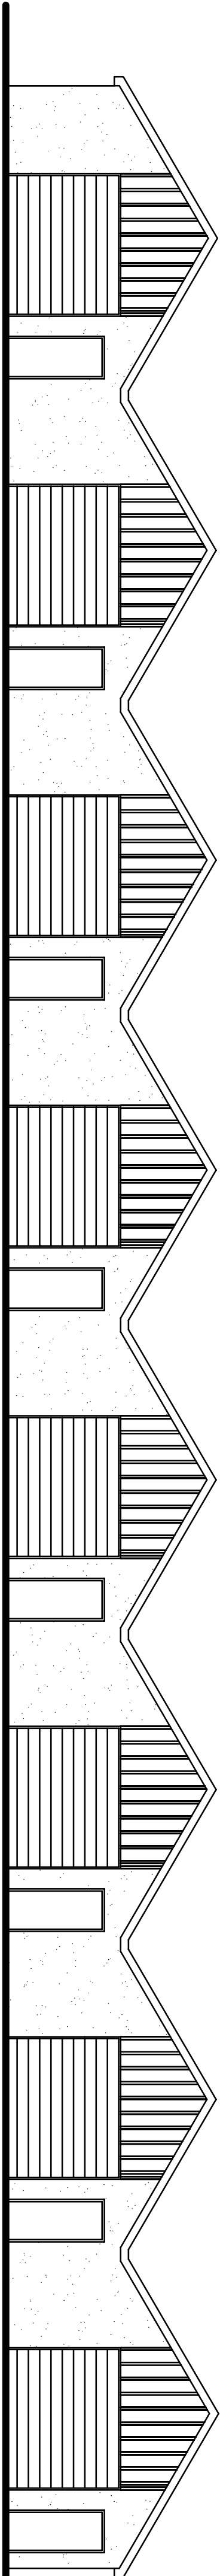
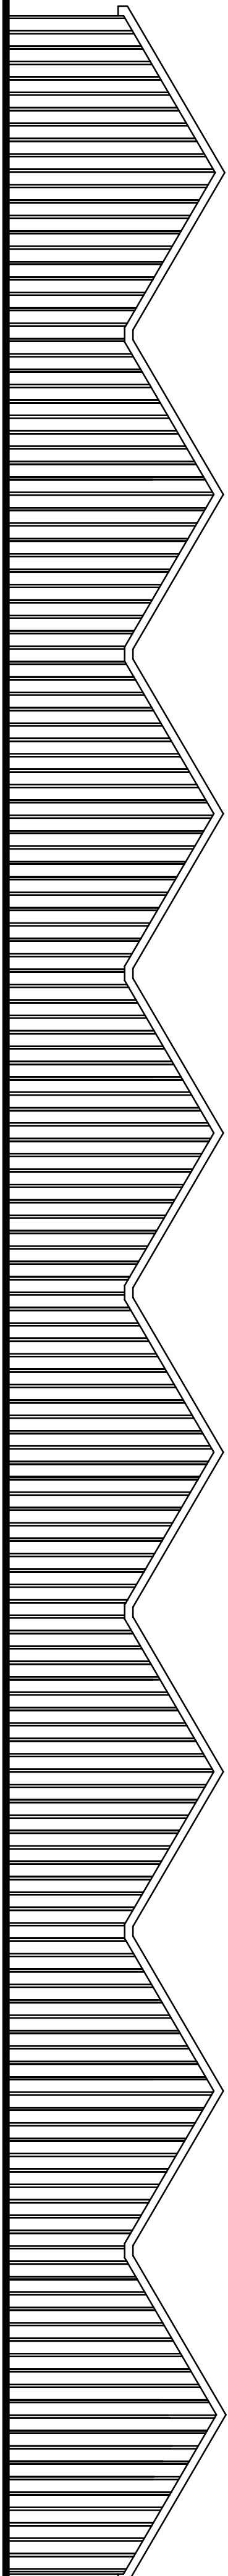


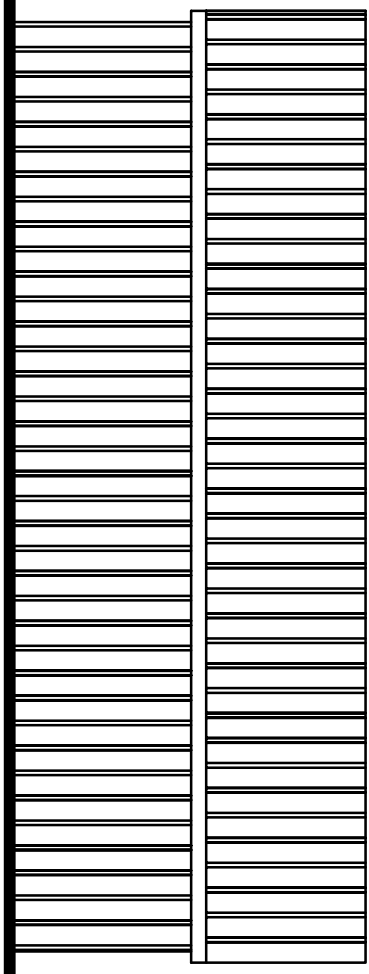

Tony Rogers Building Consultants Address: 40 Dawson Crescent, Upper Beeding West Sussex, BN24 3WH Telephone: 01903 815225 fax: 01903 815225	
Rev:	Revision Description:
Client:	A Perella
Address:	St Denys Nursery Dappers Lane Annerby West Sussex
Project:	Rebuilding of existing units destroyed by fire and others
Scale:	1:100
Paper Size	A1
Date:	September 2014
Drawing No:	14 / 938 / 07
Drawn By:	AMR
	Revision: