




STREET ELEVATION - SOUTH TO MAYFLOWER WAY - Plots 1 to 7.

0m 5.0m 10m
1:200 scale @ A2



STREET ELEVATION - EAST - Plots 5, 8 to 10 & 13.

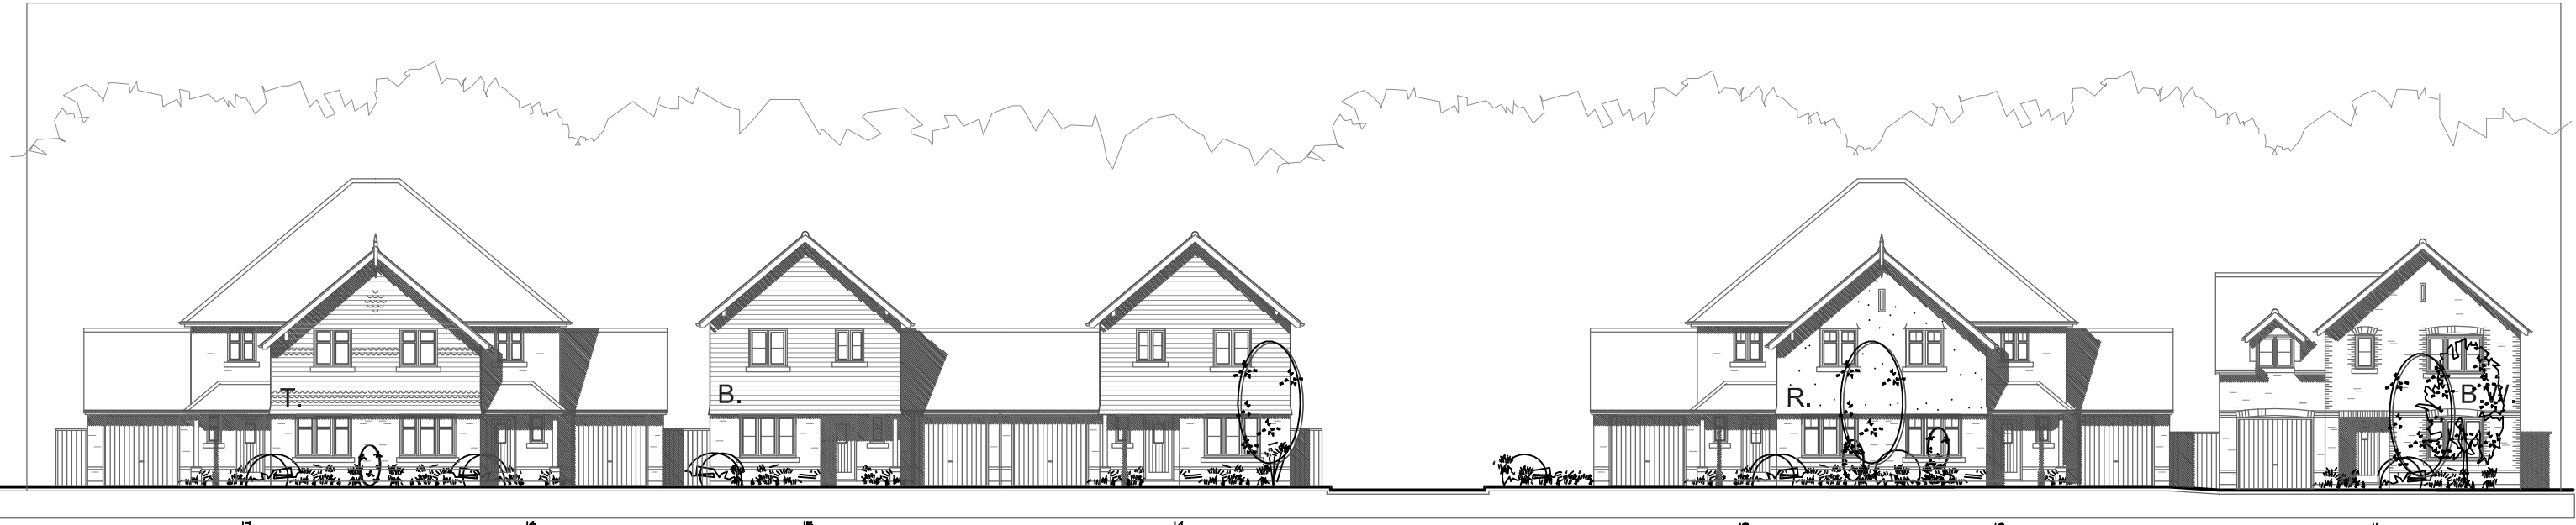

STREET ELEVATION - NORTH - Plots 11 to 17

A Plots 1 to 4 - garages removed. AUG.20

CROSSLEY DESIGN
ARCHITECTURE

25 Hazelhurst Crescent, Findon Valley, Worthing, BN14 0HW
t. 01903 877221 e. mail@crossleydesign.co.uk w. www.crossleydesign.co.uk

client
GRAYFERN HOMES

project
RESIDENTIAL DEVELOPMENT
LAND OFF MAYFLOWER WAY
ANGMERING, WEST SUSSEX
BN16 4AY

drawing
STREET ELEVATIONS

scale	date	job no:	dwg no.	rev.
1:200 @A2	MAR. 18	1701	2.14	A

This drawing is the copyright of Crossley Design Architecture