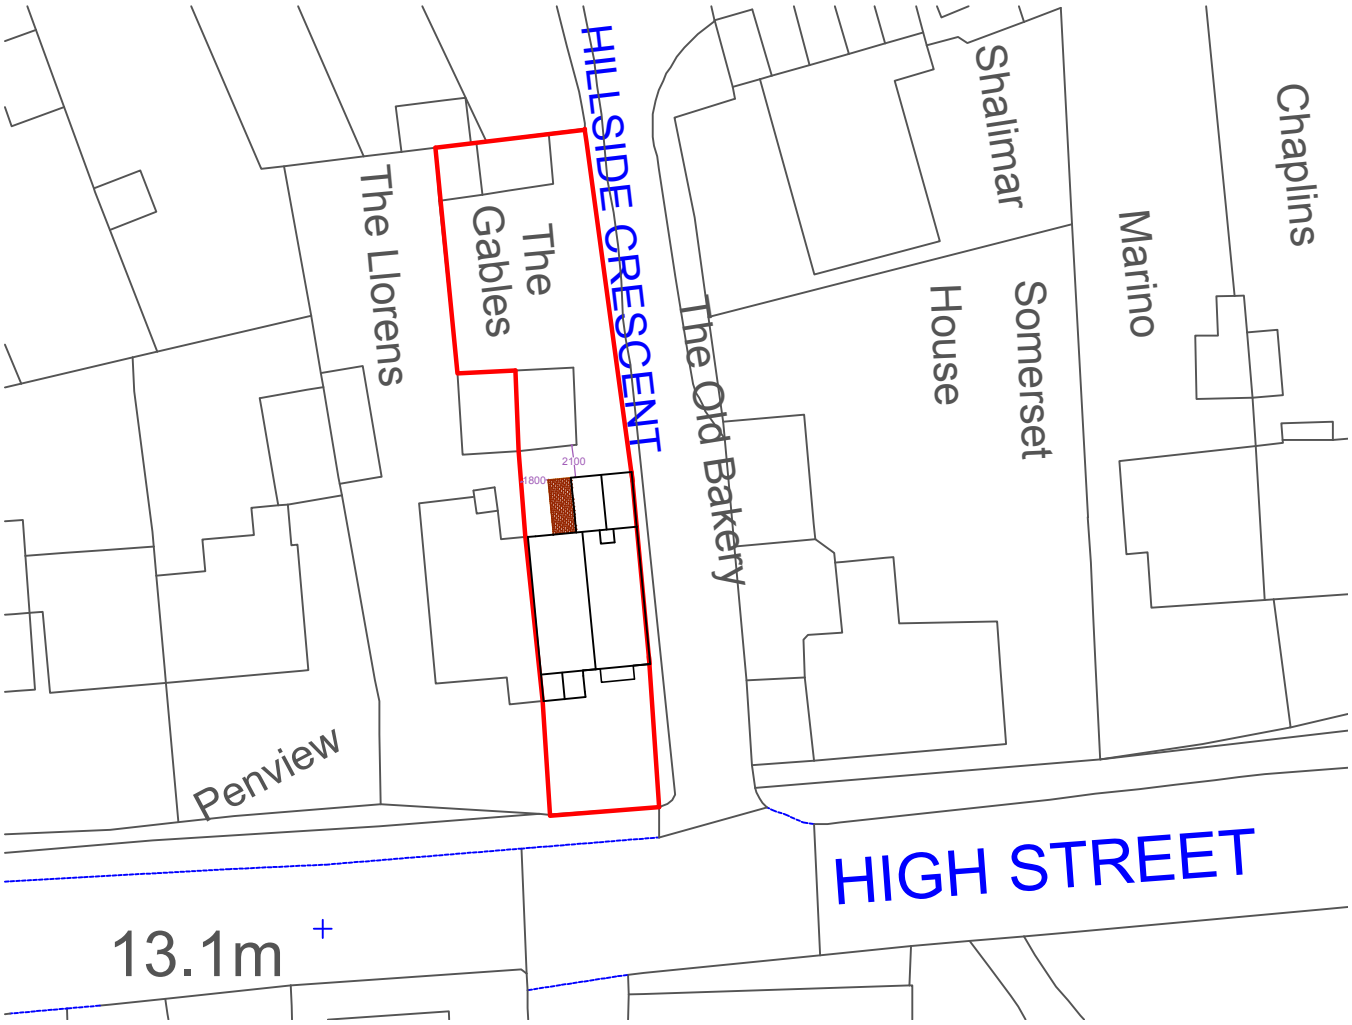

BLOCK 1:500

5 0 5 10 15 20 25

Scale bar 1:500

N

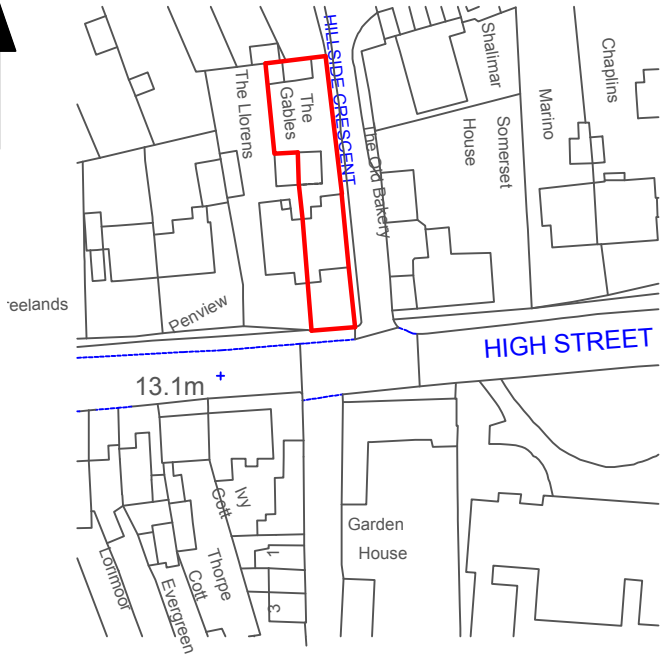

Ordnance Survey (c) Crown Copyright 2017. All rights reserved. Licence number 100022432

LOCATION 1:1250

5 0 10 20 30 40 50

Scale bar 1:1250

All dimensions to be checked on site prior to the commencement of works. Any discrepancies identified on site which affect the works are to be brought to the attention of Caldotec Ltd immediately for resolution prior to works being carried out.

This drawing is the copyright of

CALDOTEC LTD

and may not be copied, altered or reproduced in any way without written authority.

CALDOTEC LTD
11 THE PARADE
WILLOWHAYNE CRESCENT
EAST PRESTON
WEST SUSSEX
BN16 1NS
Telephone
01903 859176

LOCATION & BLOCK PLANS

The Gables
High Street
Angmering
West Sussex
BN16 4AE

CLIENT Mrs Brown

Issue	Details	Drawn	Check	Date
R1	Site boundary correction	RM	RM	27/07/17

SCALE AS SHOWN on A4
DATE 27/07/17
DRAWING NUMBER 17034/01aR1