


- Proposed Development
- Site Boundary
- Proposed Sewer
- Abandoned Sewer

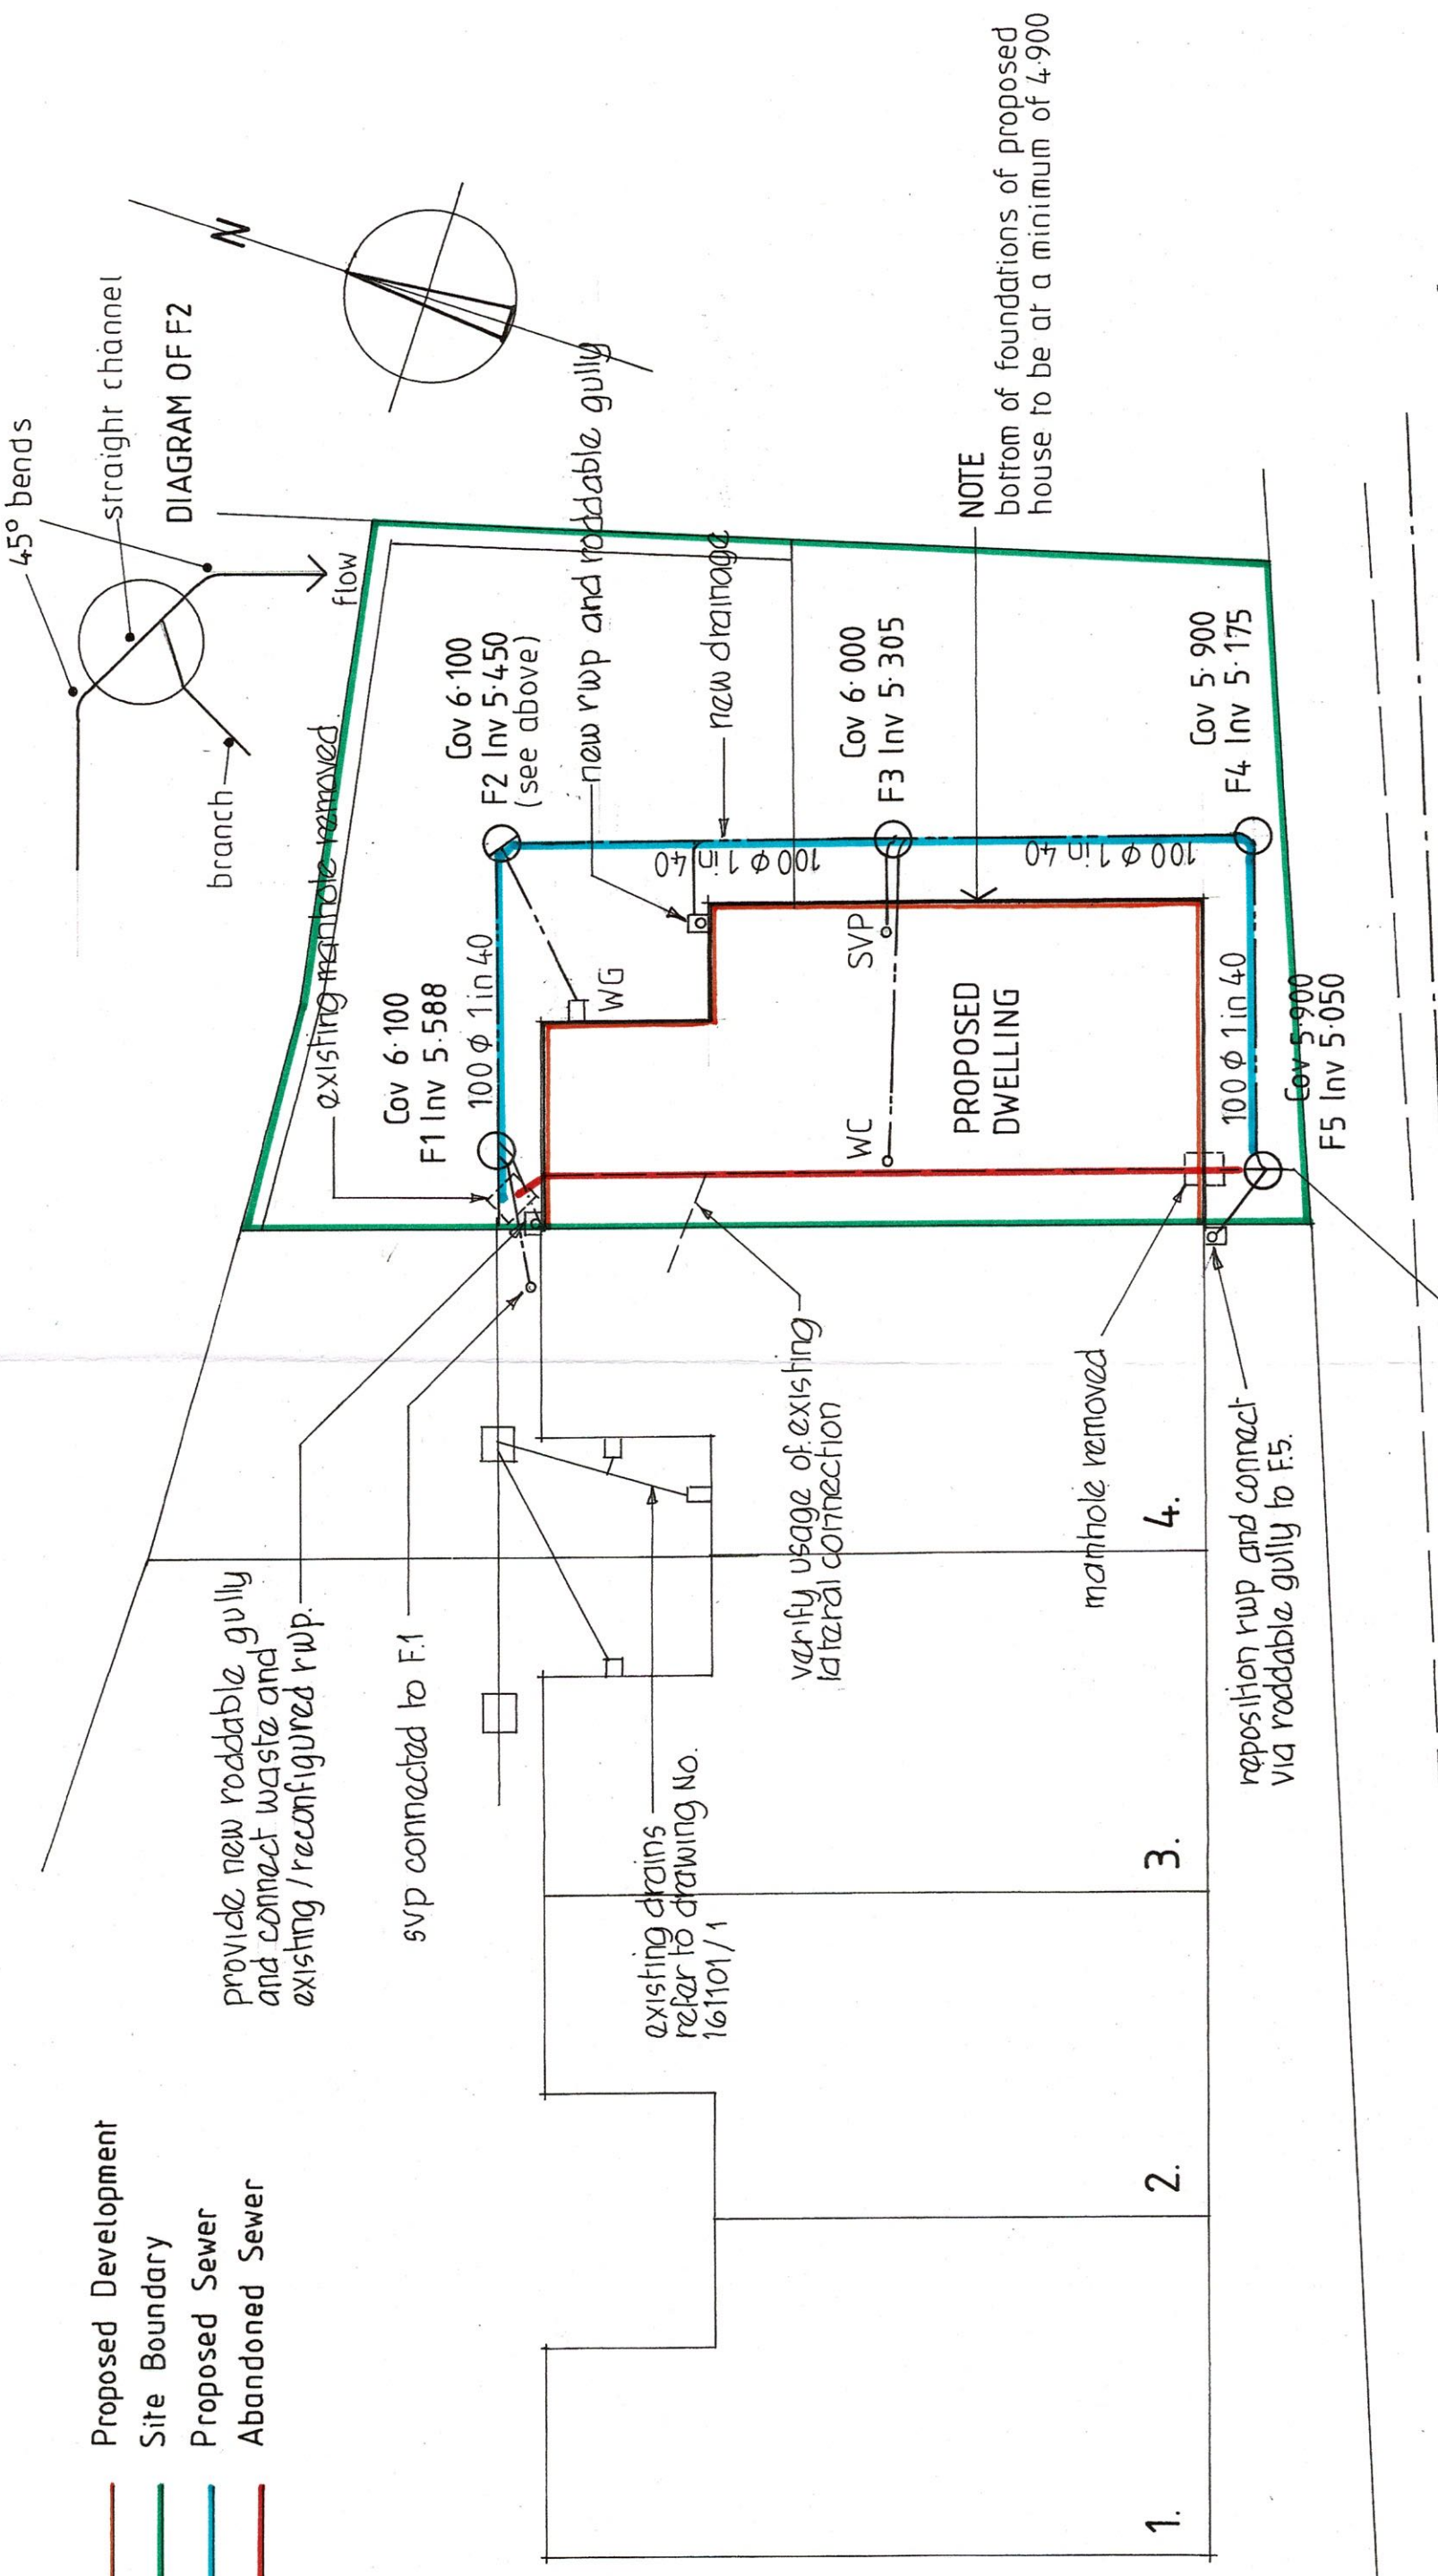

sewer level at extg connection interpolated between mh's 0508 and 1501 - 4.150

NOTE Cover levels approximate exact levels to be confirmed on site.

Rev C F2 dia added 26/09/2018
Rev B Minor amendment 09/08/2018
Rev A Scheme amended -rw added 16/07/2018

MH 1501 upstream at approx 68metres

Cover 6.580
Invert 4.790



Aquatech Drainage Consultants Ltd

6 Lower Blakemere Road, Poundbury
Dorchester, Dorset, DT1 3RZ
Tel: 01305 757250
Email: info@aquatechdrainage.com

Surrey Office
West Sussex Office
Storrington
Tel: 01903 744133

Client	SOUTH NUTFIELD PROPERTIES			Scale	1:100 @ A3
Job Title	4 GLADSTONE COTTS ANGMERING BN16 4EL			Date	November 2016
Drg. Title	PROPOSED SEWER DIVERSION			Drg. No.	161101 / 2
				Rev.	C