

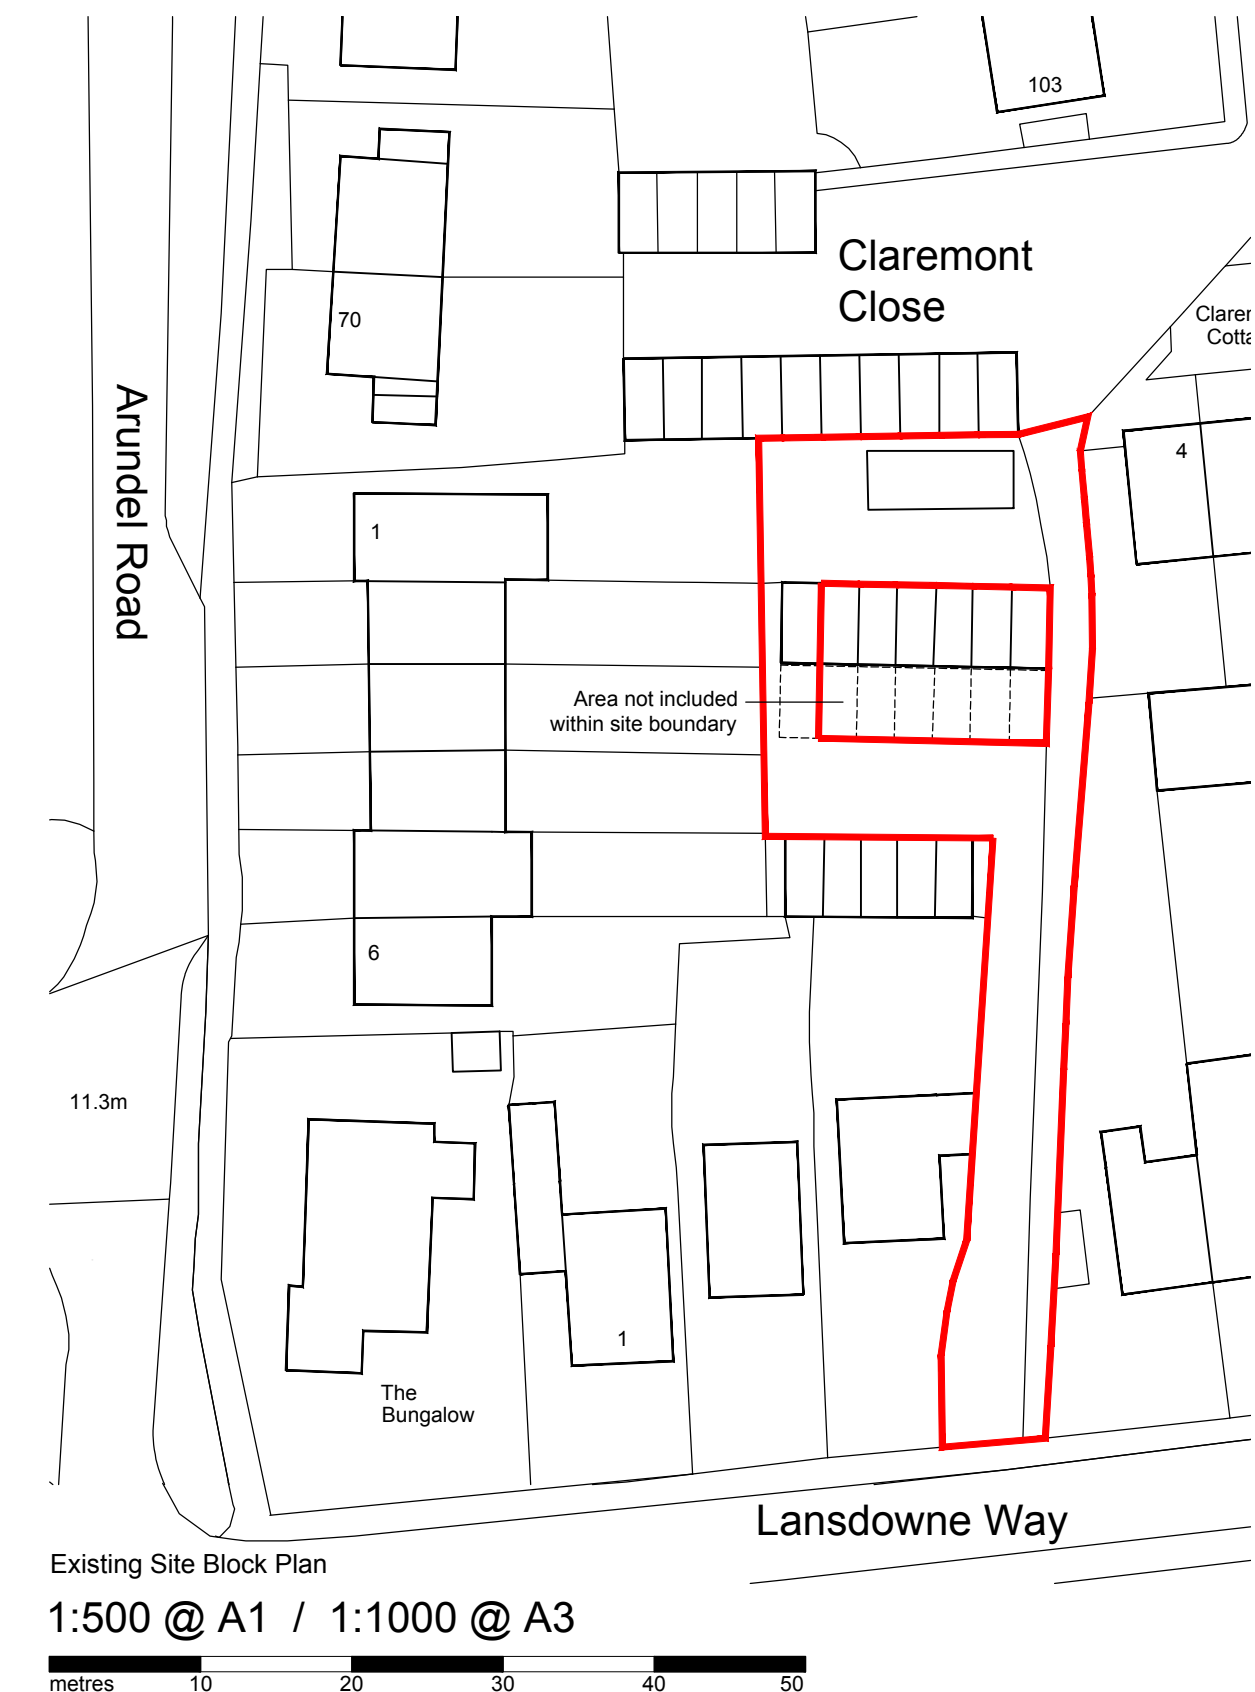
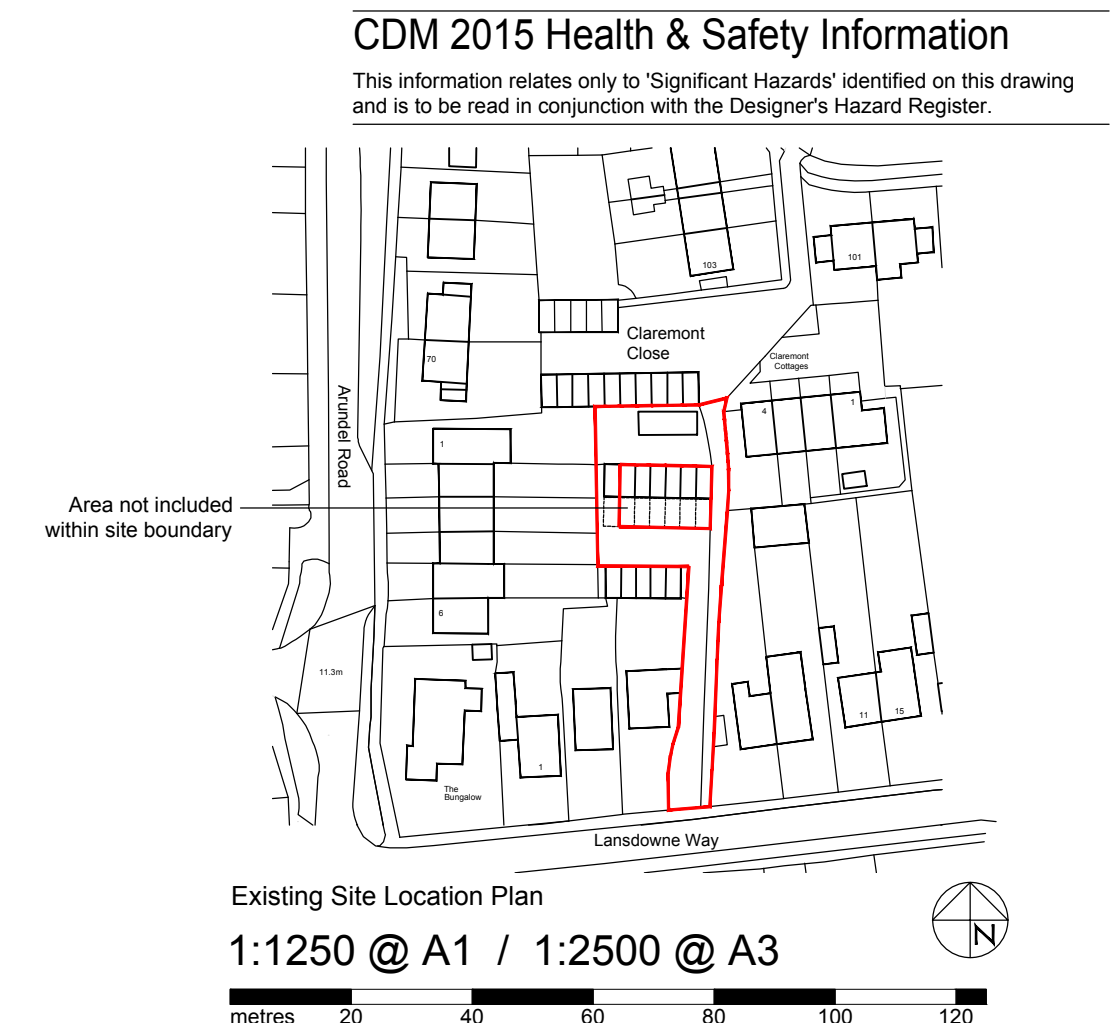
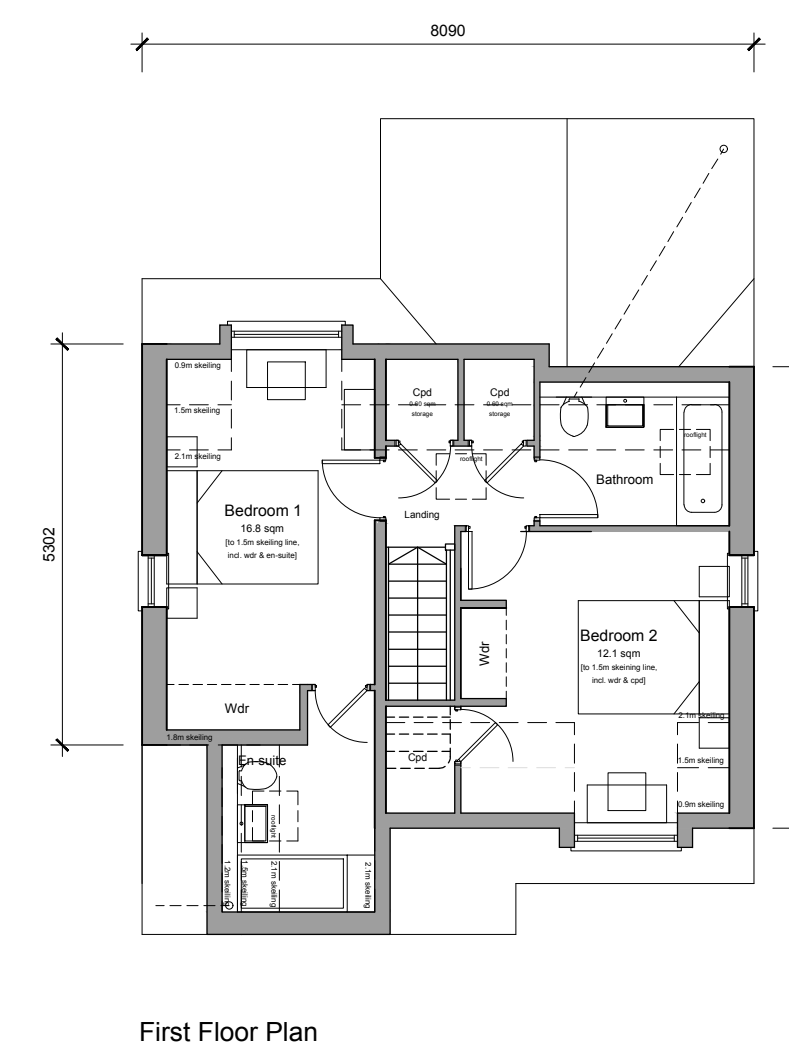
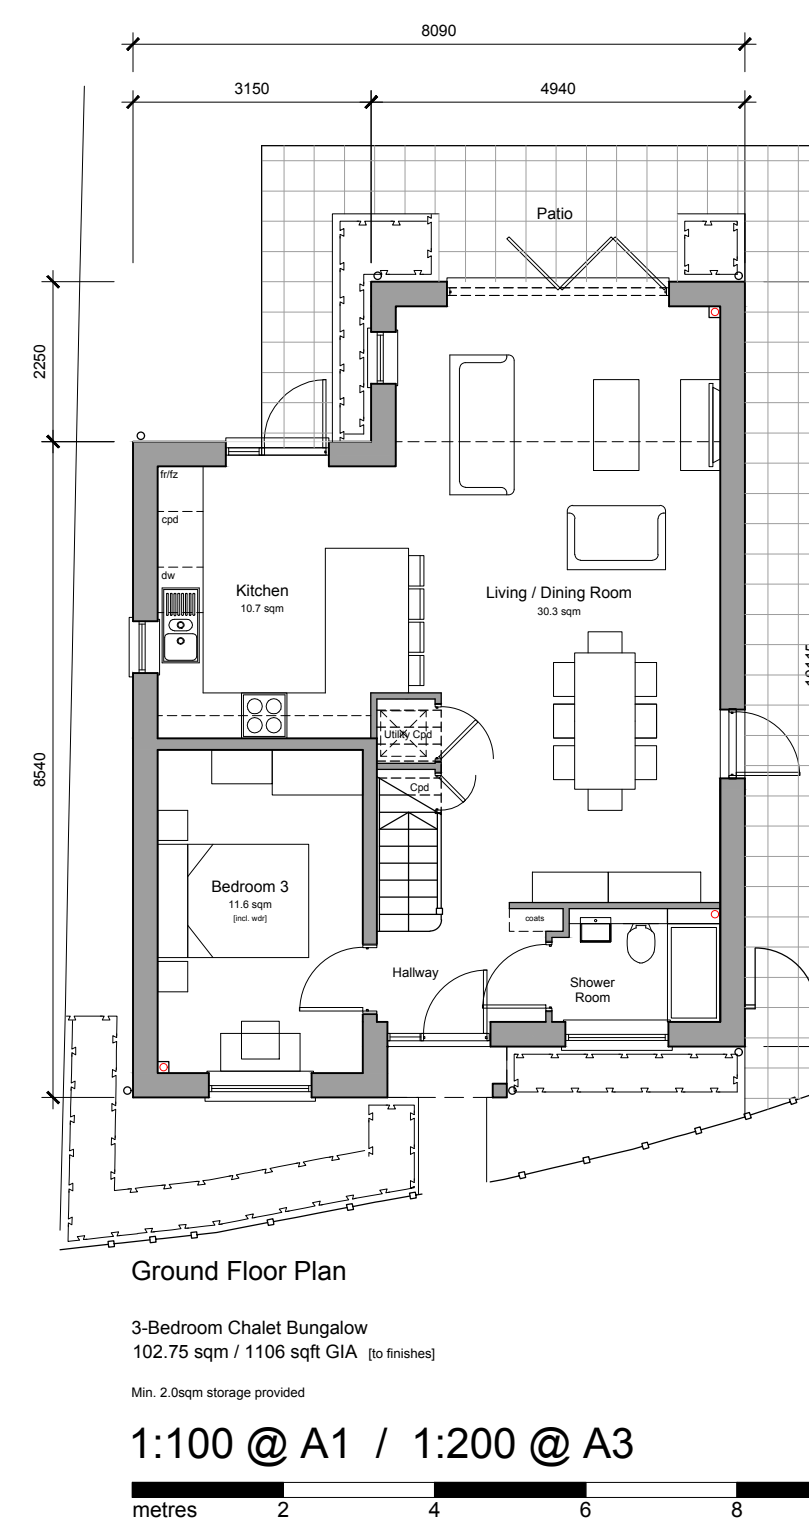


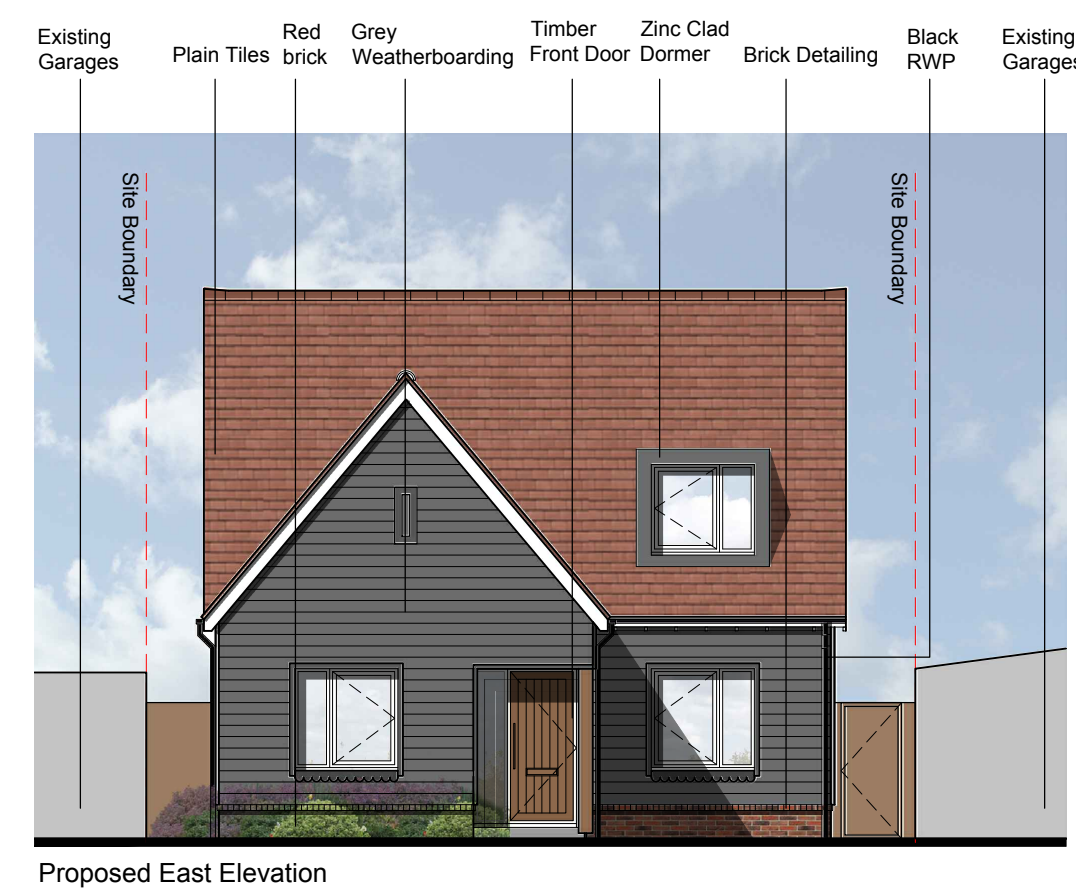

P3	25.10.19	Revised notation.	JT	AK
P2	25.10.19	Revised red line and road name correction.	JT	AK
P1	17.10.19	Planning Issue.	JT	AK
Rev	Date	Revision Details	Dr	Ch

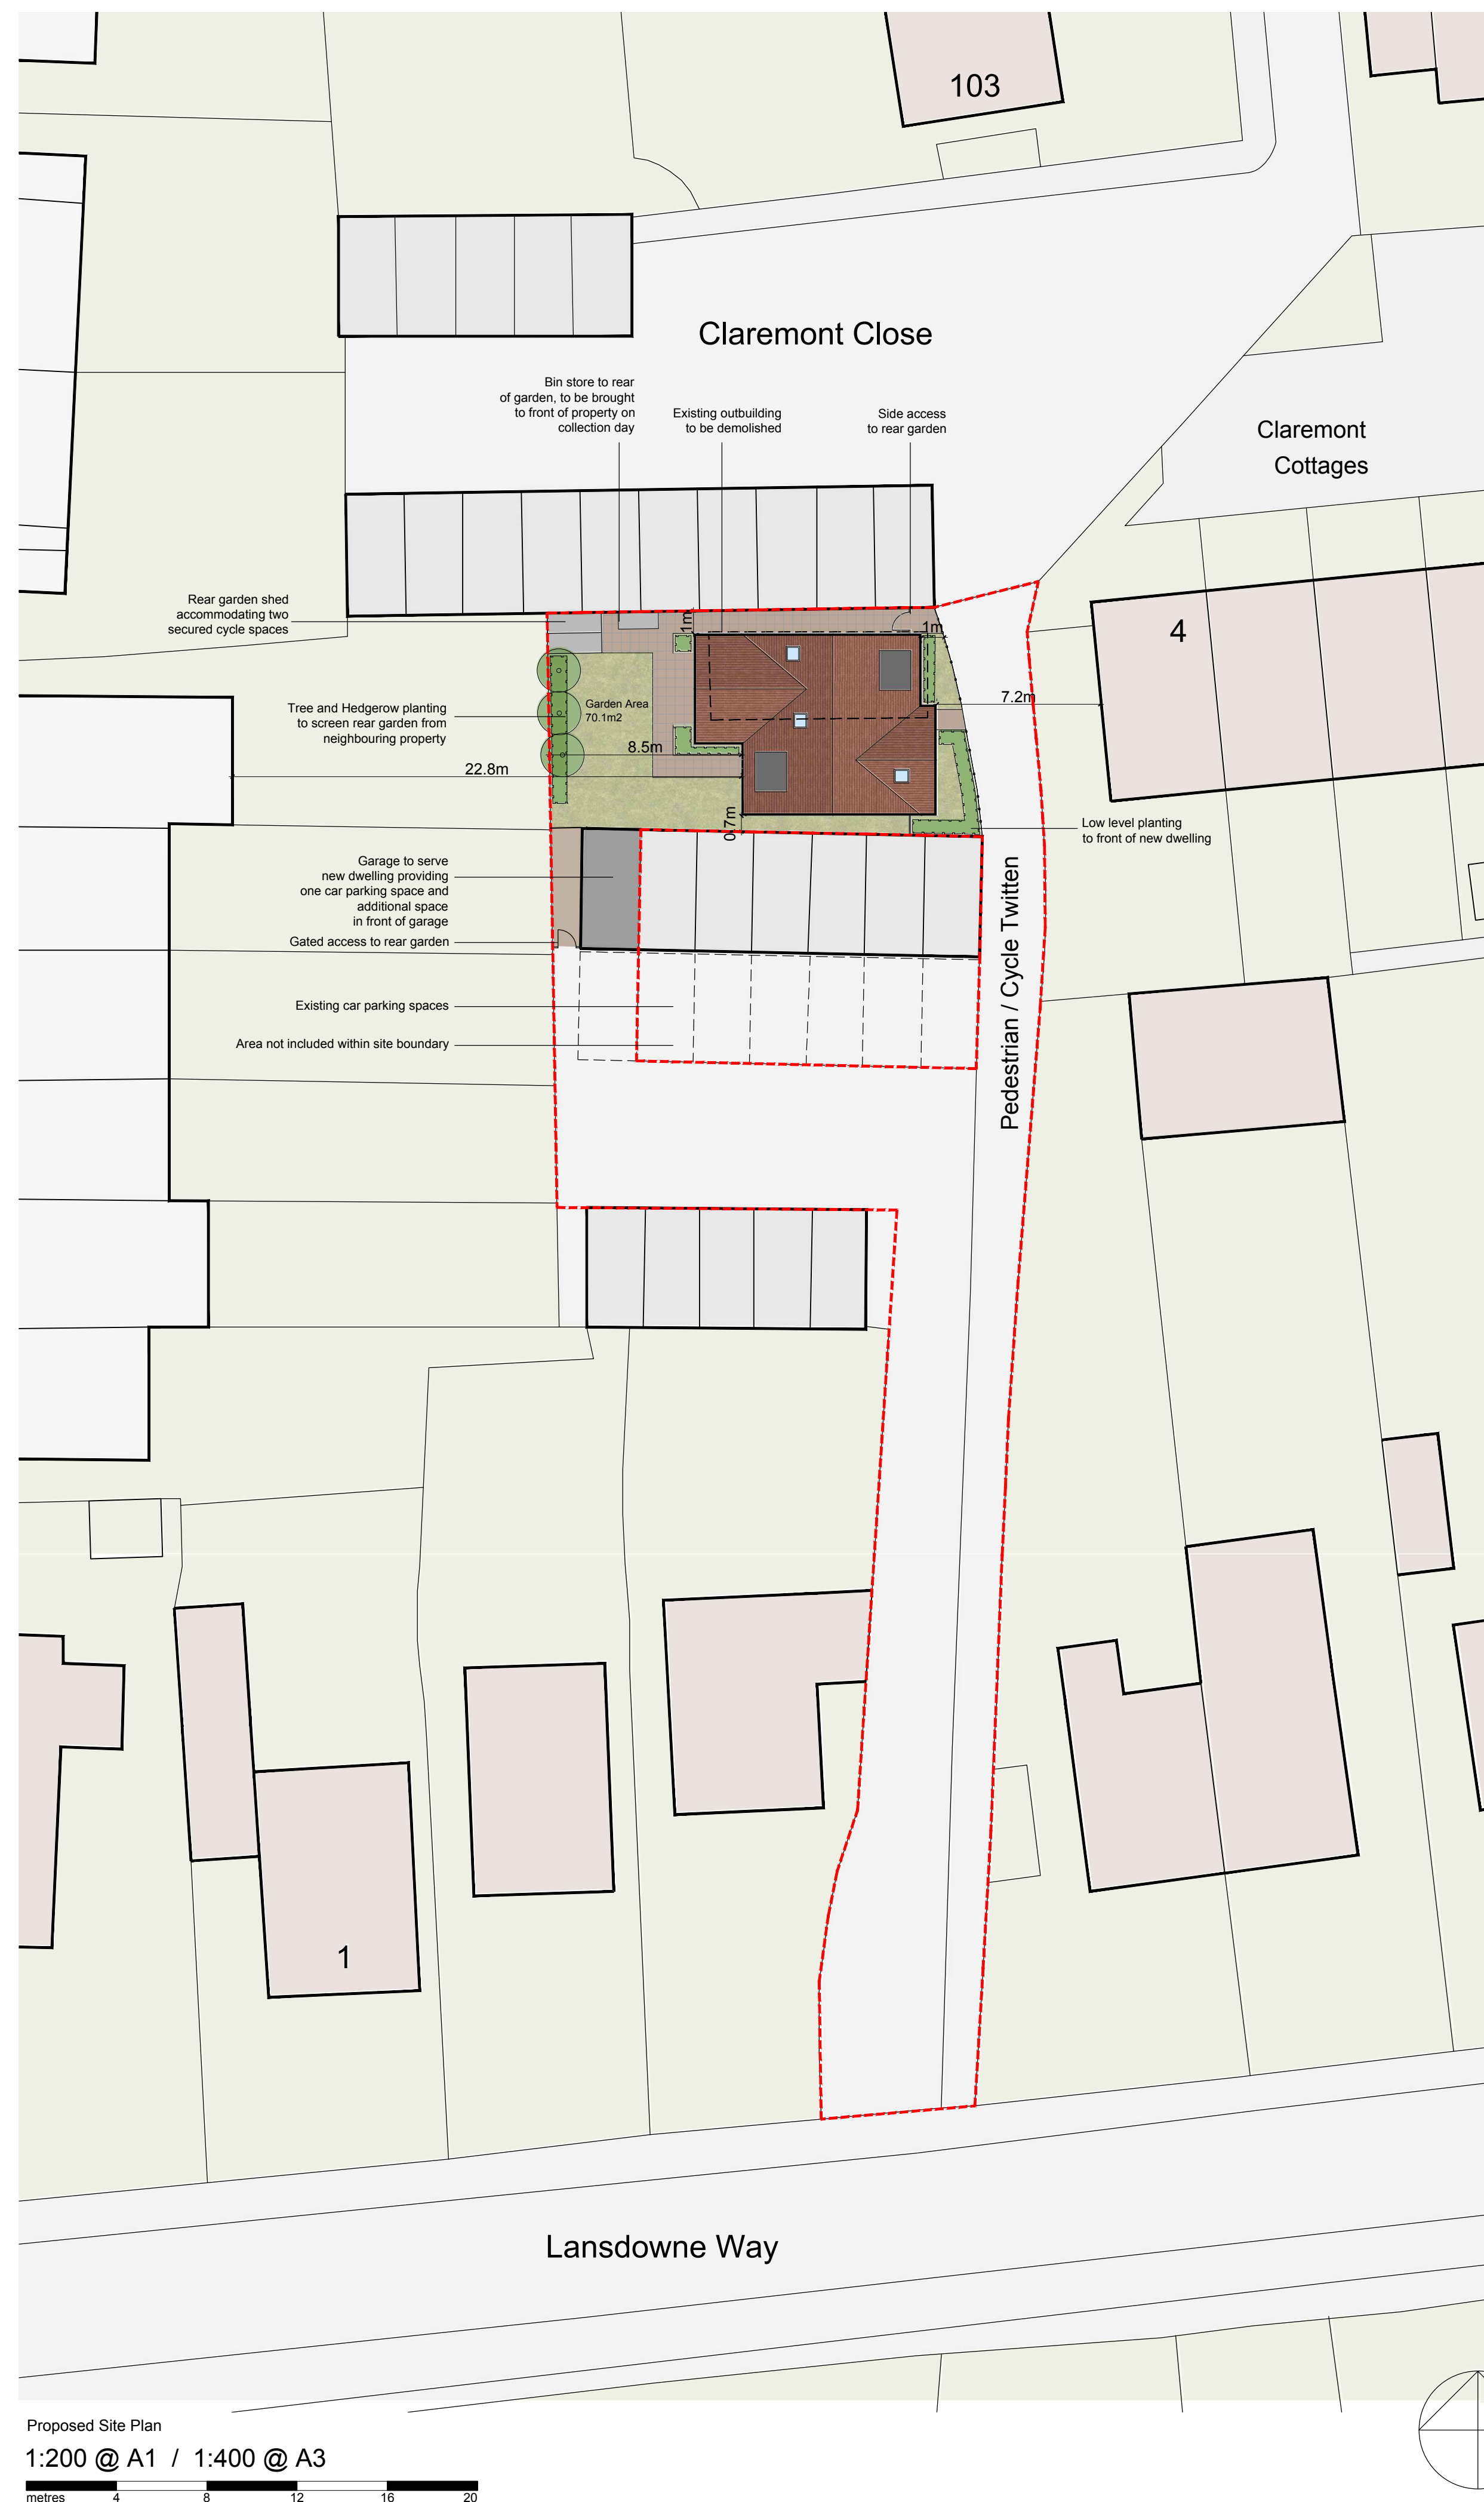

Client's Name
Mr and Mrs Woods

Job Title
Land to the south of Lloyd Goring Close,
Angmering

Drawing Title

Proposed Bungalow
Plans and Elevations

Scale

SCALE VARIES

Drawn	Checked	Date
JT	AK	16.10.19

Job No	Drawing No	Rev
LGC Bungalow	001	P3

Status

APPROVAL

CAD Plot date: 25/10/2019 - 16:12:26 the heathers.dwg