
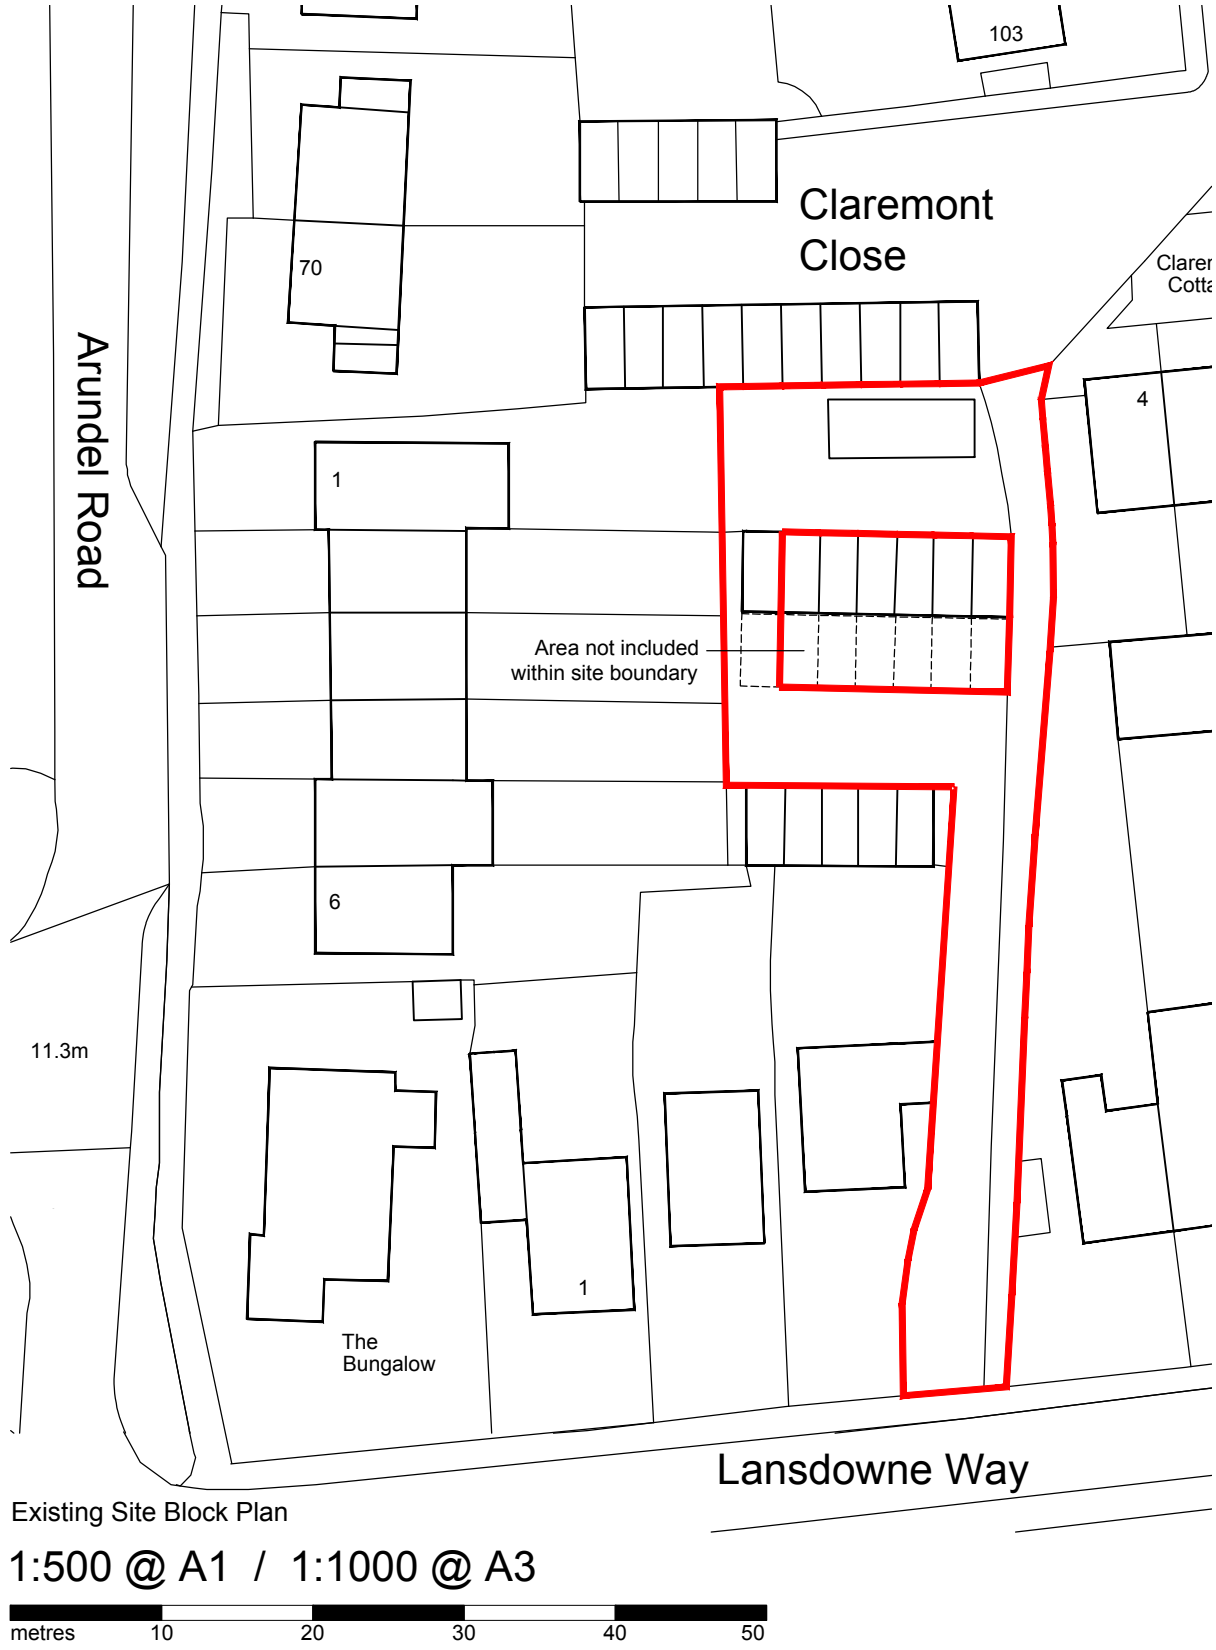
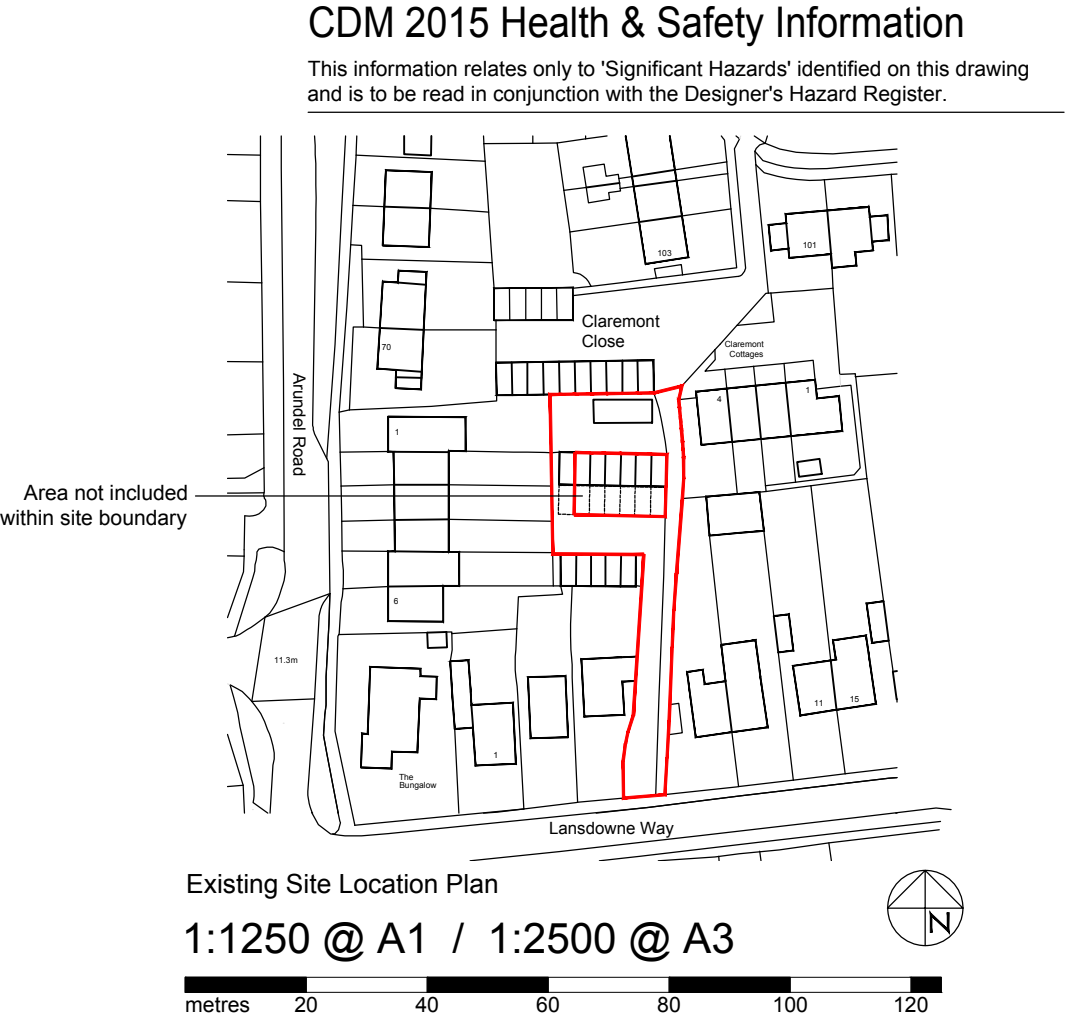
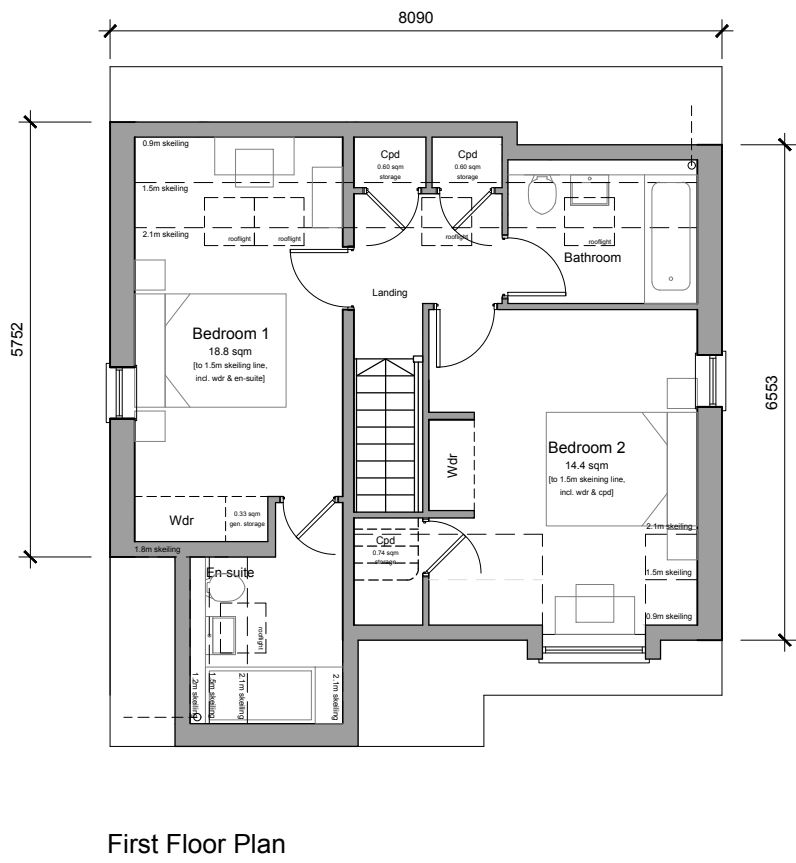
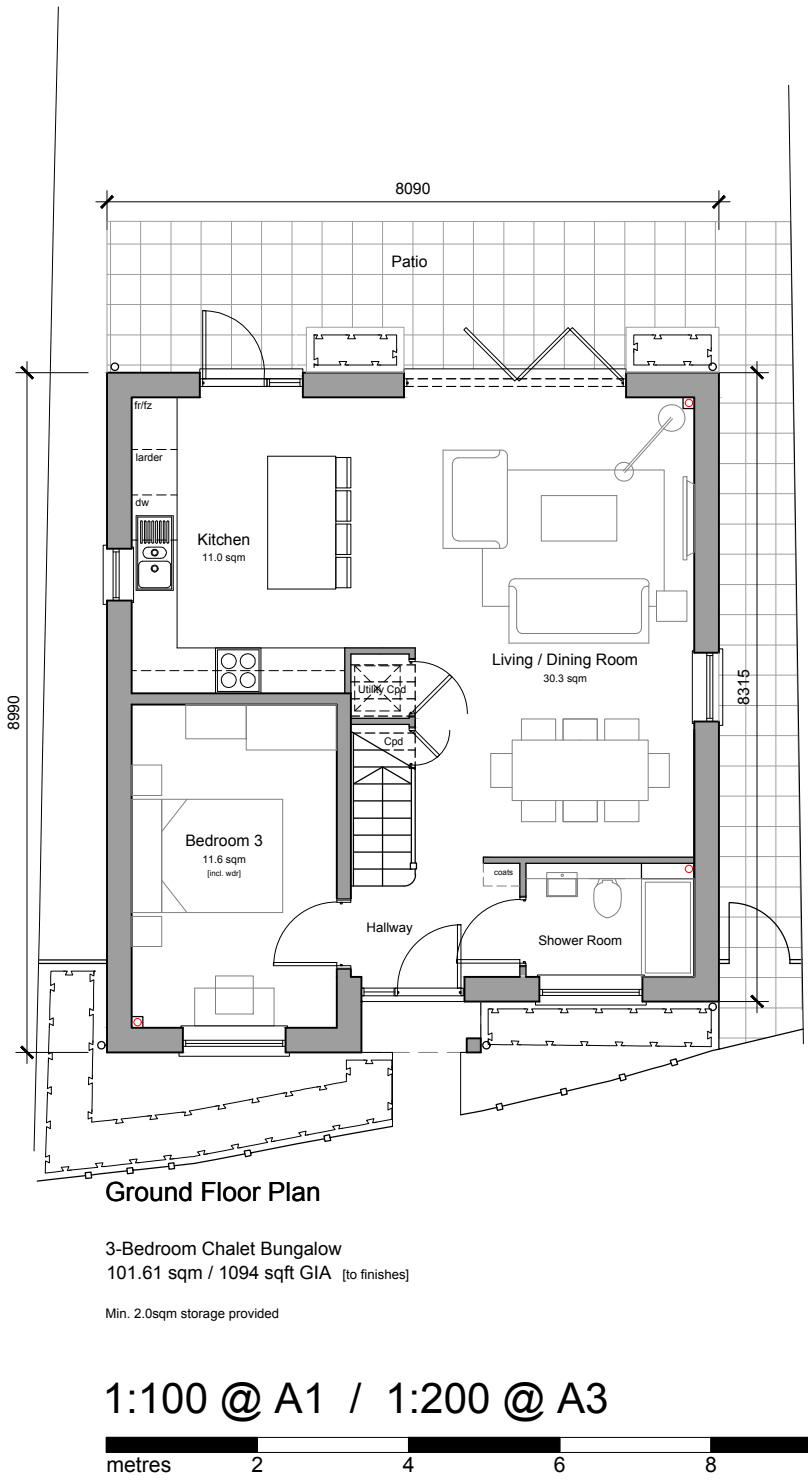


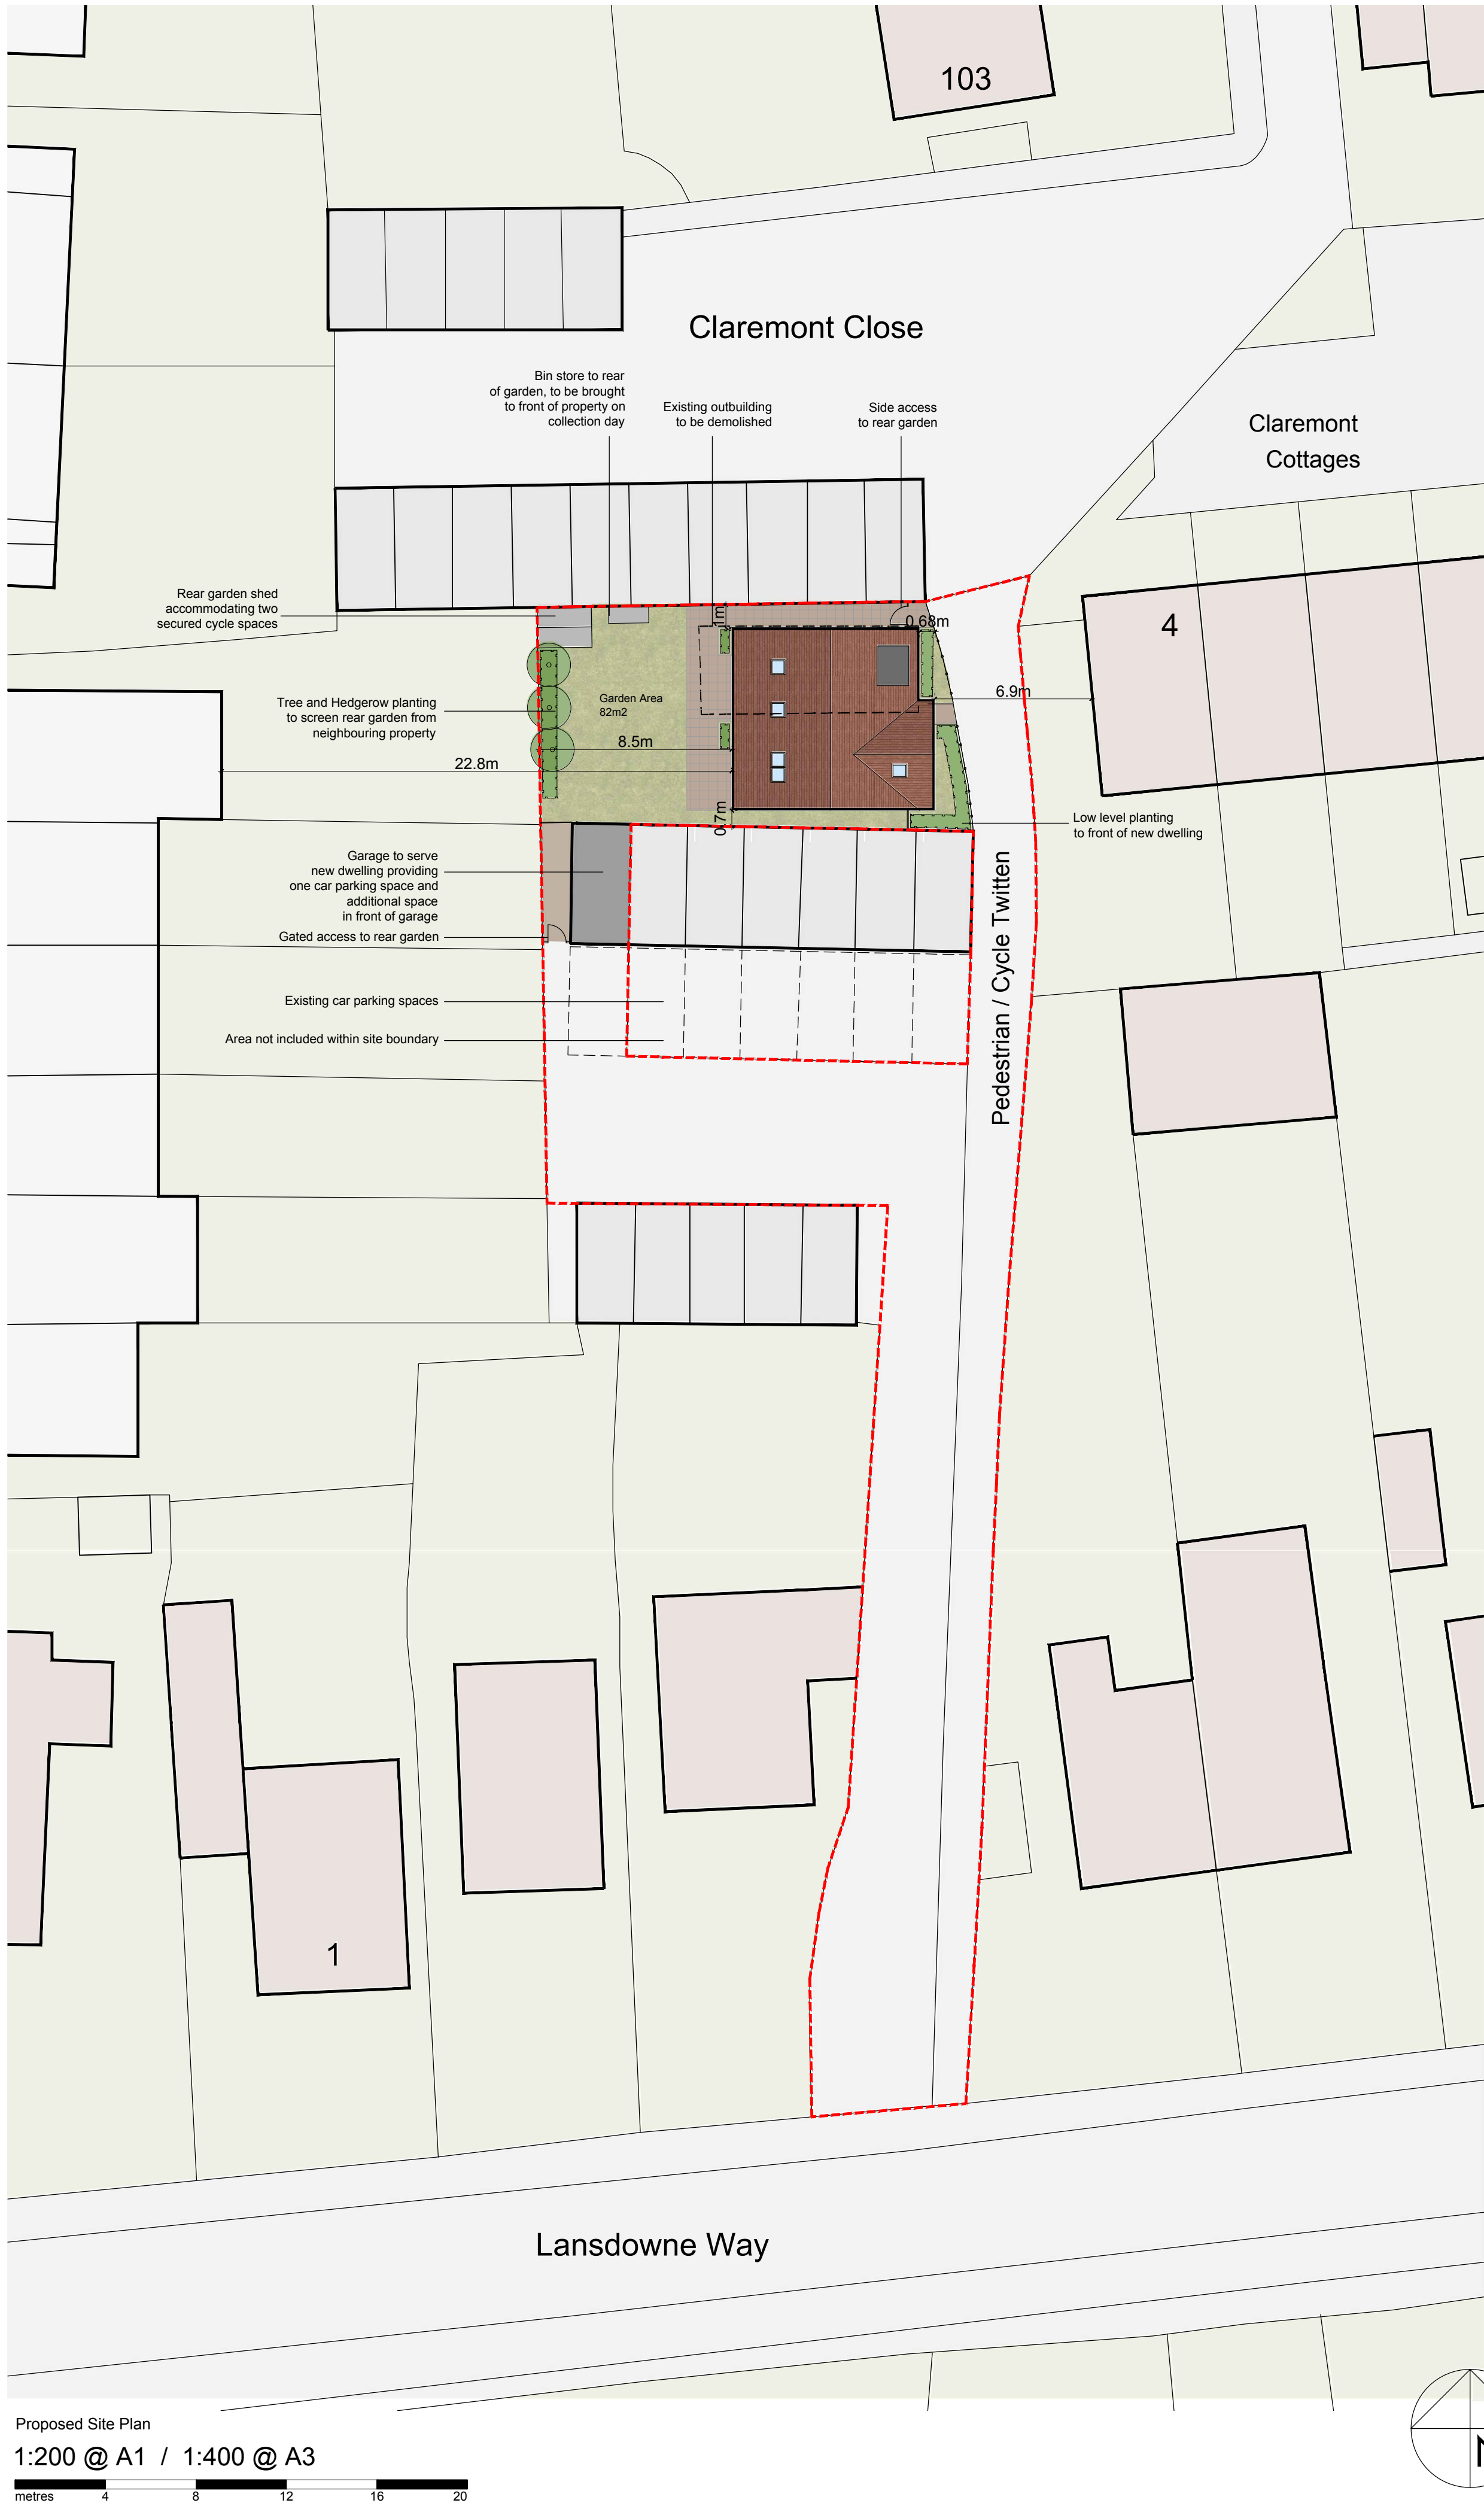

Rev	Date	Revision Details	Dr	Ch
P4	17.12.19	Amendments following planner comment.	JT	AK
P3	25.10.19	Revised notation.	JT	AK
P2	25.10.19	Revised red line and road name correction.	JT	AK
P1	17.10.19	Planning Issue.	JT	AK

ECE Architecture

www.ecearchitecture.com

London: 76 Great Suffolk Street
London, SE1 0BL
T 0207 928 2773 E london@ecearchitecture.com

Sussex: Brooklyn Chambers, 11 Goring Road
Worthing, West Sussex, BN12 4AP
T 01903 248777 E sussex@ecearchitecture.com

Bristol: Westworks, Colston Tower
Colston Street, Bristol, BS1 4XE
T 0117 214 1101 E bristol@ecewestworks.com

Client's Name

Mr and Mrs Woods

Job Title

Land to the south of Lloyd Goring Close,
Angmering

Drawing Title

Proposed Bungalow
Plans and Elevations

Scale

SCALE VARIES

Drawn	Checked	Date
JT	AK	16.10.19

Job No	Drawing No	Rev
LGC Bungalow	001	P4

Status

APPROVAL