
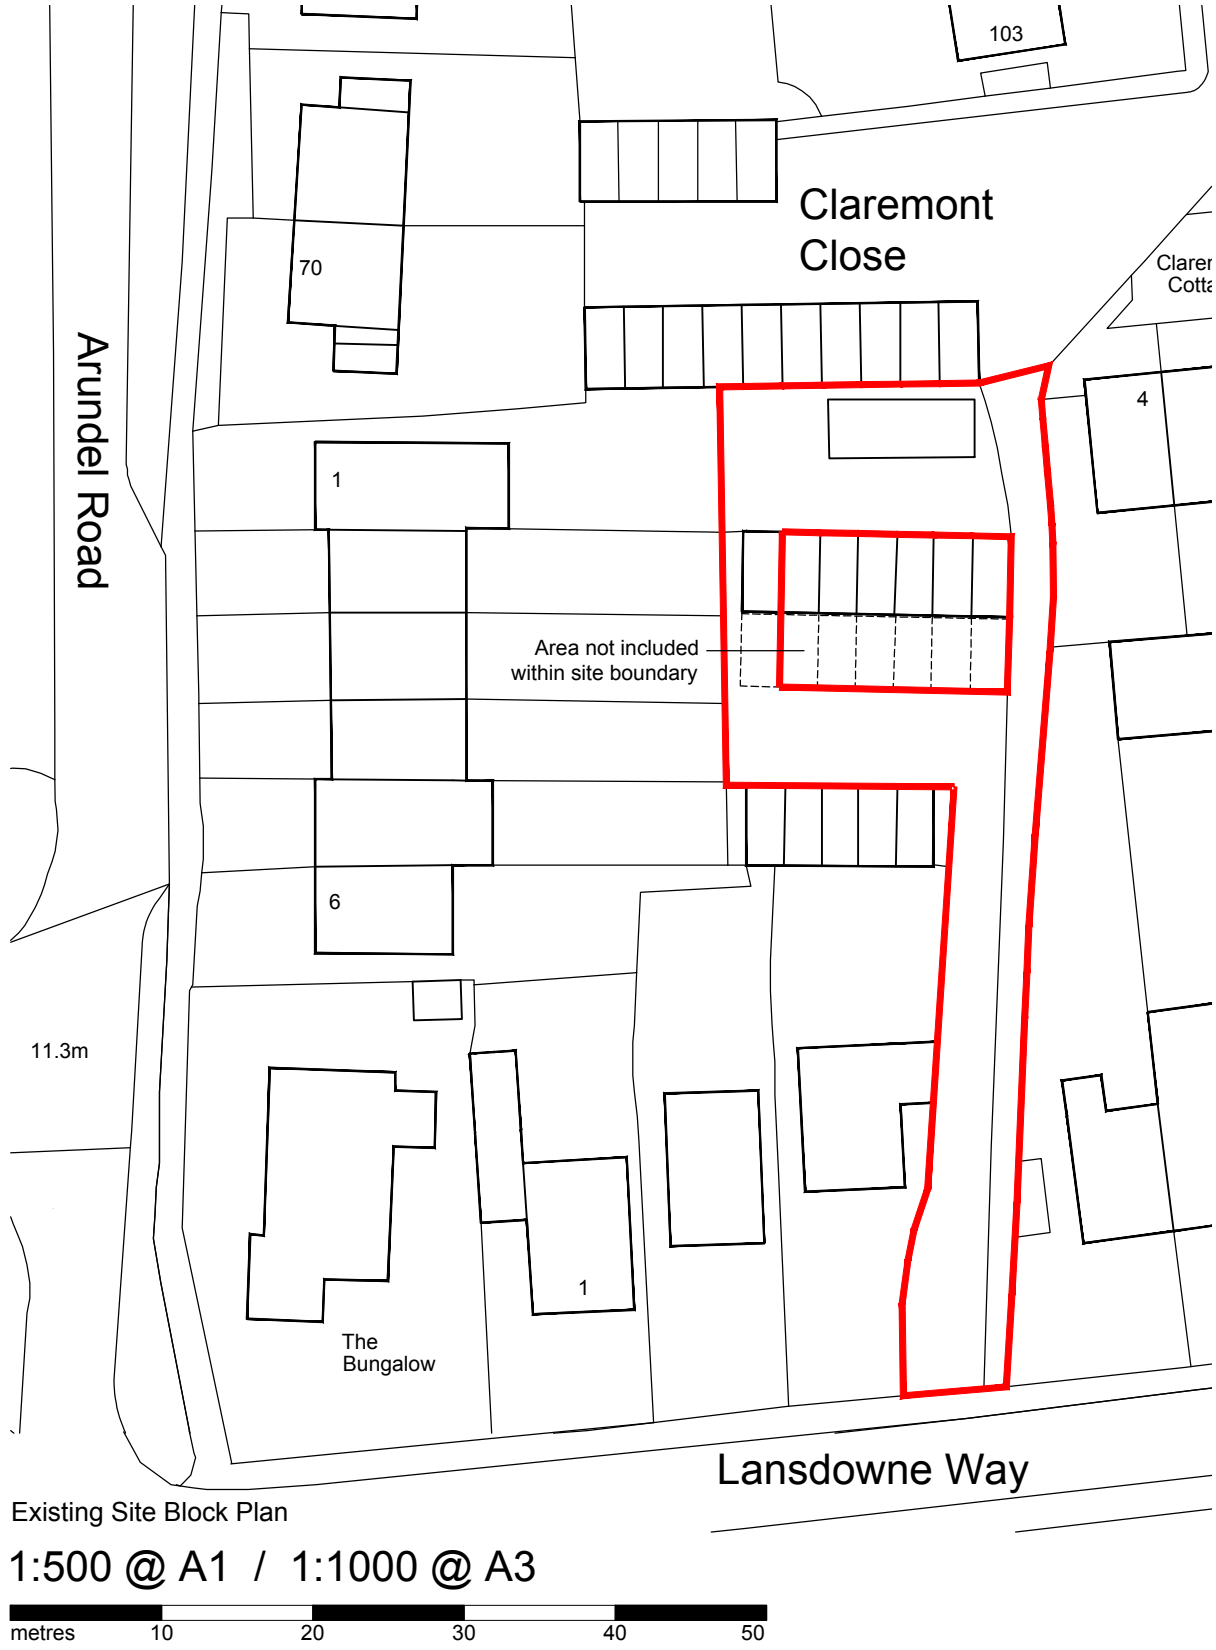
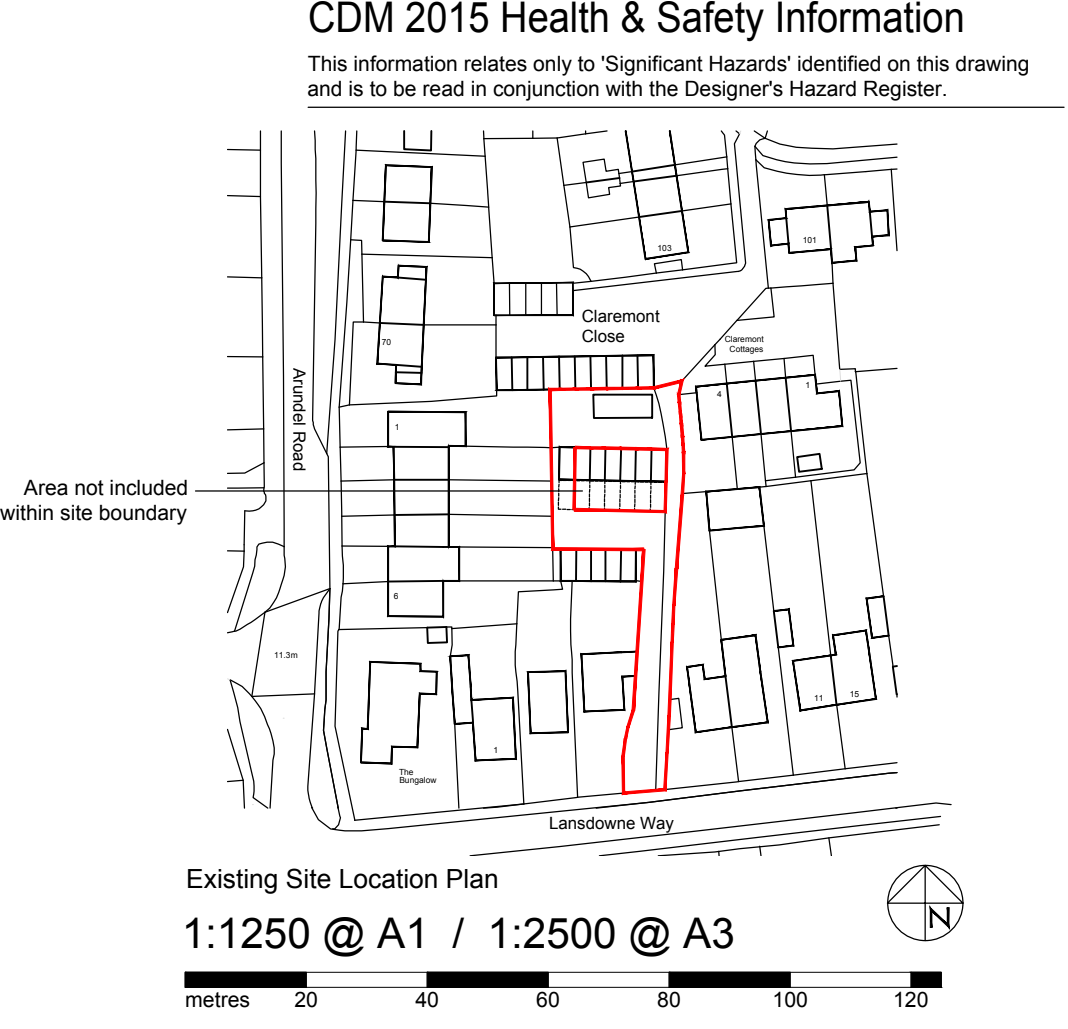
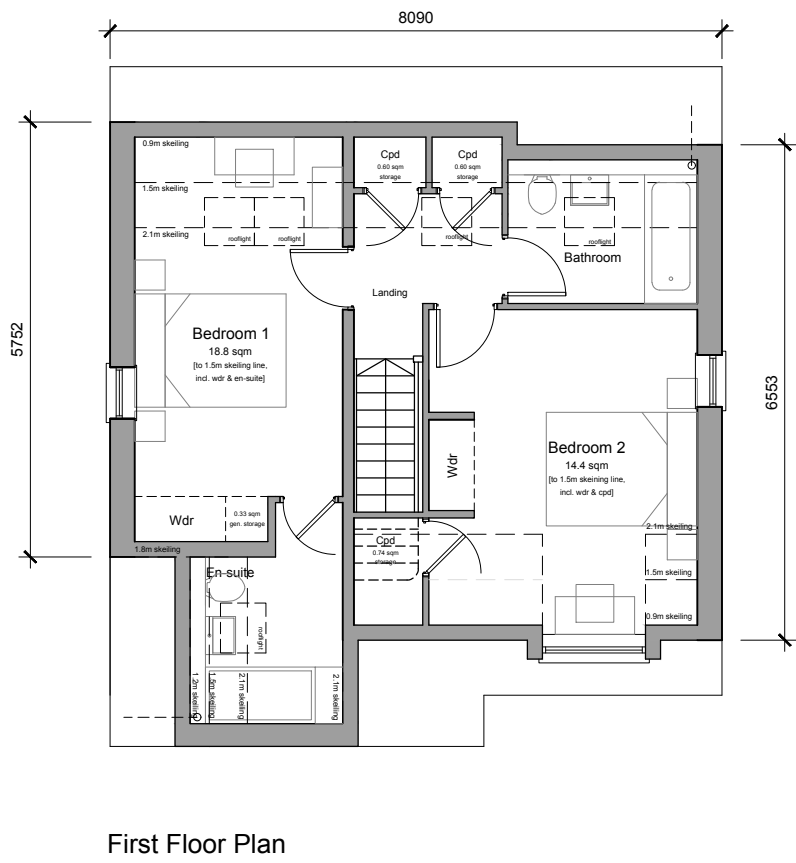
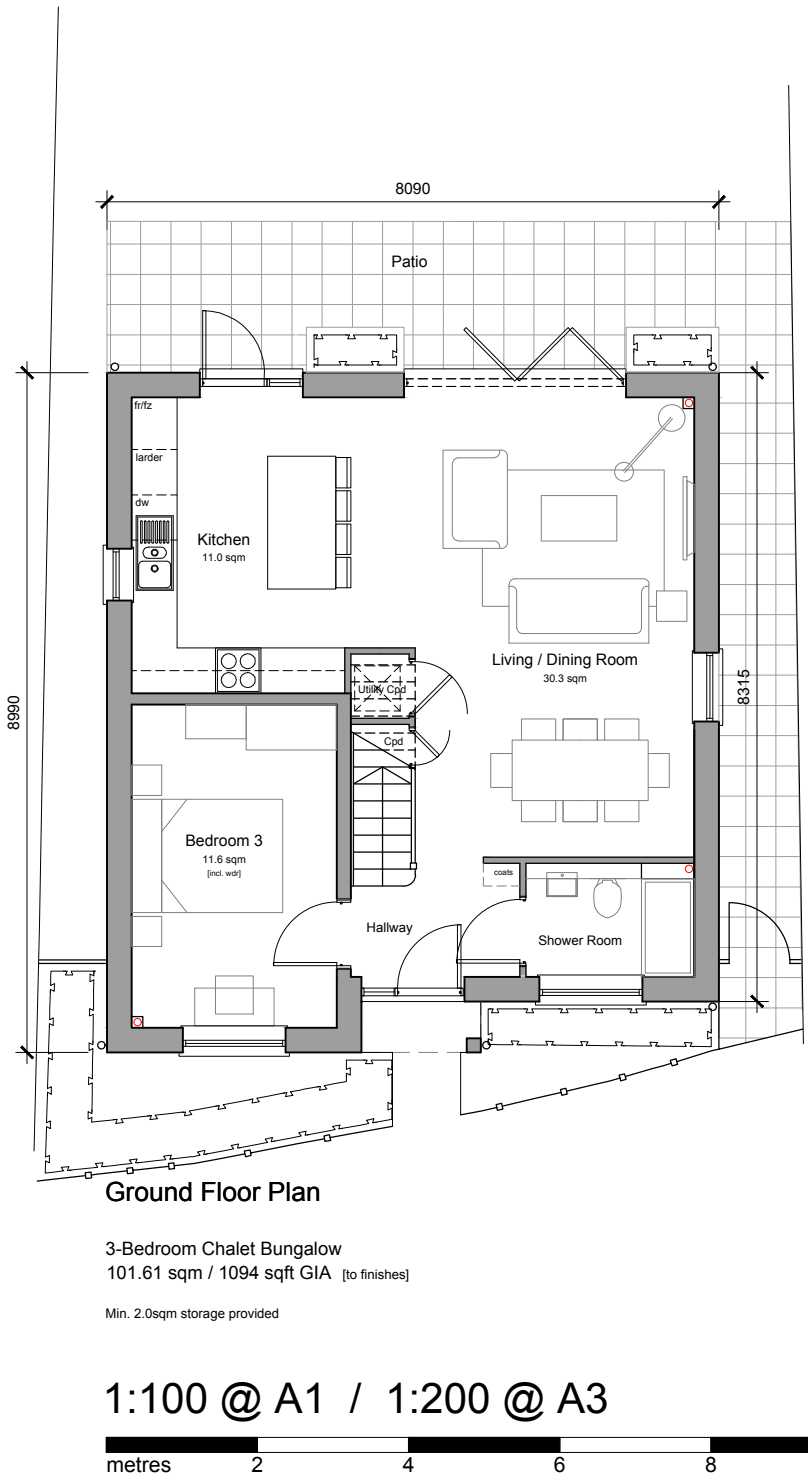


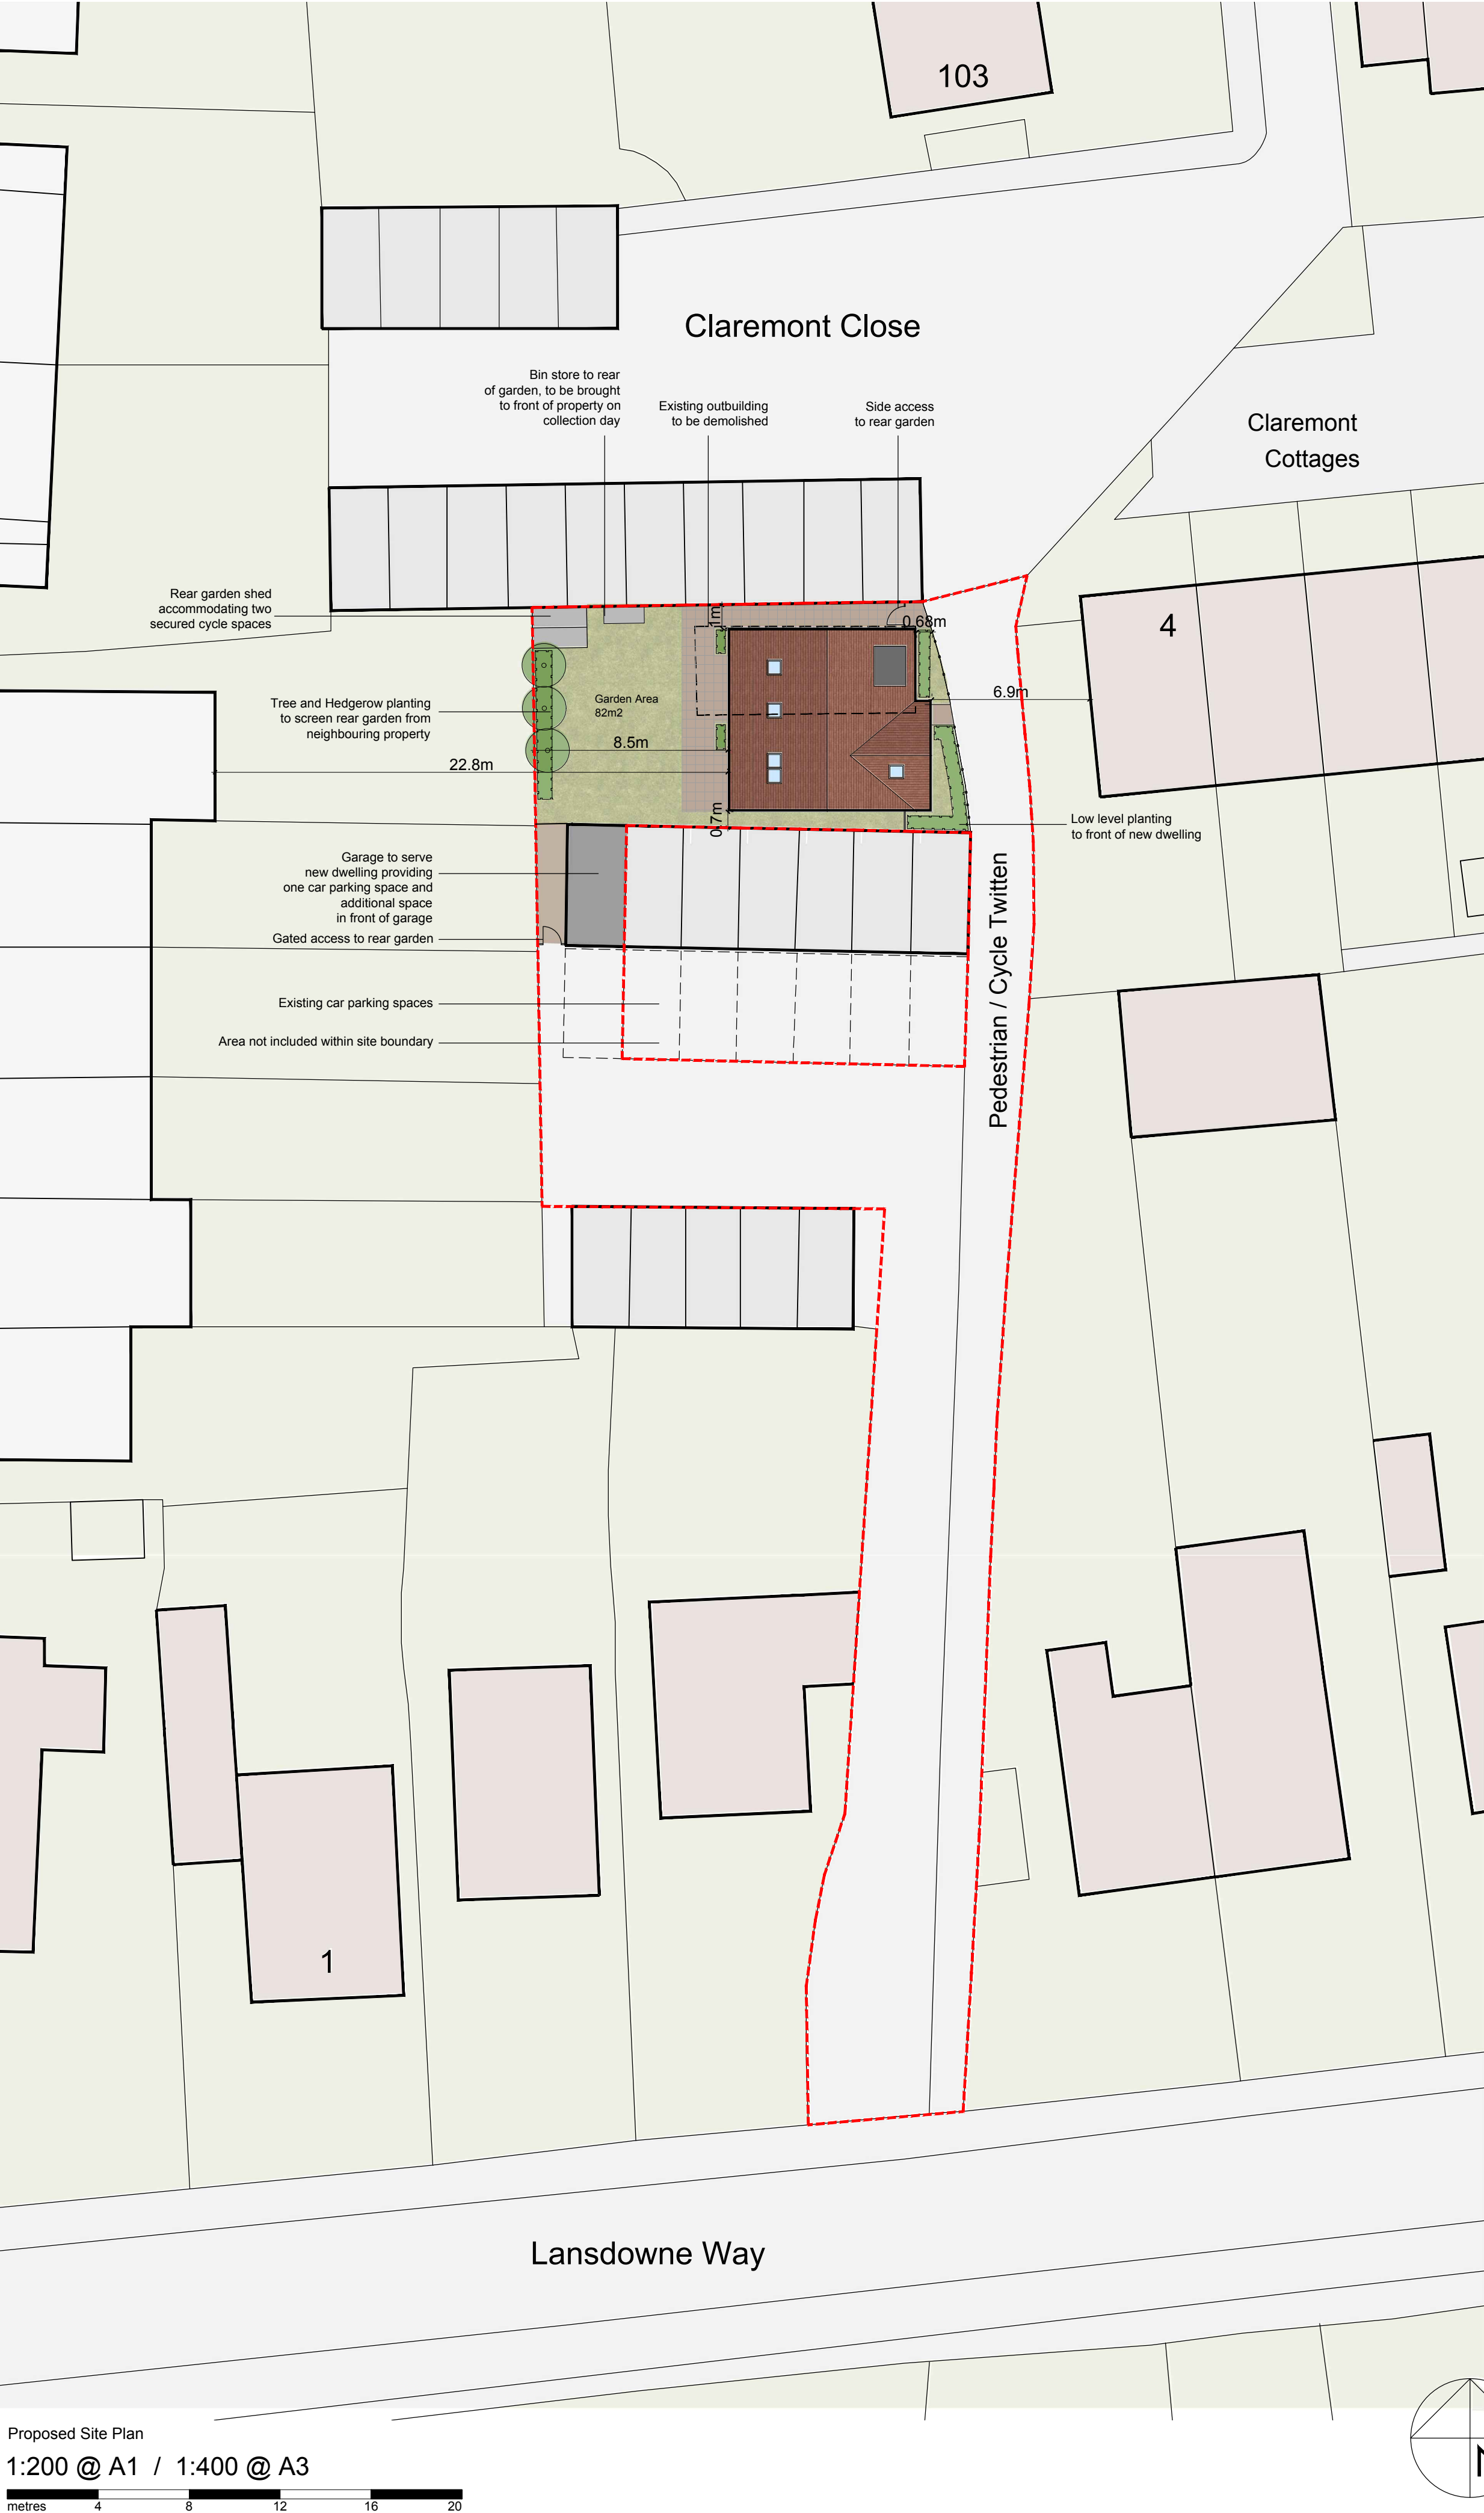

Rev	Date	Revision Details	Dr	Ch
P4	17.12.19	Amendments following planner comment.	JT	AK
P3	25.10.19	Revised notation.	JT	AK
P2	25.10.19	Revised red line and road name correction.	JT	AK
P1	17.10.19	Planning Issue.	JT	AK

ECE Architecture

www.ecearchitecture.com

London: 76 Great Suffolk Street London, SE1 0BL
T 0207 928 2773 E london@ecearchitecture.com

Sussex: Brooklyn Chambers, 11 Goring Road Worthing, West Sussex, BN12 4AP
T 01903 248777 E sussex@ecearchitecture.com

Bristol: Westworks, Colston Tower Colston Street, Bristol, BS1 4XE
T 0117 214 1101 E bristol@ecewestworks.com

Client's Name

Mr and Mrs Woods

Job Title

Land to the south of Lloyd Goring Close, Angmering

Drawing Title

Proposed Bungalow Plans and Elevations

Scale

SCALE VARIES

Drawn

JT

Checked

AK

Date

16.10.19

Job No

LGC Bungalow

Drawing No

001

Rev

P4

Status

APPROVAL