


Lee Evans Partnership LLP own the copyright of this and any associated documents. No part of this document may be reproduced for any purpose other than that for which they are created.

REV	DATE	DRN	CDL	NOTES
A	04/10/2016	HC	JV	Revised to show proposed sunpipes and meter cupid omitted.
B	9/5/2017	JV	JV	Meter cabinet revised, kitchen vent added.

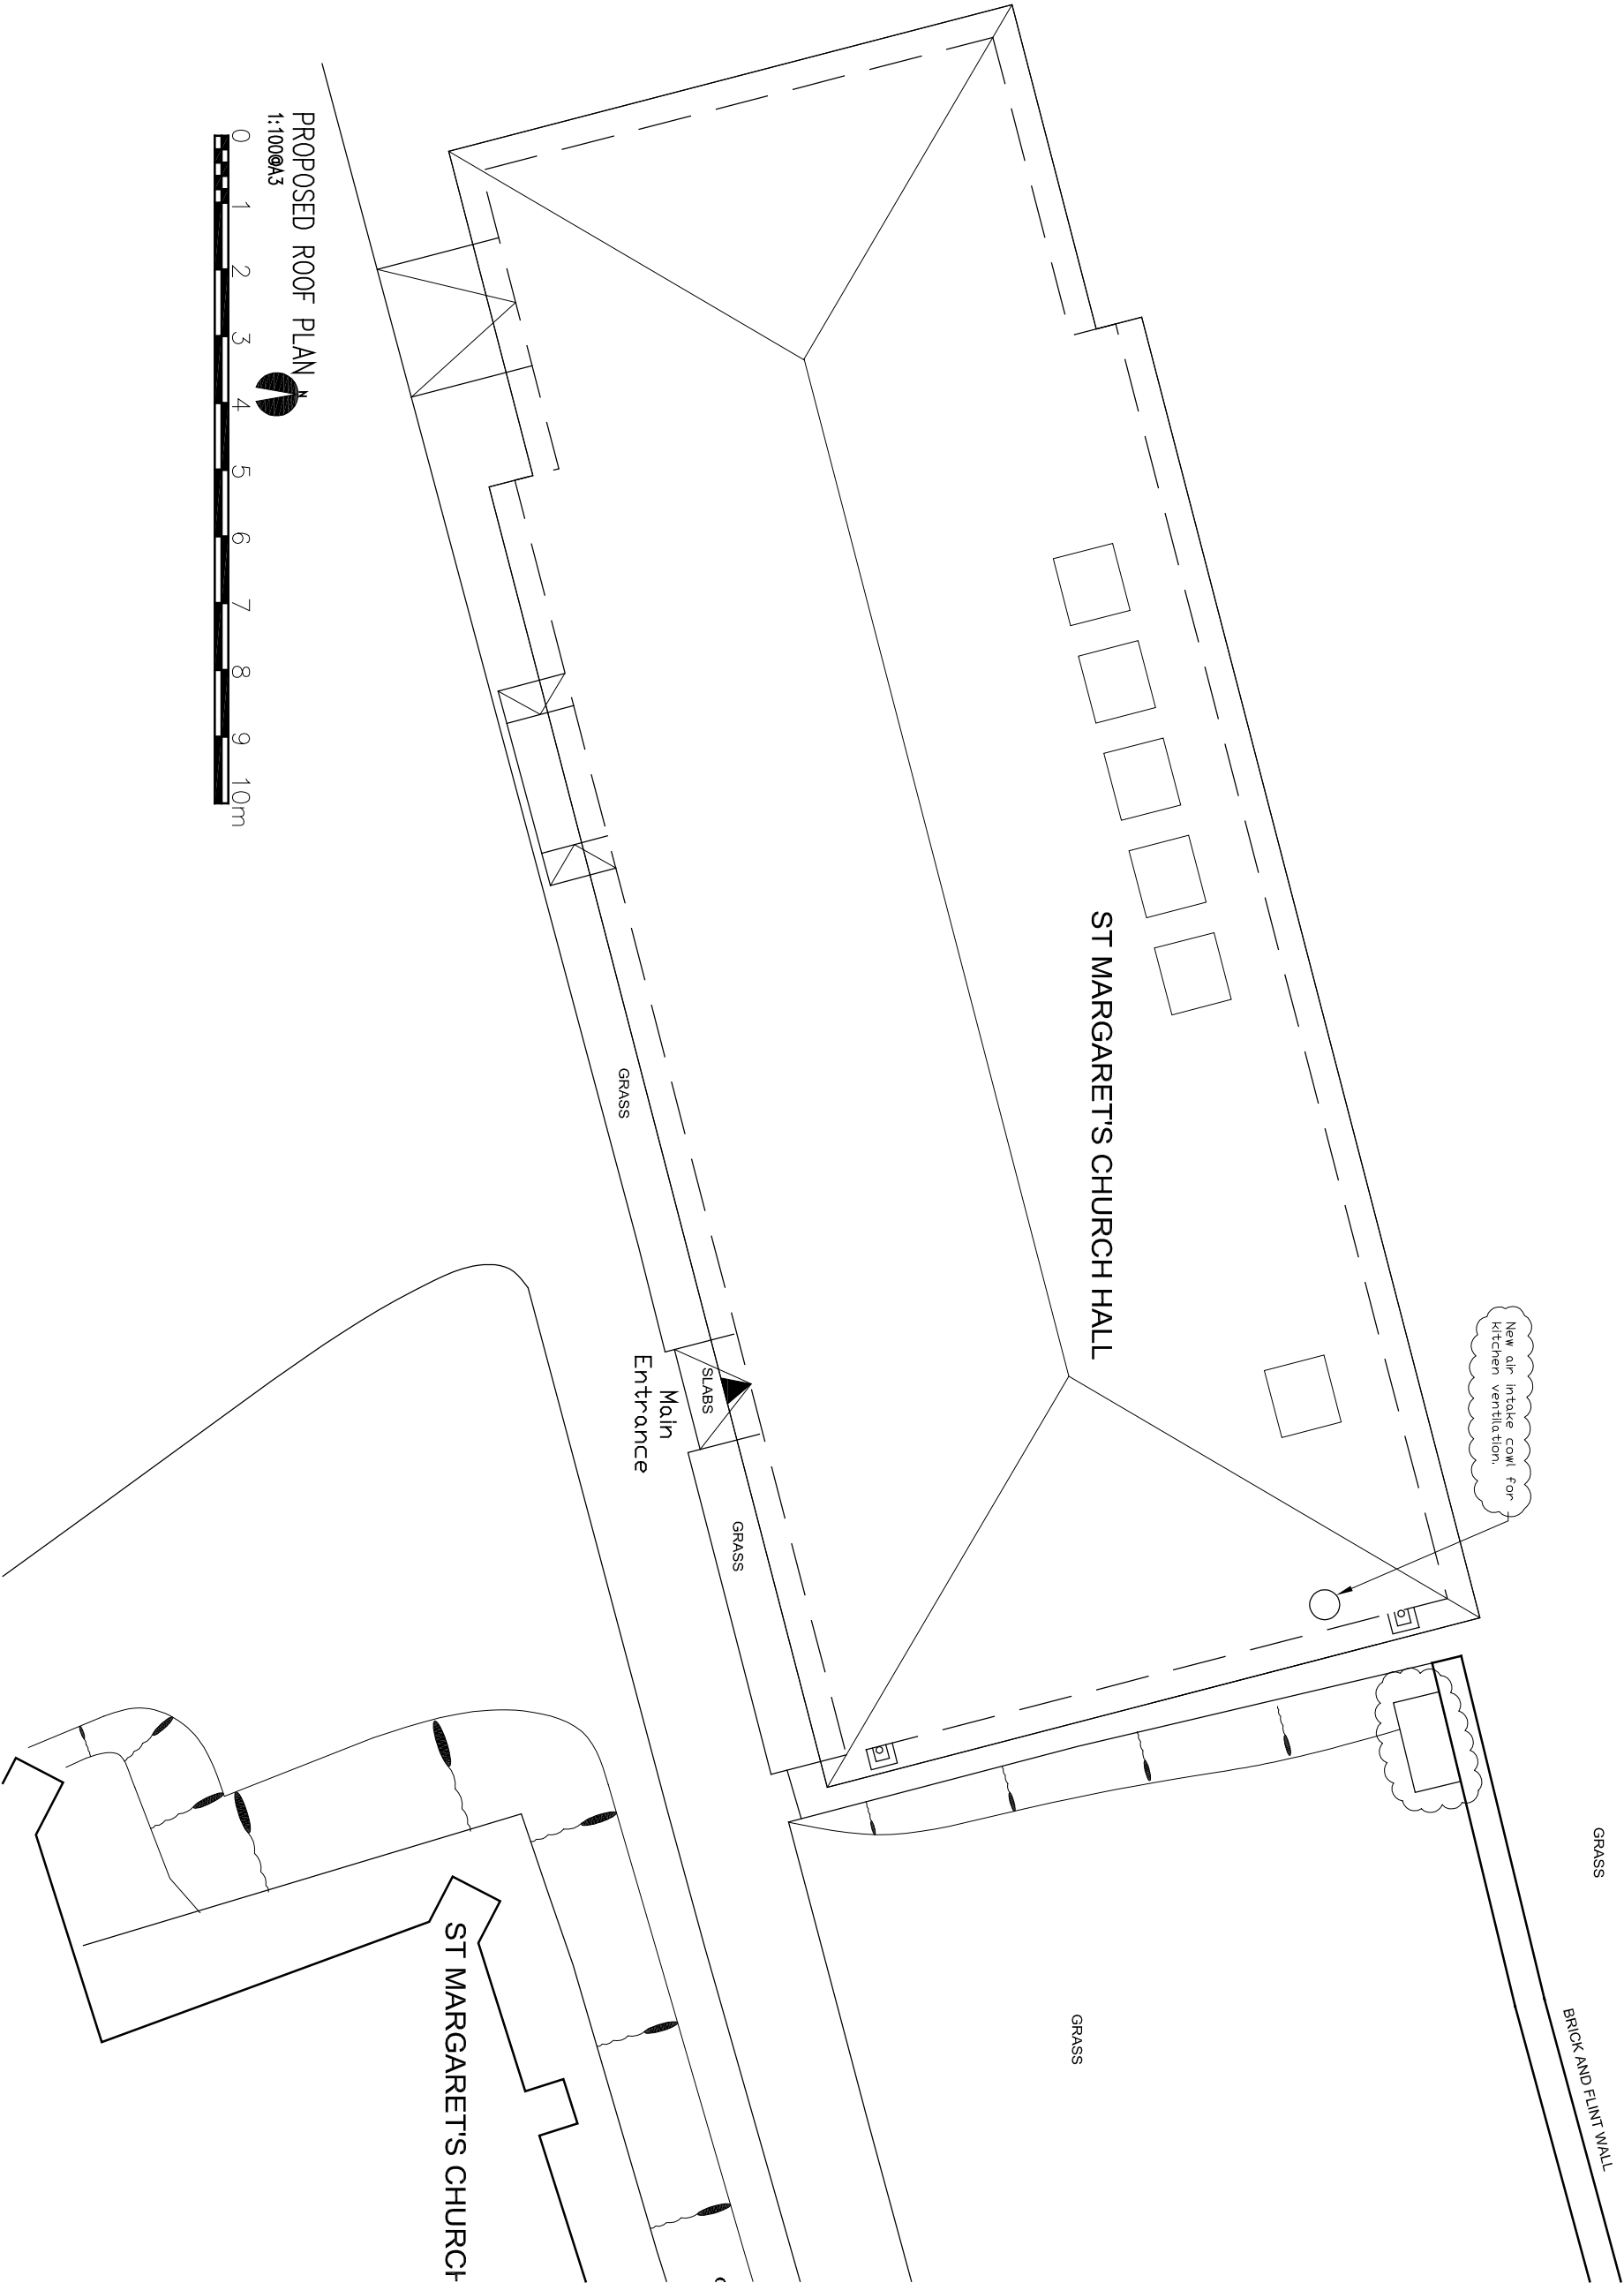

chartered architects
and planning consultants

Lee Evans Partnership LLP,
Cannemary, St John's Lane, Cannemary, Kent CT1 2DD Tel: 01227 784444
London: 175-185 City's Fin Road, London EC2G 812 0640
email: architect@lee-evans.co.uk website: www.lee-evans.co.uk fax: 01227 817102

PROJECT
St. Margaret's Church, Aymmering : Church Hall Refurbishment

DATE
09/05/17
DRAWN BY
JW
CHECKED BY
JW
SCALE
1:100 @ A3

DRAWING NUMBER
08021-PL (00) 010
REVISION
B

