
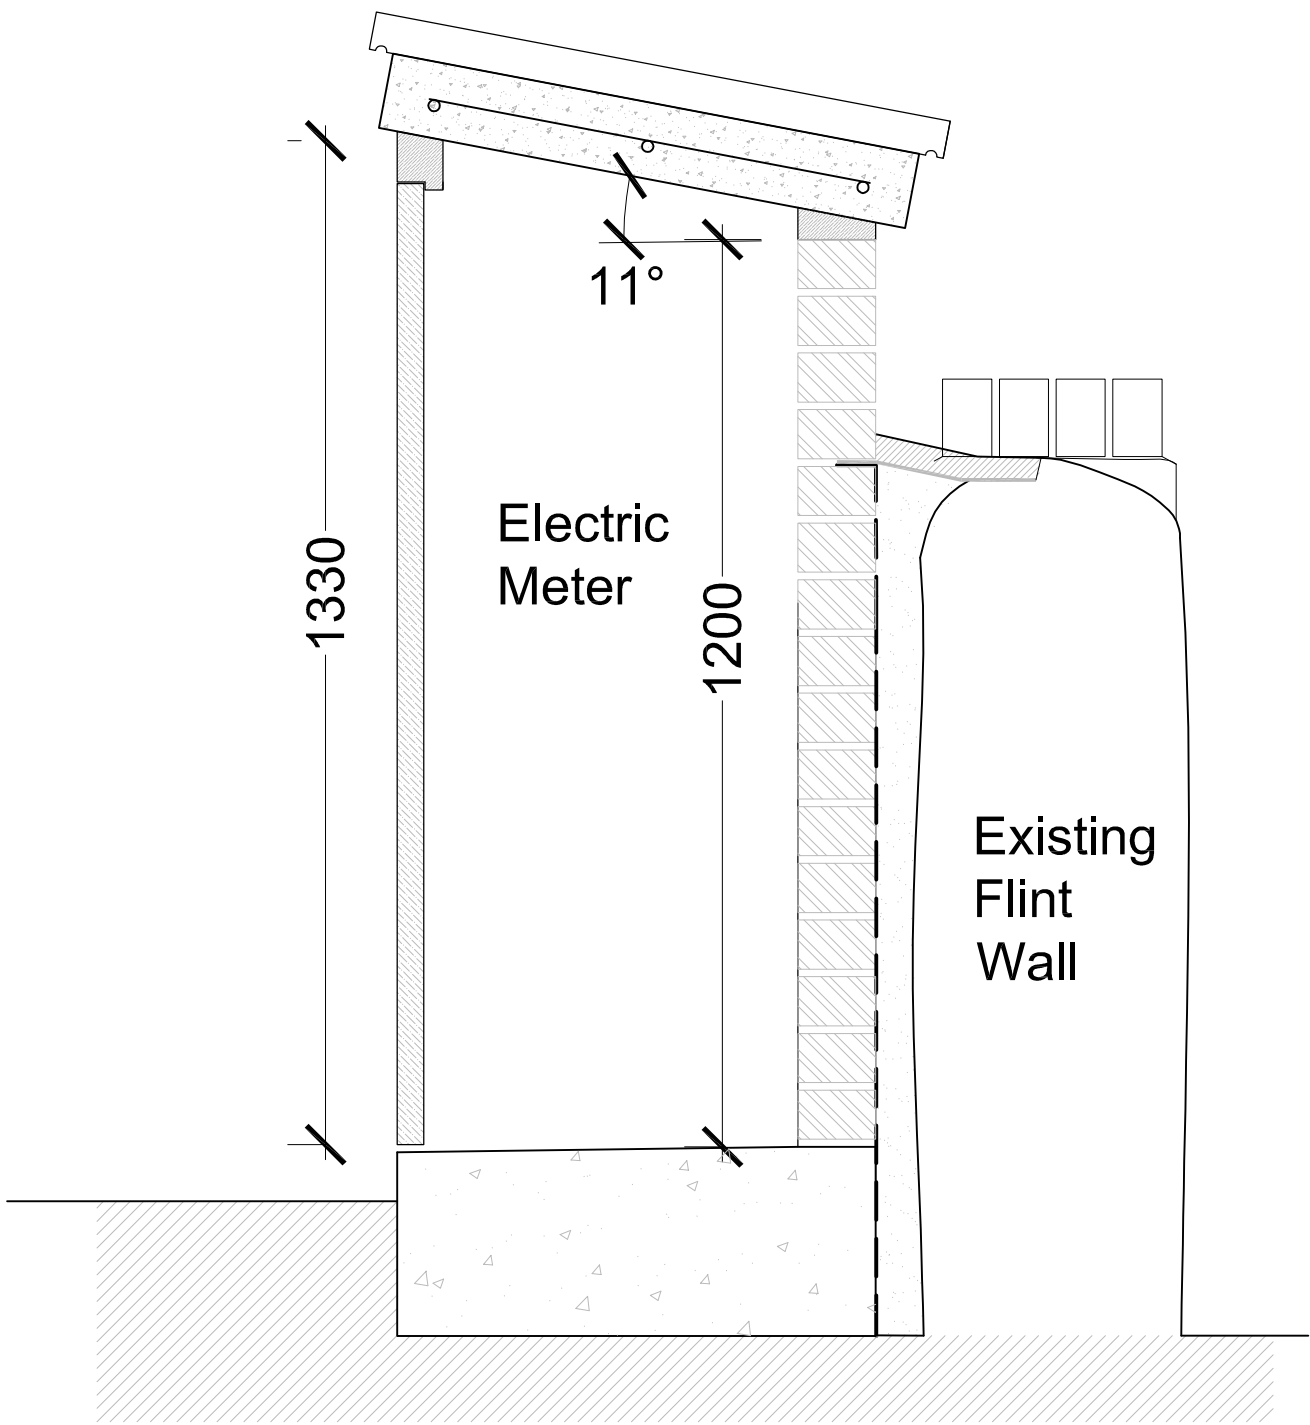




REV.	DATE	DRN.	CKD.	NOTES
A	21.04.17	JW	JMR	DIMENSIONS REVISED TO SUIT UKPN REQUIREMENTS

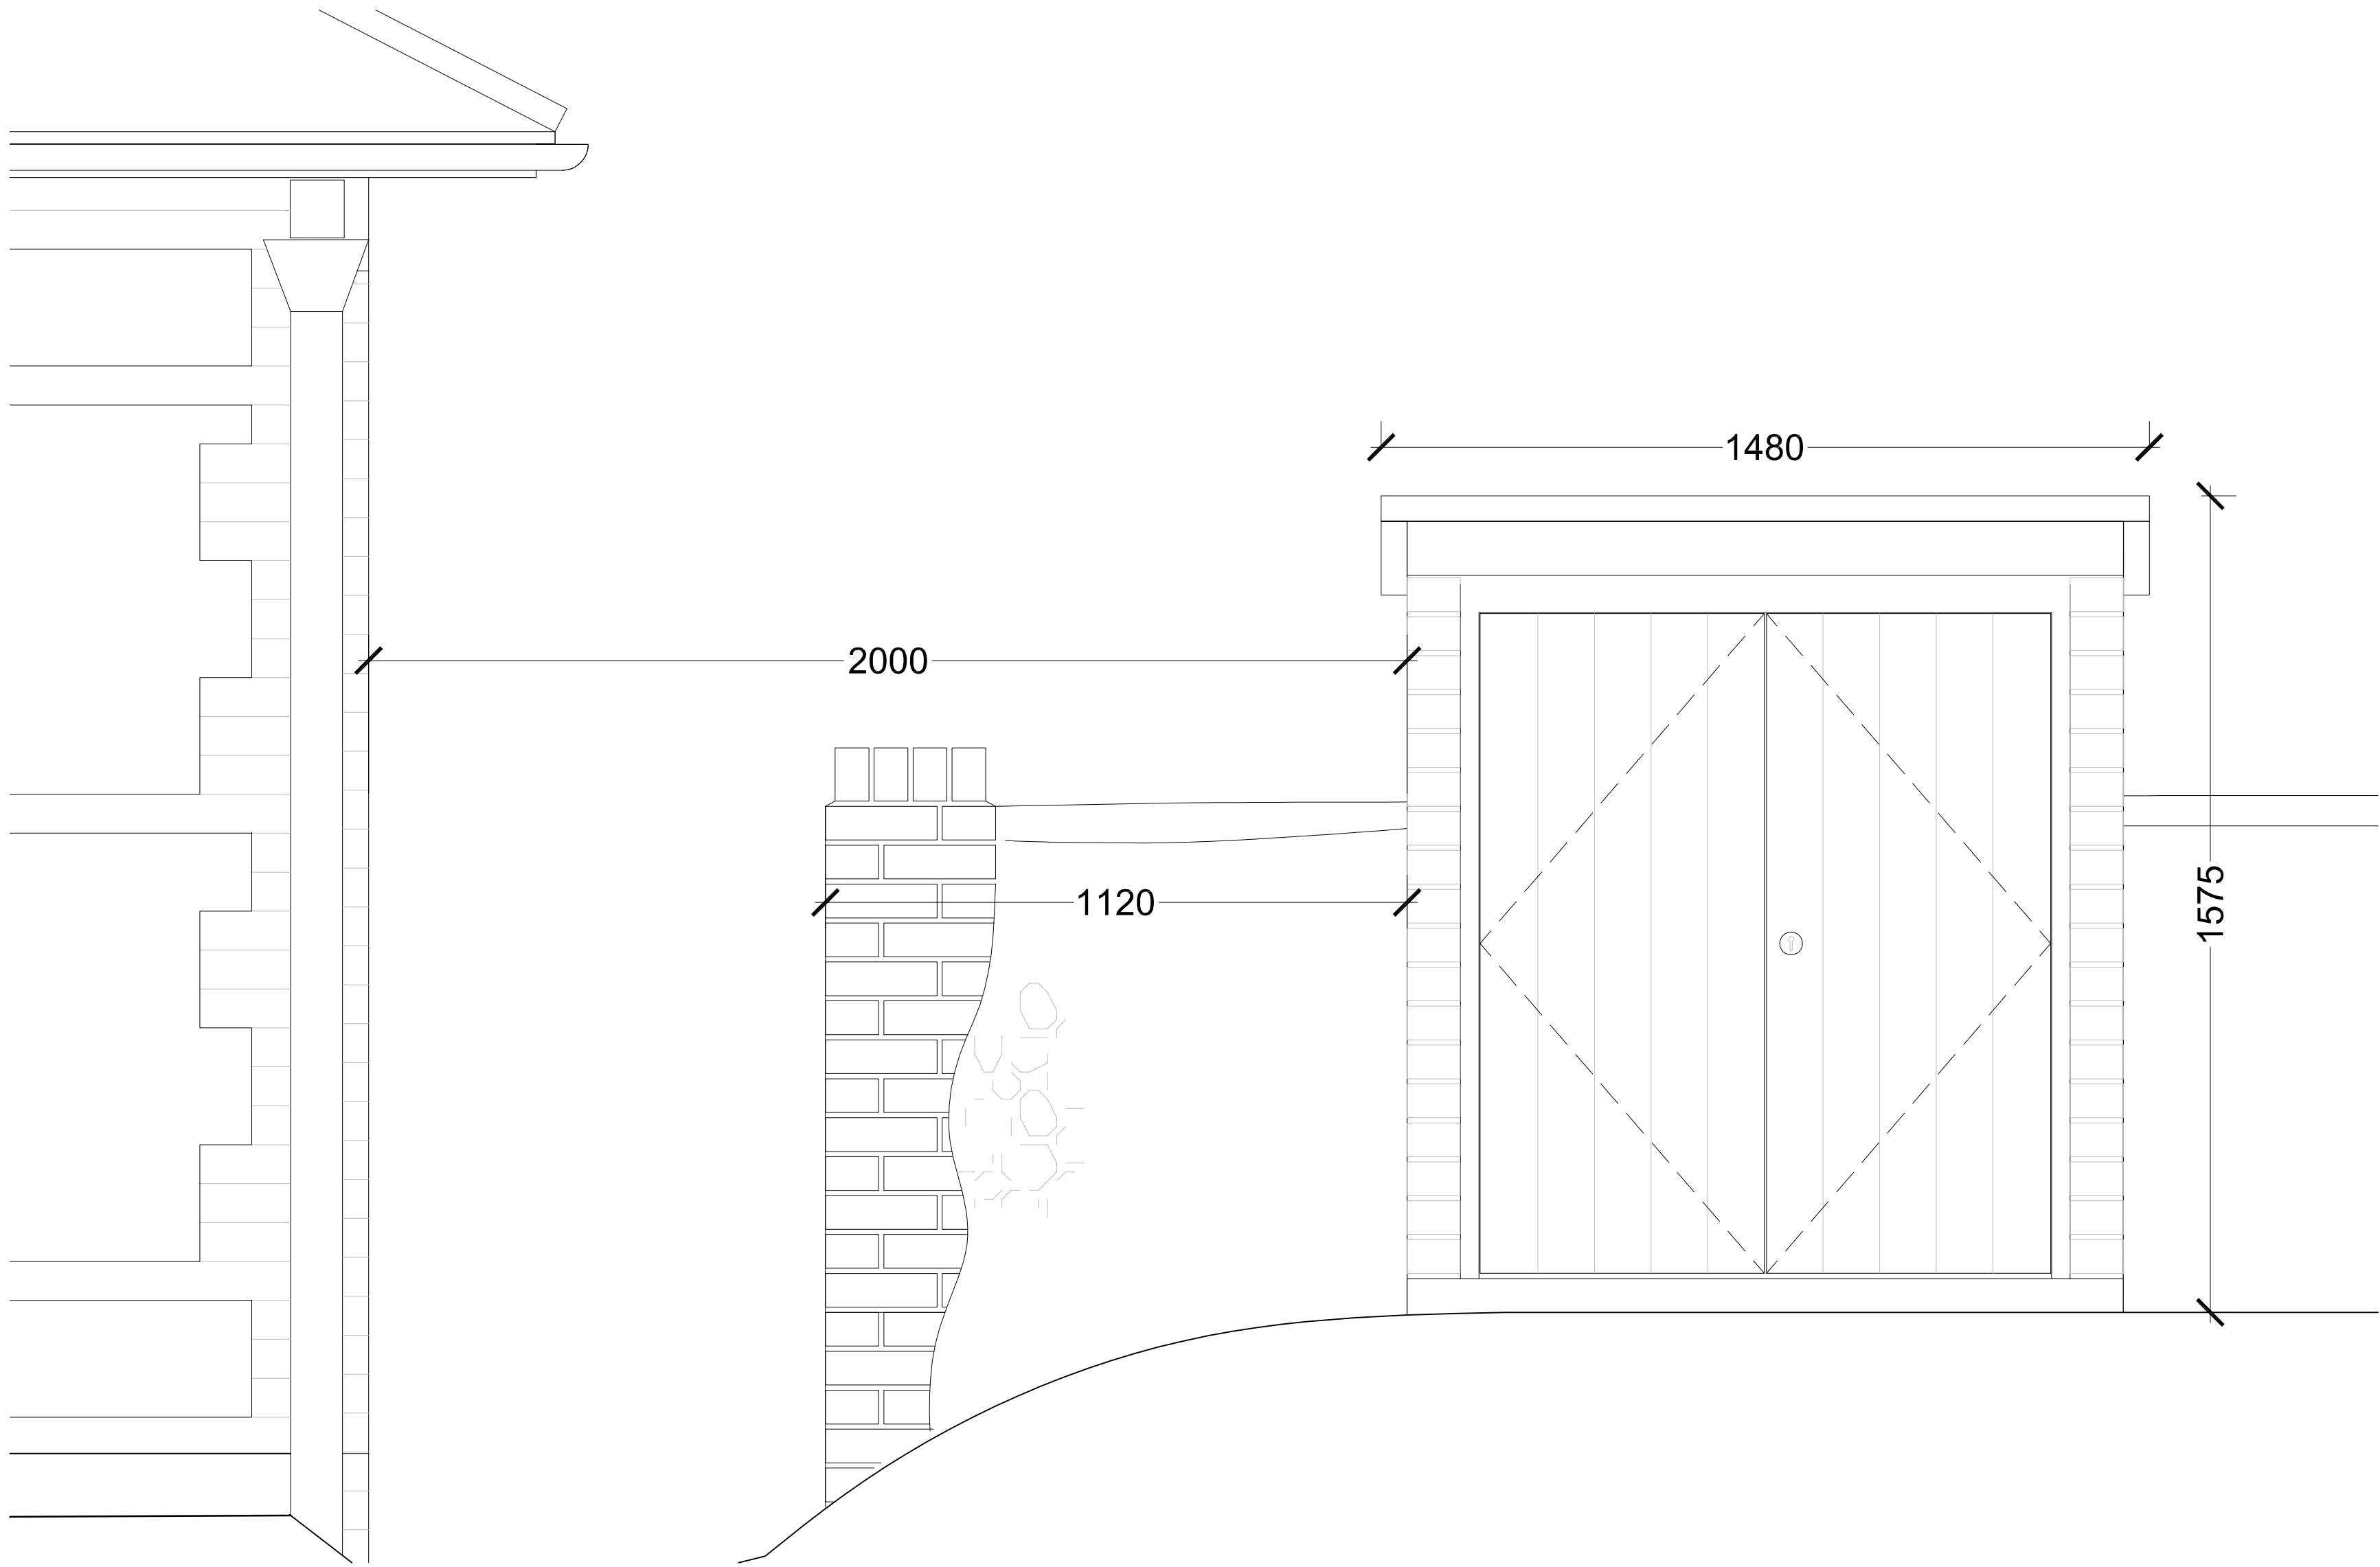

SECTION B

ELECTRIC METER

1:10 @ A1

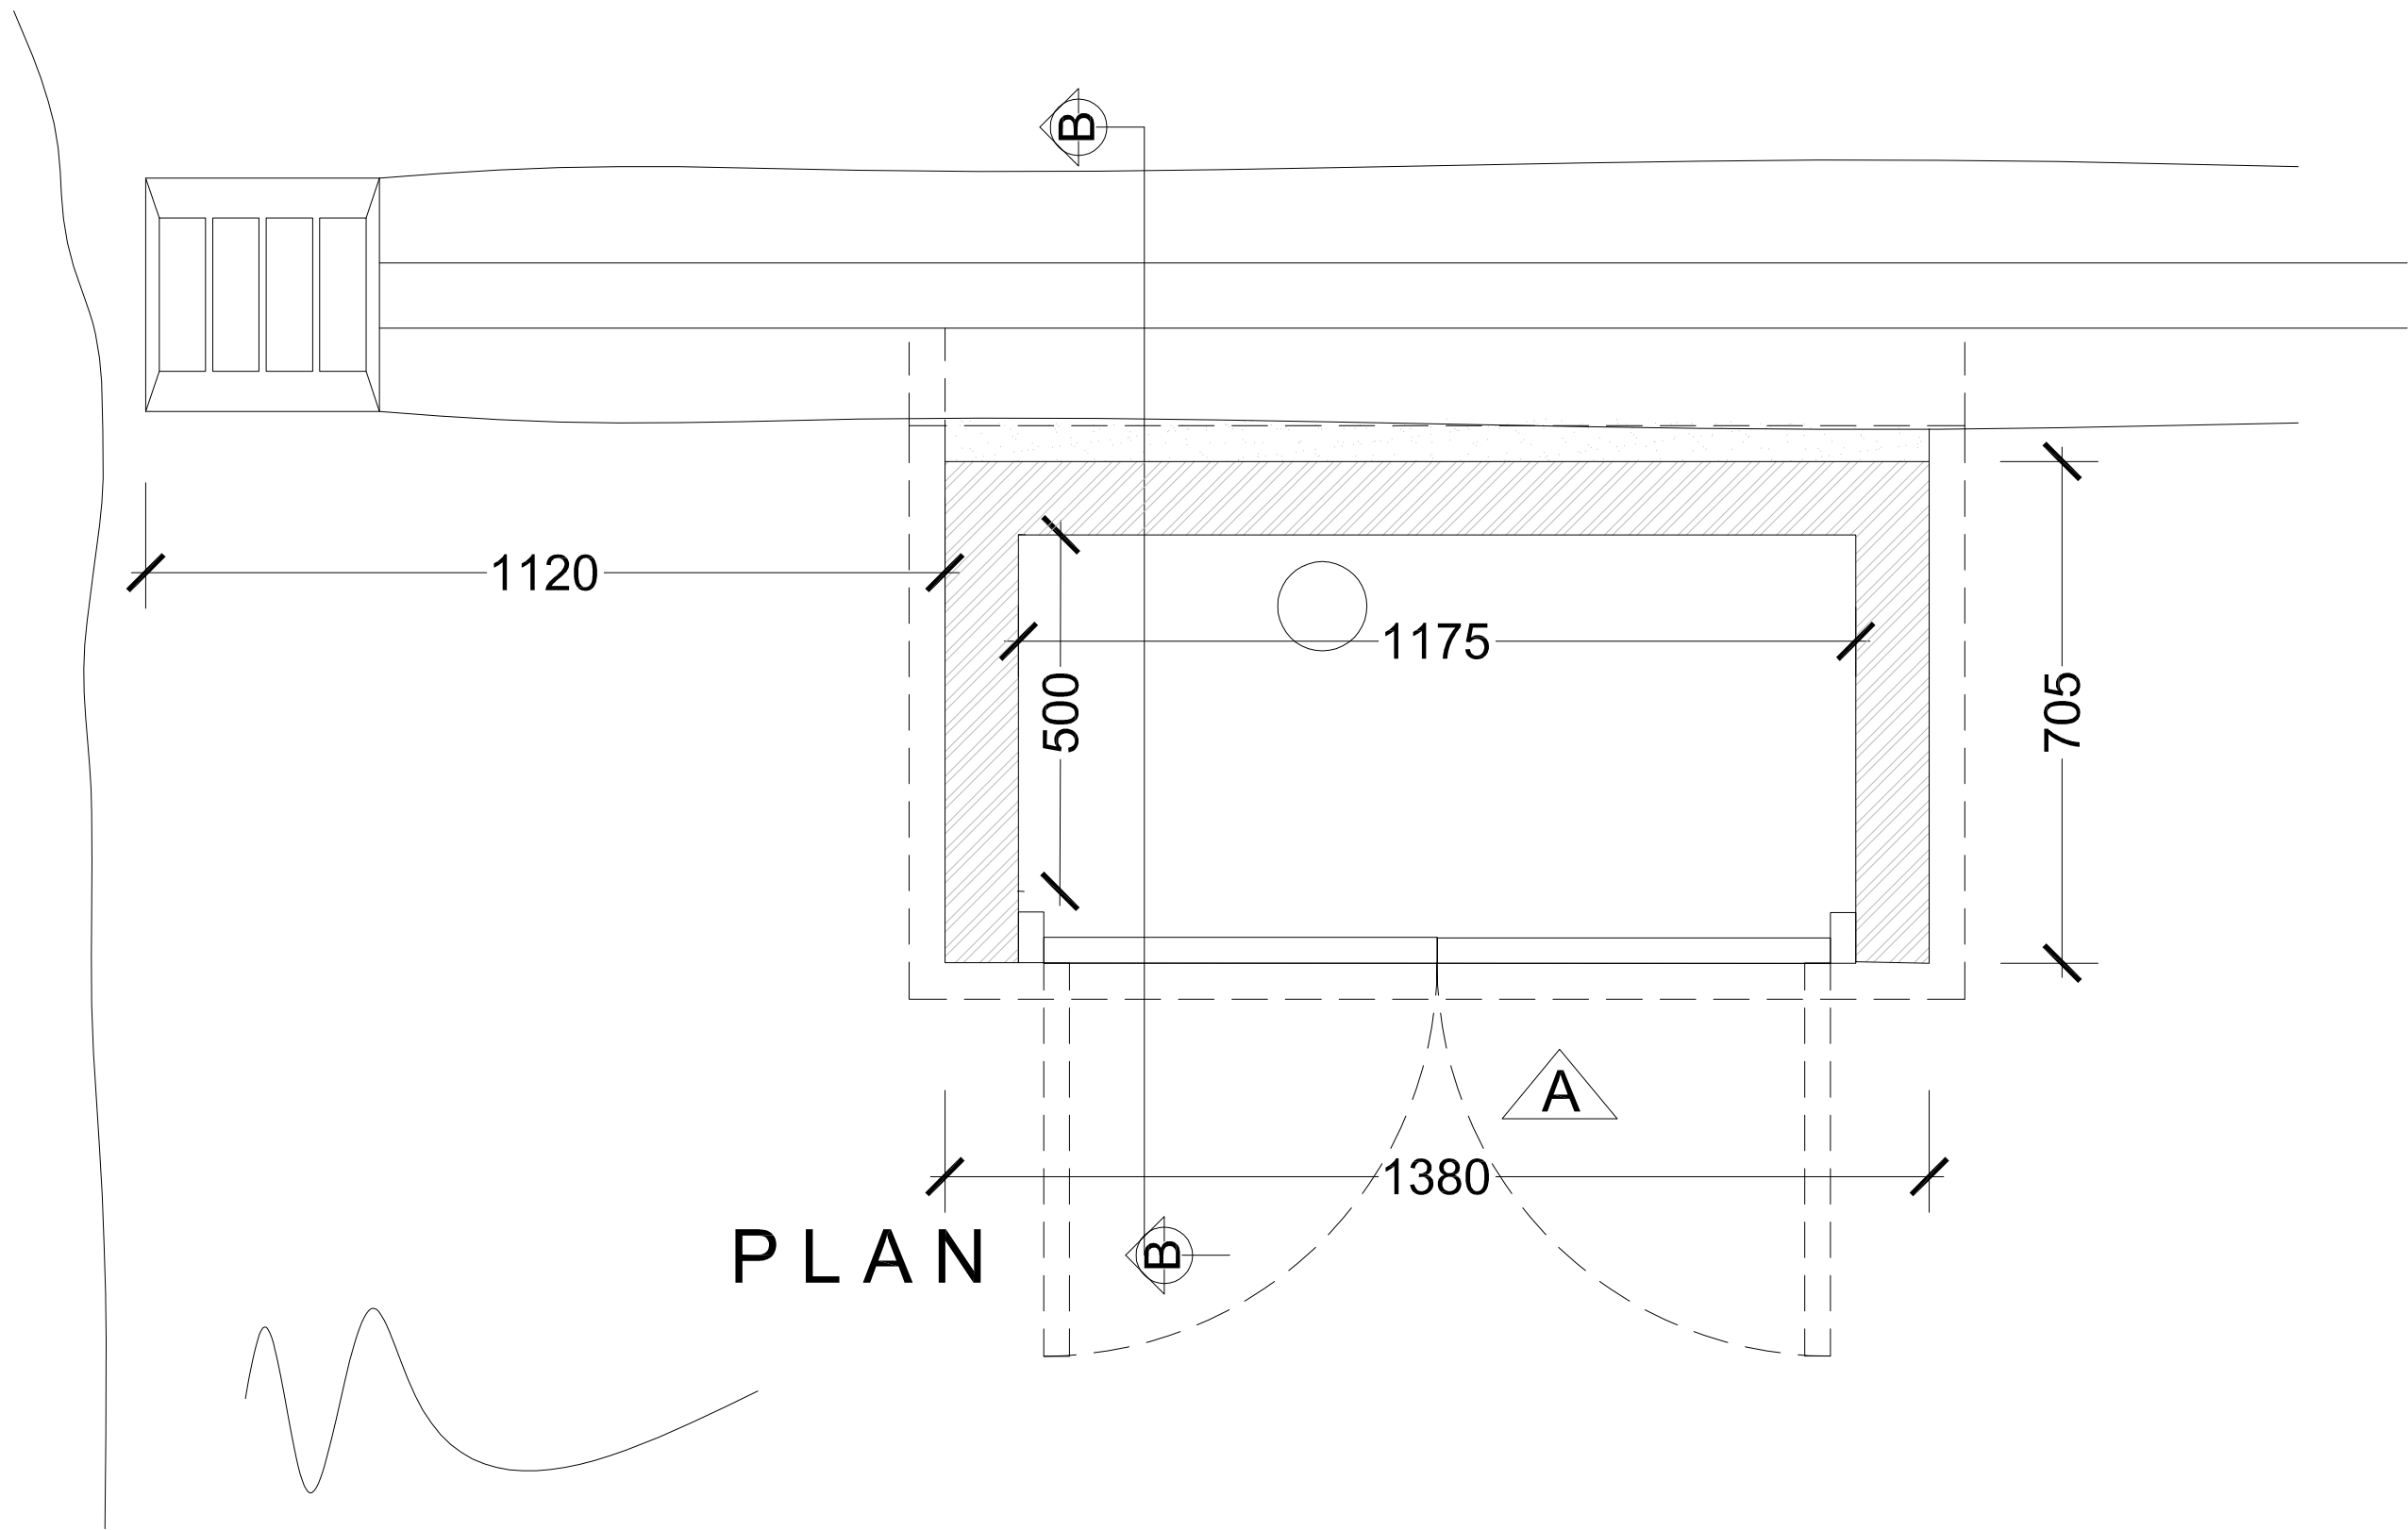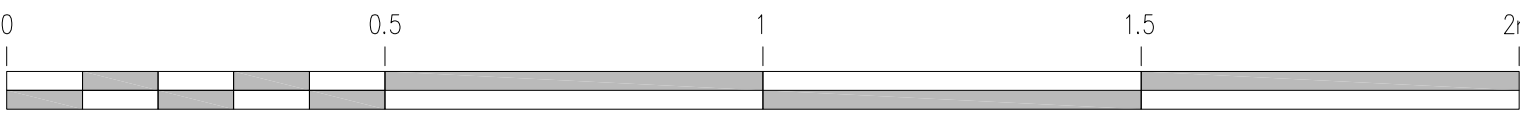

chartered architects
and planning consultants

Lee Evans Partnership LLP,
Canterbury: St Johns Lane, Canterbury, Kent CT1 2QJ Tel: 01227 784444
London: 175-185 Gray's Inn Road, London Tel: 0207 812 0640
email: architects@lee-evans.co.uk website: www.lee-evans.co.uk fax: 01227 819102

PROJECT
St Margaret's Church, Angmering : Church Hall Refurbishment

CLIENT
St Margarets Church Angmering

DATE
21/04/17

DRAWING TITLE
Proposed Gas-Electric Meter

DRN + CKD
JW JW

ISSUE STATUS
1:10 @ A1

SCALE
REVISION

DRAWING NUMBER
08021-WD (21) 22

REVISION
A