


REV.	DATE	DRN.	CHKD.	NOTES
-	-	-	-	-

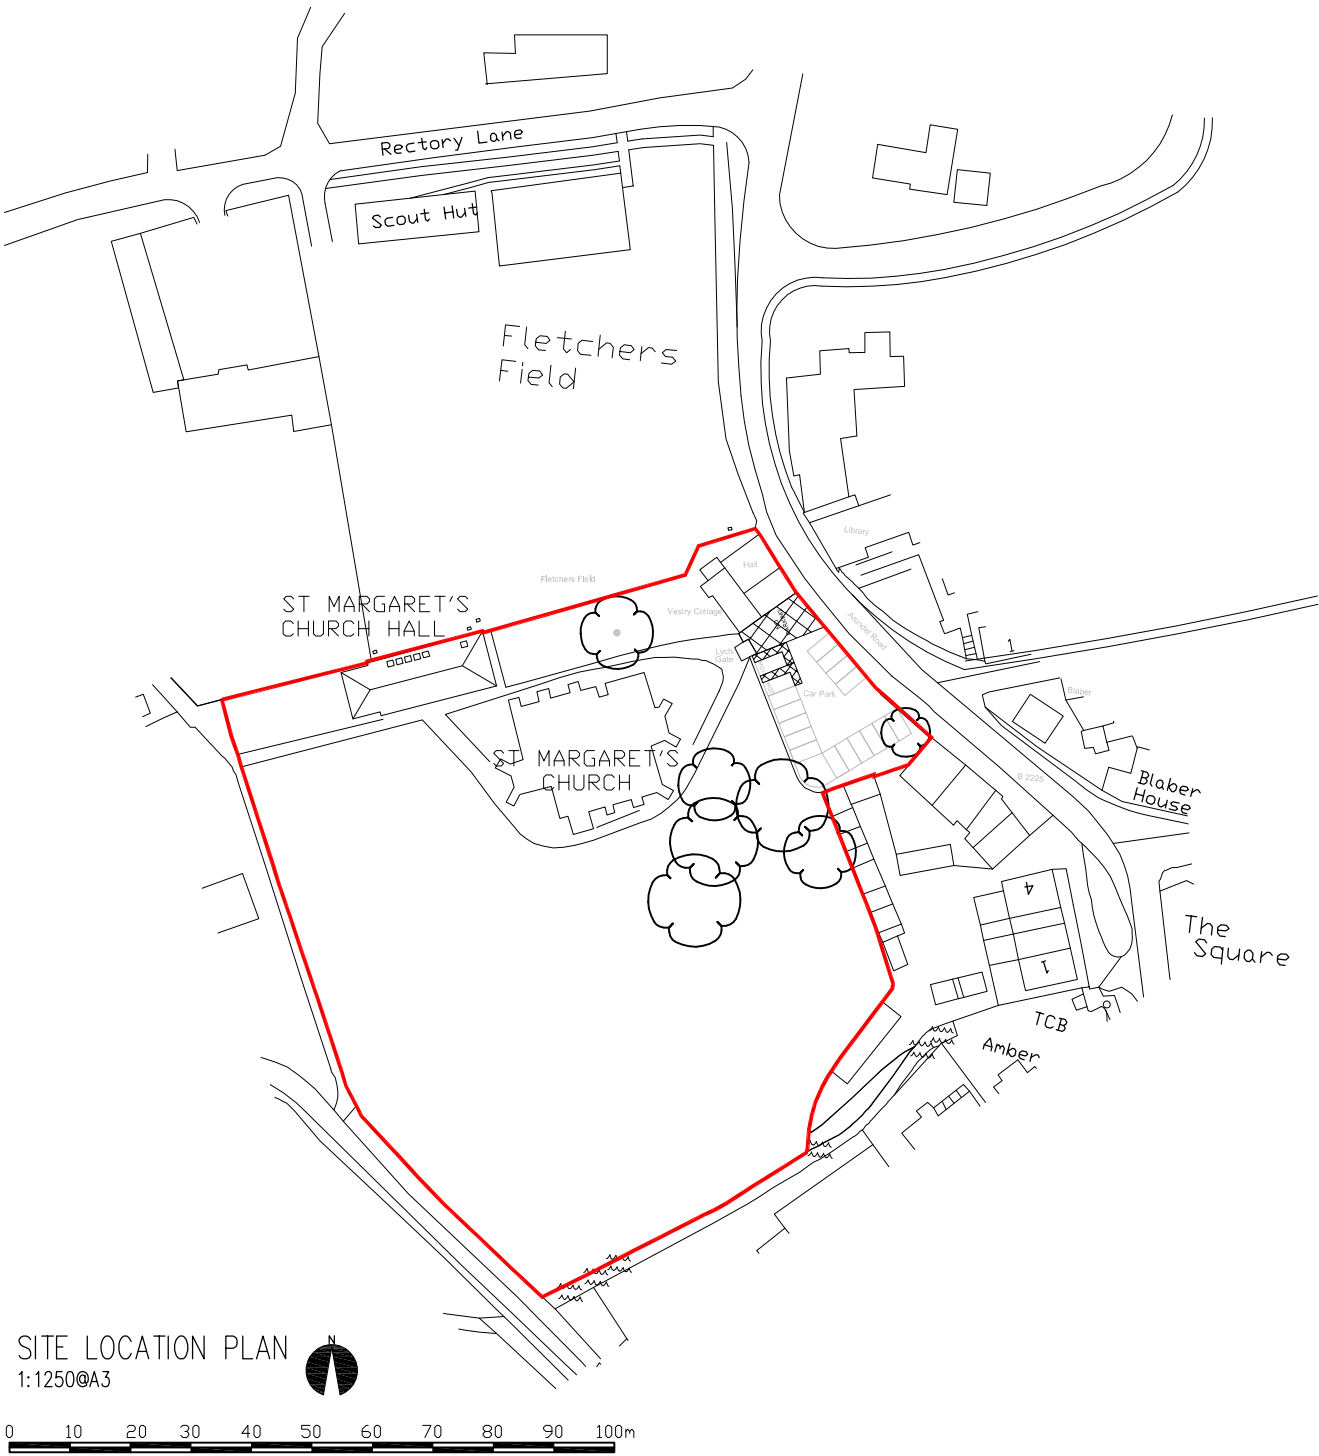

chartered architects
and planning consultants

Lee Evans Partnership LLP,
Canterbury: St Johns Lane, Canterbury, Kent CT1 2QQ Tel: 01227 784444
London: 175-185 Gray's Inn Road, London Tel: 0207 812 0640
email: architects@lee-evans.co.uk website: www.lee-evans.co.uk fax: 01227 819102

PROJECT
St Margaret's Church, Angmering : Church Hall Refurbishment

CLIENT
St Margaret's Church, Angmering

DRAWING TITLE
Site Location Plan

ISSUE STATUS
1:1250 @ A3

DRAWING NUMBER
08021-PL (00) 001