


REV	DATE	DRN	CDL	NOTES

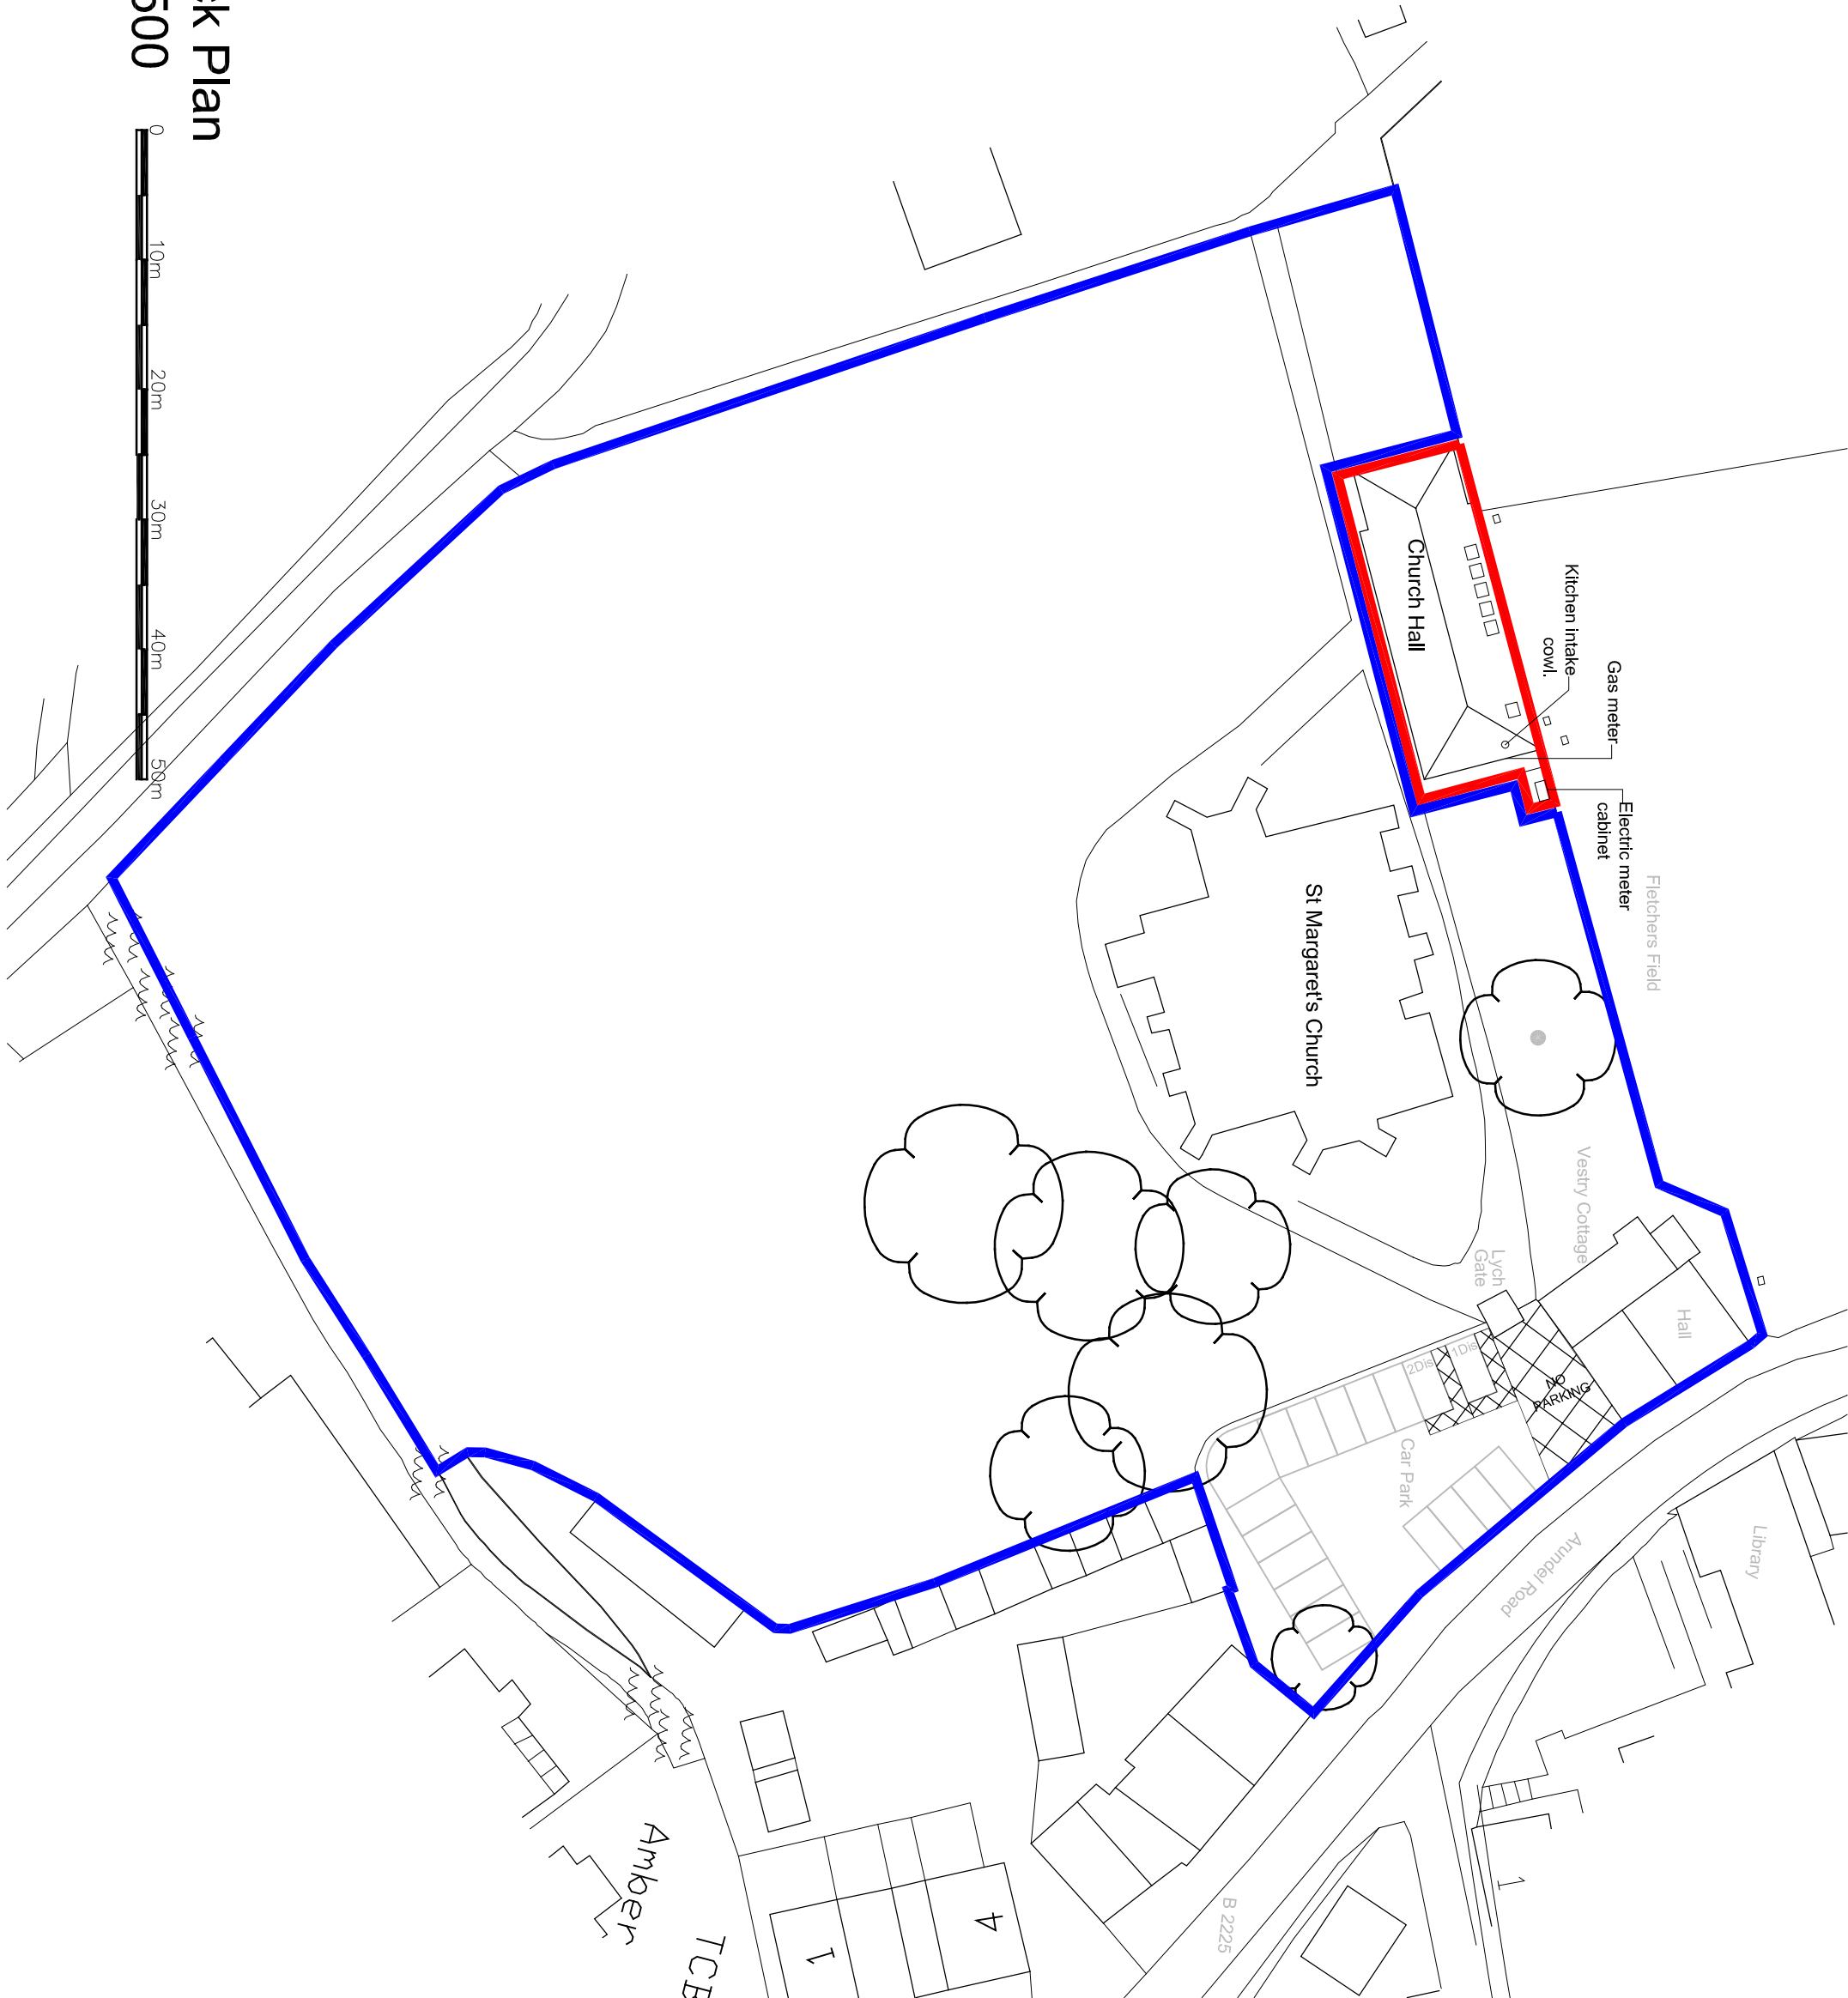

chartered architects
and planning consultants

Lee Evans Partnership LLP,
Cranbury, St John Lane, Cranbury, Kent CT1 2DD Tel: 01227 784444

London: 31-35 King Street, London EC1A 8BE Tel: 0207 462 7146

email: architect@lee-evans.co.uk website: www.lee-evans.co.uk fax: 01227 817102

PROJECT
St Margaret's Church, Armingfield : Church Hall Refurbishment

DATE
St Margaret's Church Armingfield 22/08/2017

DESIGNED BY
JW

SCALE
1:500 @ A3

DRAWING NUMBER
08021-PL (00) 014 A

Site Block Plan

Scale 1:500

