


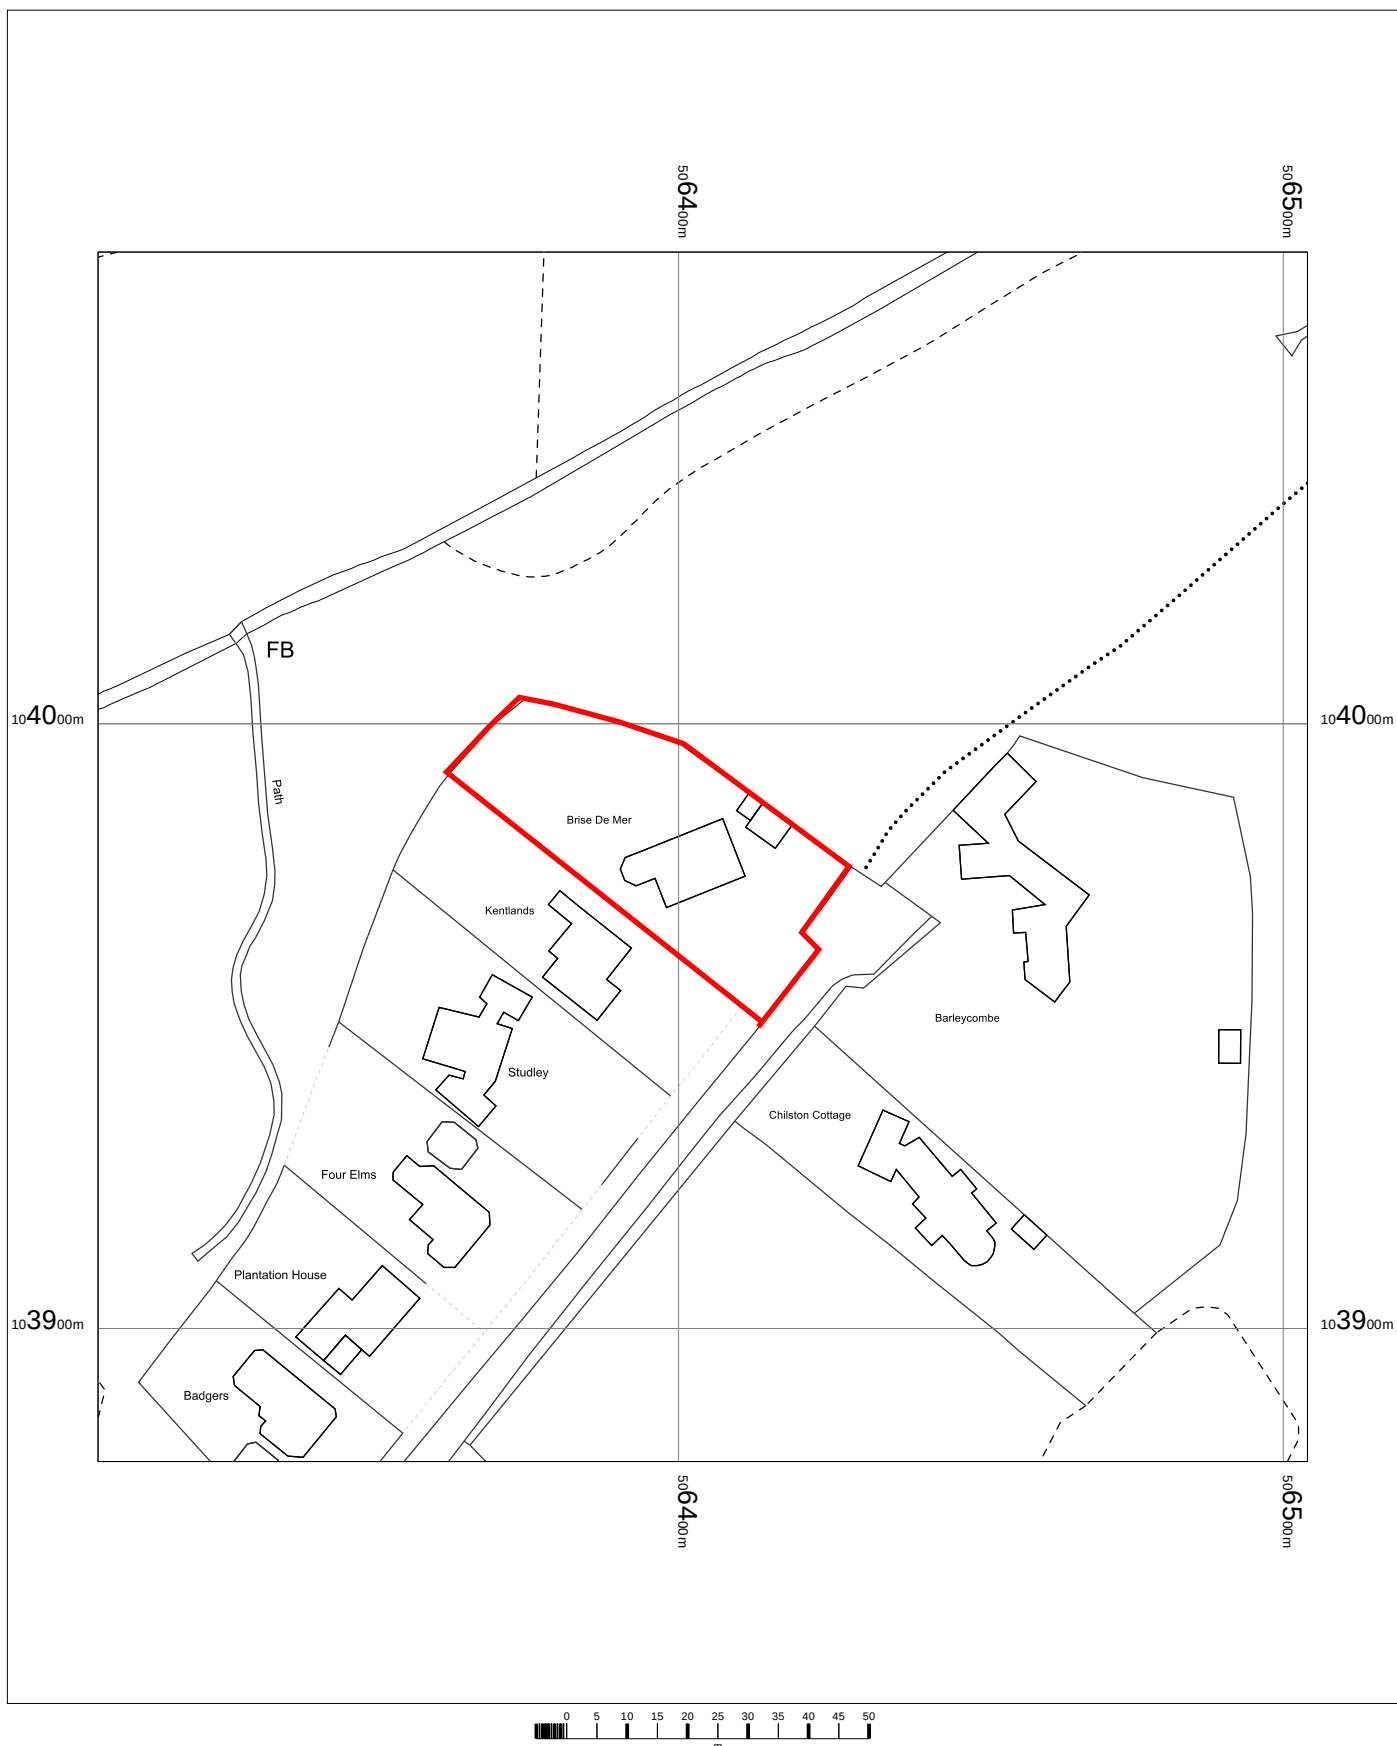


Brise de Mer
Ham Manor Way
Angmering
BN16 4JQ
Ref. 3476

OS MasterMap 1250/2500/10000 scale
Monday, October 7, 2024, ID: CM-01188132
www.centremapslive.co.uk

1:1250 scale print at A4, Centre: 506404 E, 103978 N

©Crown Copyright Ordnance Survey. Licence no.
AC0000849896

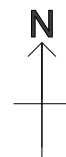

Surveyors and Designers

Building design
Planning
Surveys
Glazed structures



Bryceson Shaw Associates

Tel/Fax 01903 734381
E-mail brycesonshaw@btinternet.com