




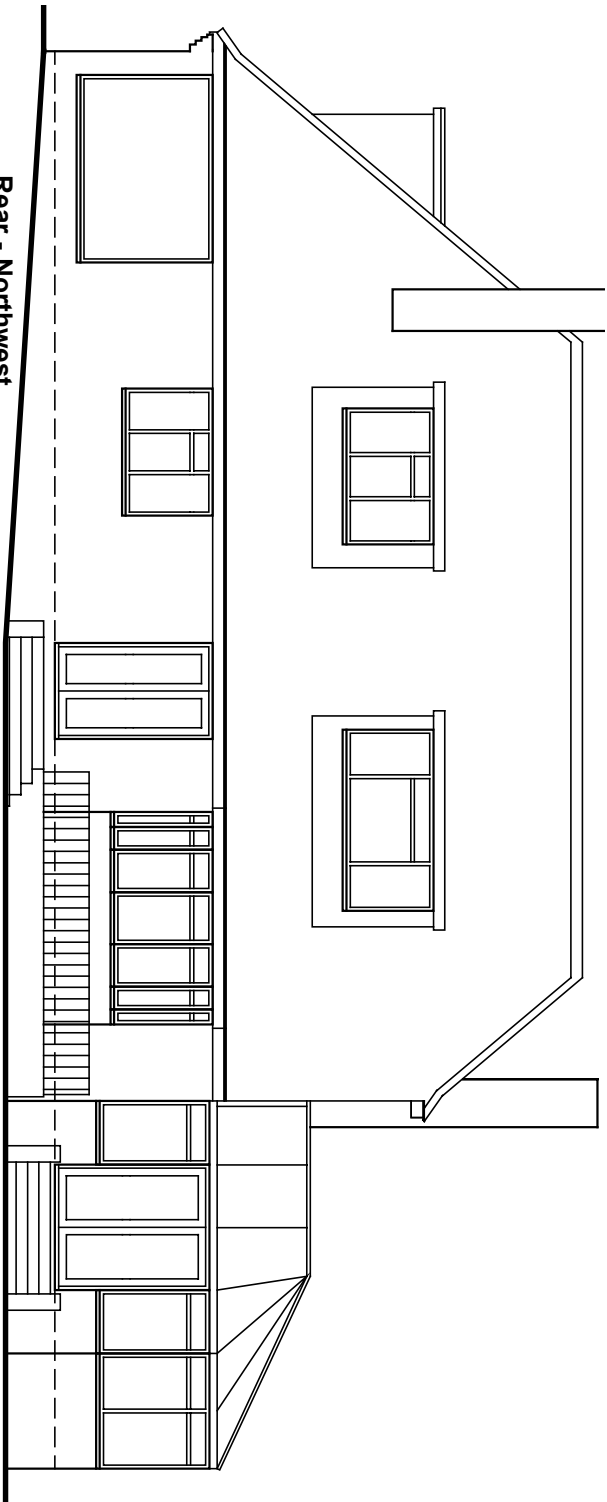


Rear - Northwest

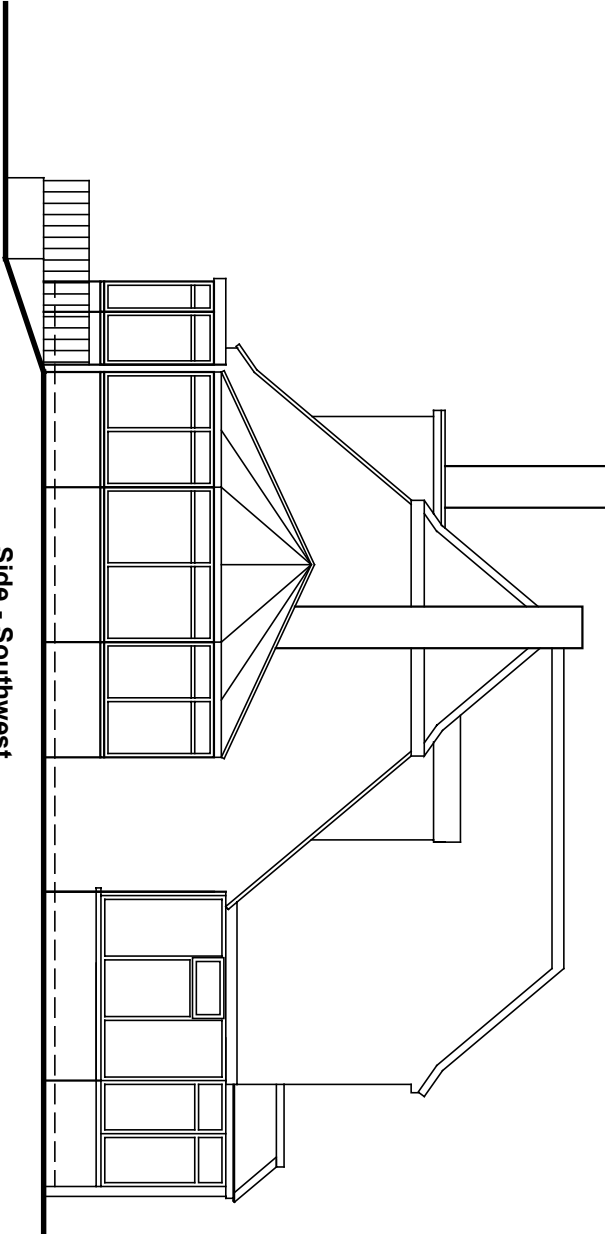




Side - Southwest

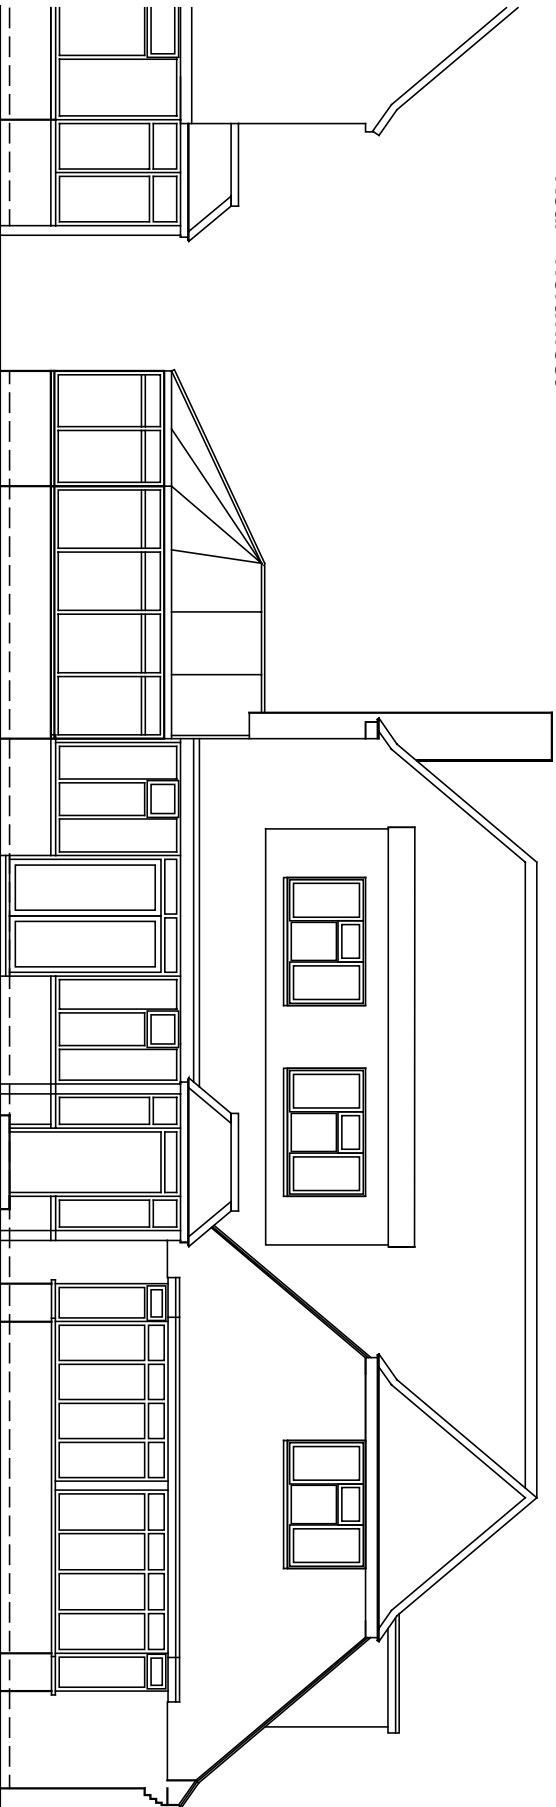


Front - Southeast

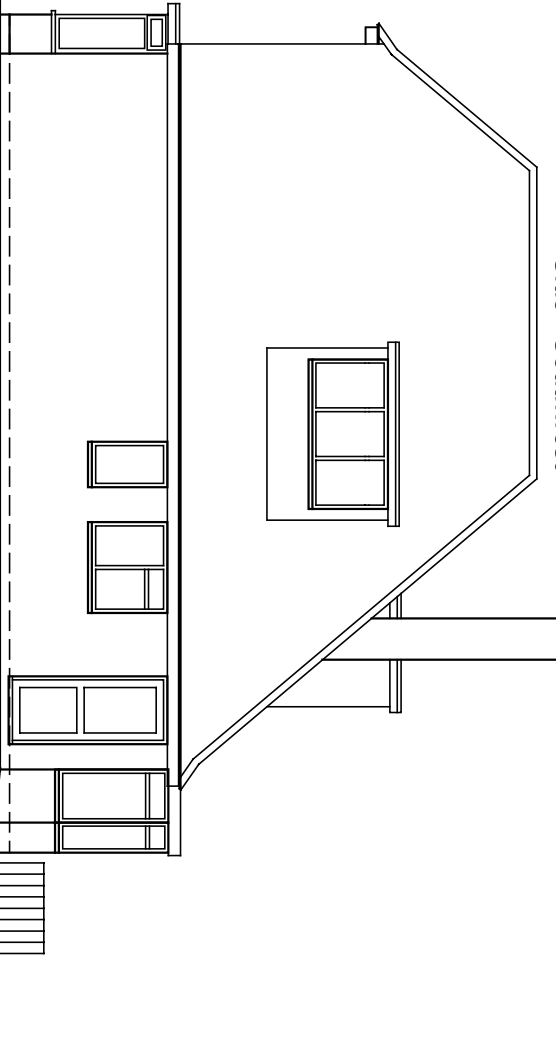

Side - Northeast

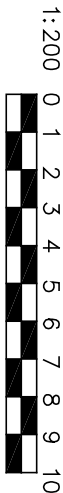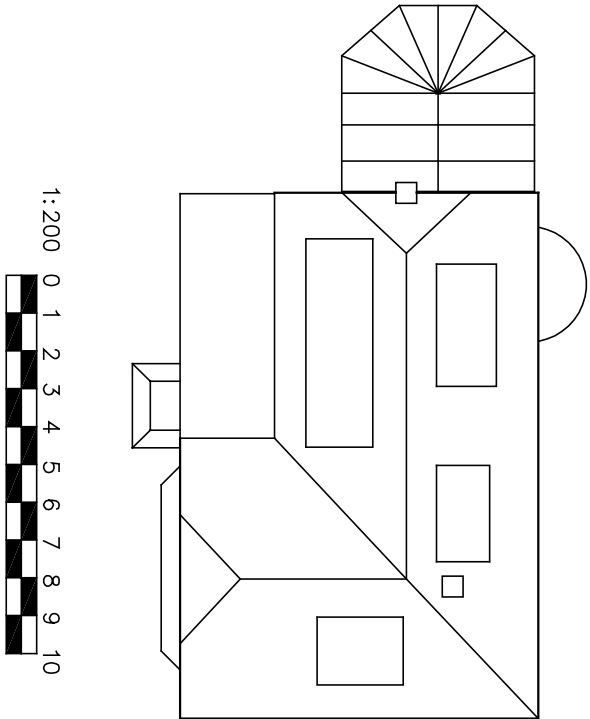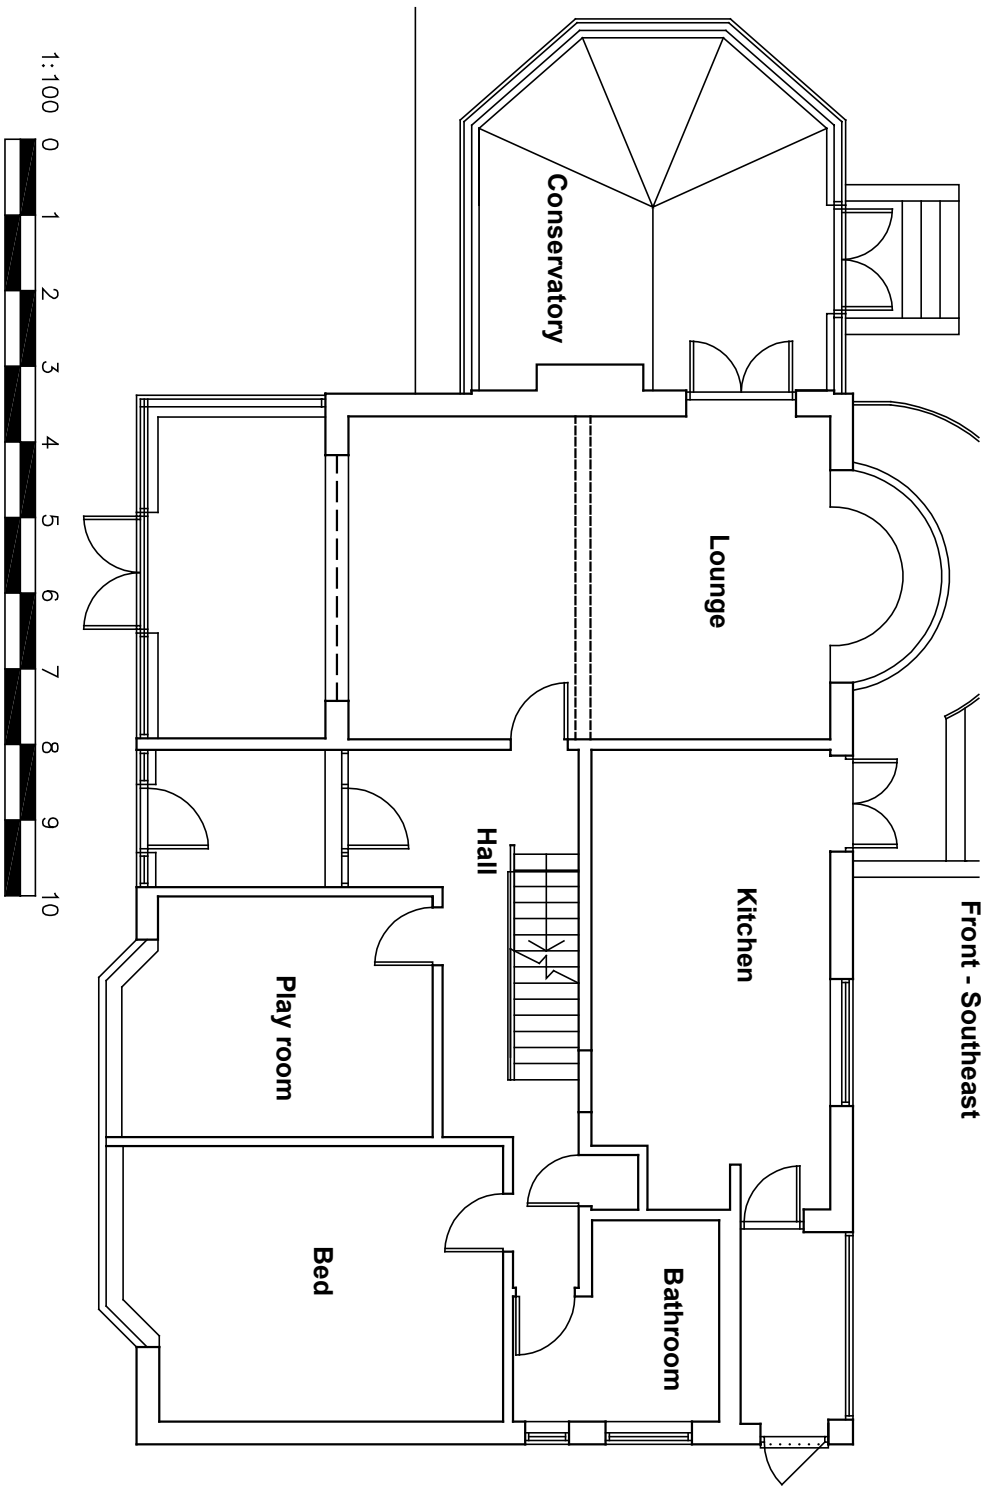

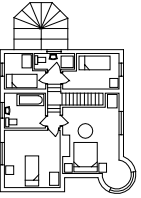Amendments: –	
BRYCESON SHAW ASSOCIATES	
Surveyors and Designers	
Flat 3 10A Norfolk Road, Littlehampton, West Sussex BN17 5PL	
Mobile: 07889 651301	
E-mail: brycesonshaw@btinternet.com	
	
Project:	
Proposed extension; Brise de Mer, Ham Manor Way, Angmering BN16 4JQ	
Drawing:	
Plans and elevations as existing	
For:	
Mr. & Mrs. C. McGowan	
Drawn:	Date:
PKS	July 2026
Scales:	No:
1:1001:200	3476/01/01
To scale when printed on A3	