
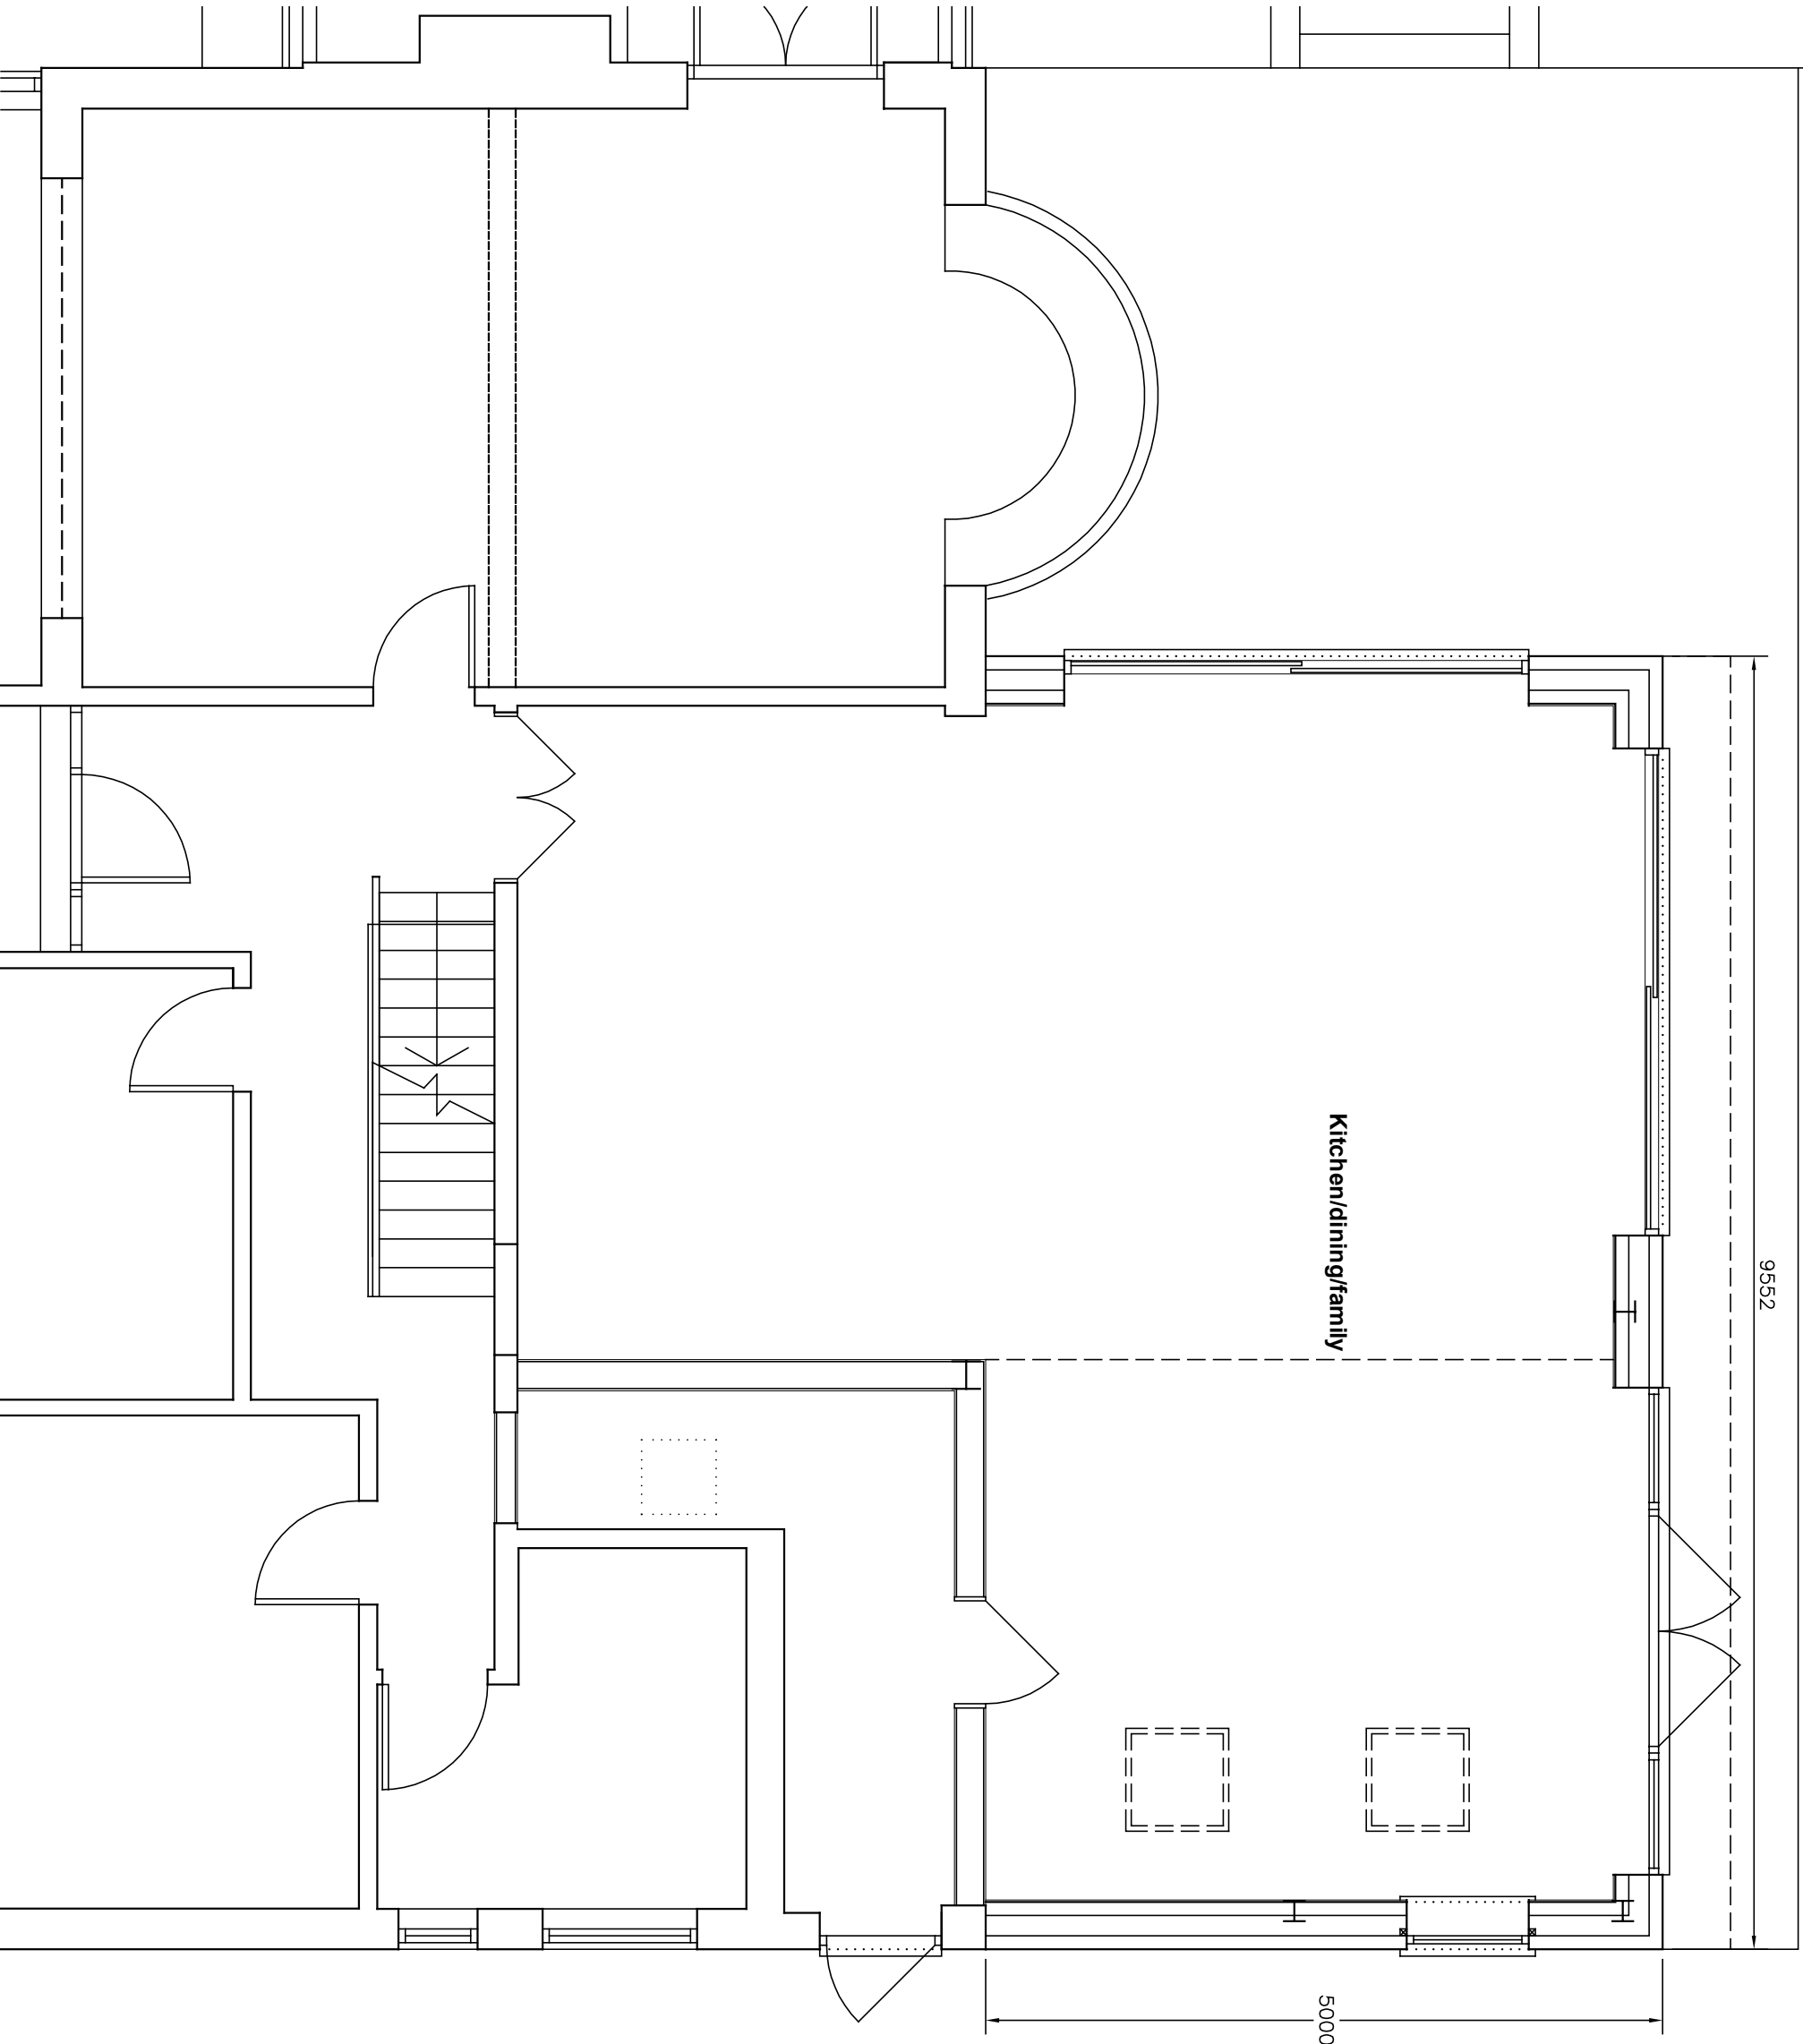


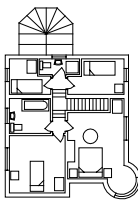

BRYCESON SHAW ASSOCIATES Surveyors and Designers Flat 3 10A Norfolk Road, Littlehampton, West Sussex BN17 5PL Mobile: 07789 651301 E-mail: brycesonshaw@btinternet.com 	
Project: Proposed extension; Brise de Mer, Ham Manor Way, Angmering BN16 4JQ	
Drawing: Plans as proposed	
FOR: Mr. & Mrs. C. McGowan	
Drawn: PKS	Date: October 2024
Scales: 1:100	No: 3476/01/03
To scale when printed on A3	