




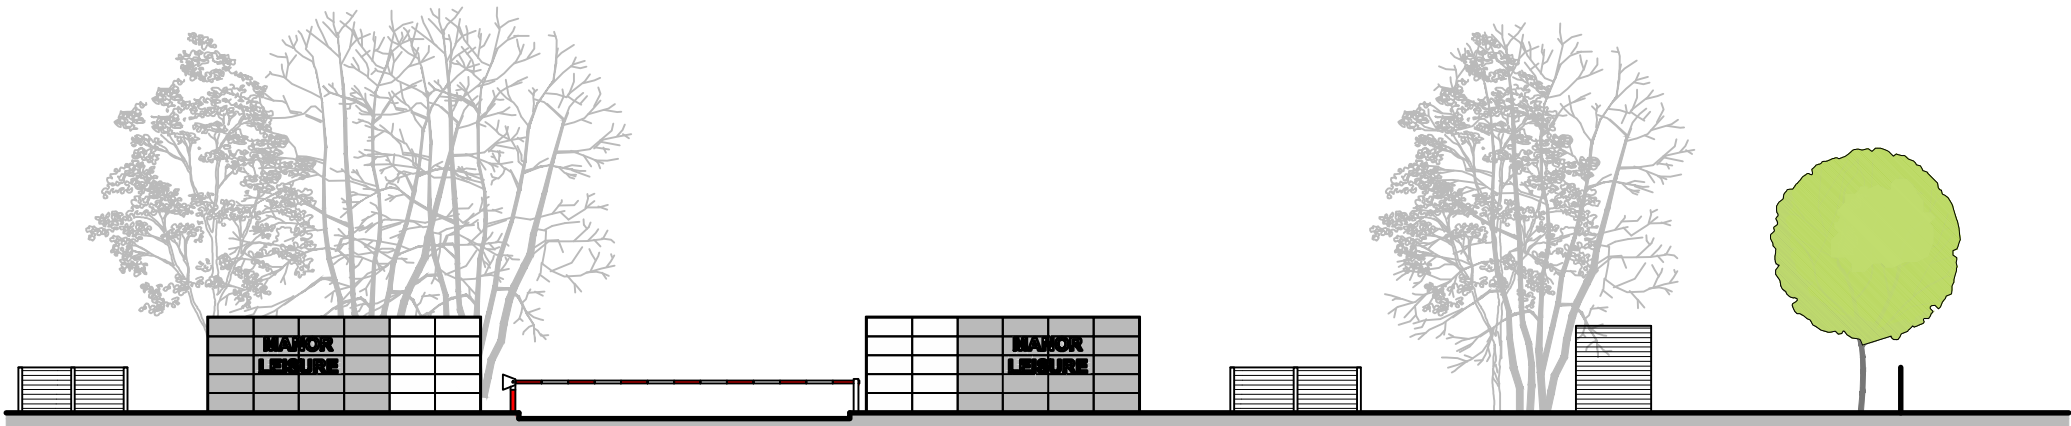


View From Roundabout 1:200 Scale

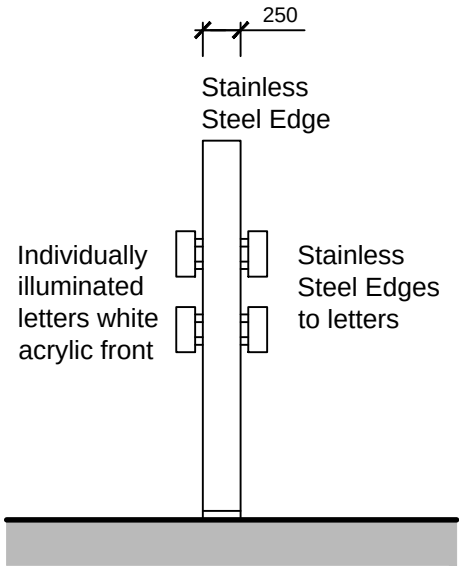


End View Scale 1:50

Brian Heap Architectural Consultant 2 Hamilton Close Powick Worcester WR2 4NH Tel: (01905) 830000 E-Mail: brianheaparchitect@btconnect.com	
Project Rustington Golf Centre Angmering, West Sussex B16 4NB	
Title Site Entrance Elevations	
Date May 2017	Scale 1:50 / 1:200 @ A2
Dwg No. 16-160022-PL44	Rev A

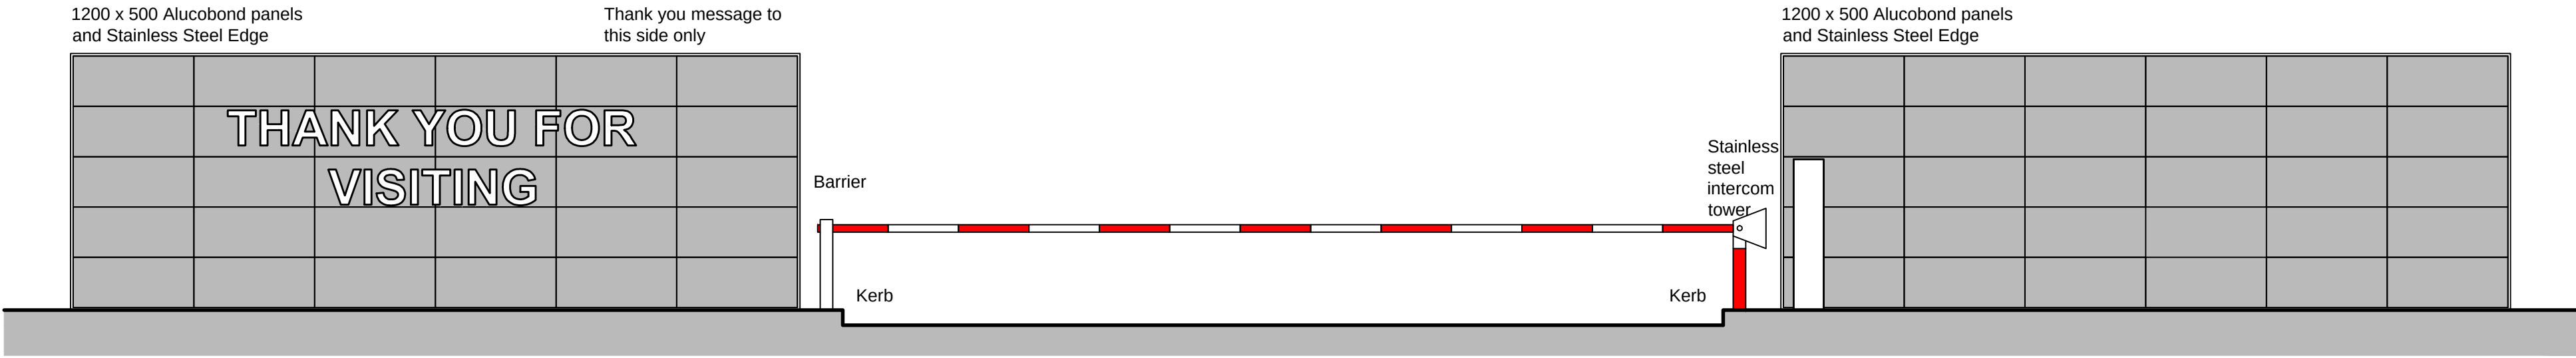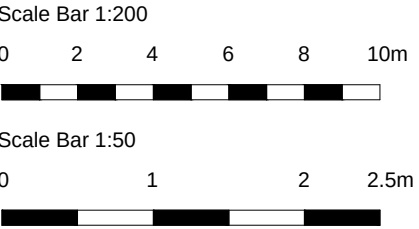

View of signs when leaving the development Scale 1:50

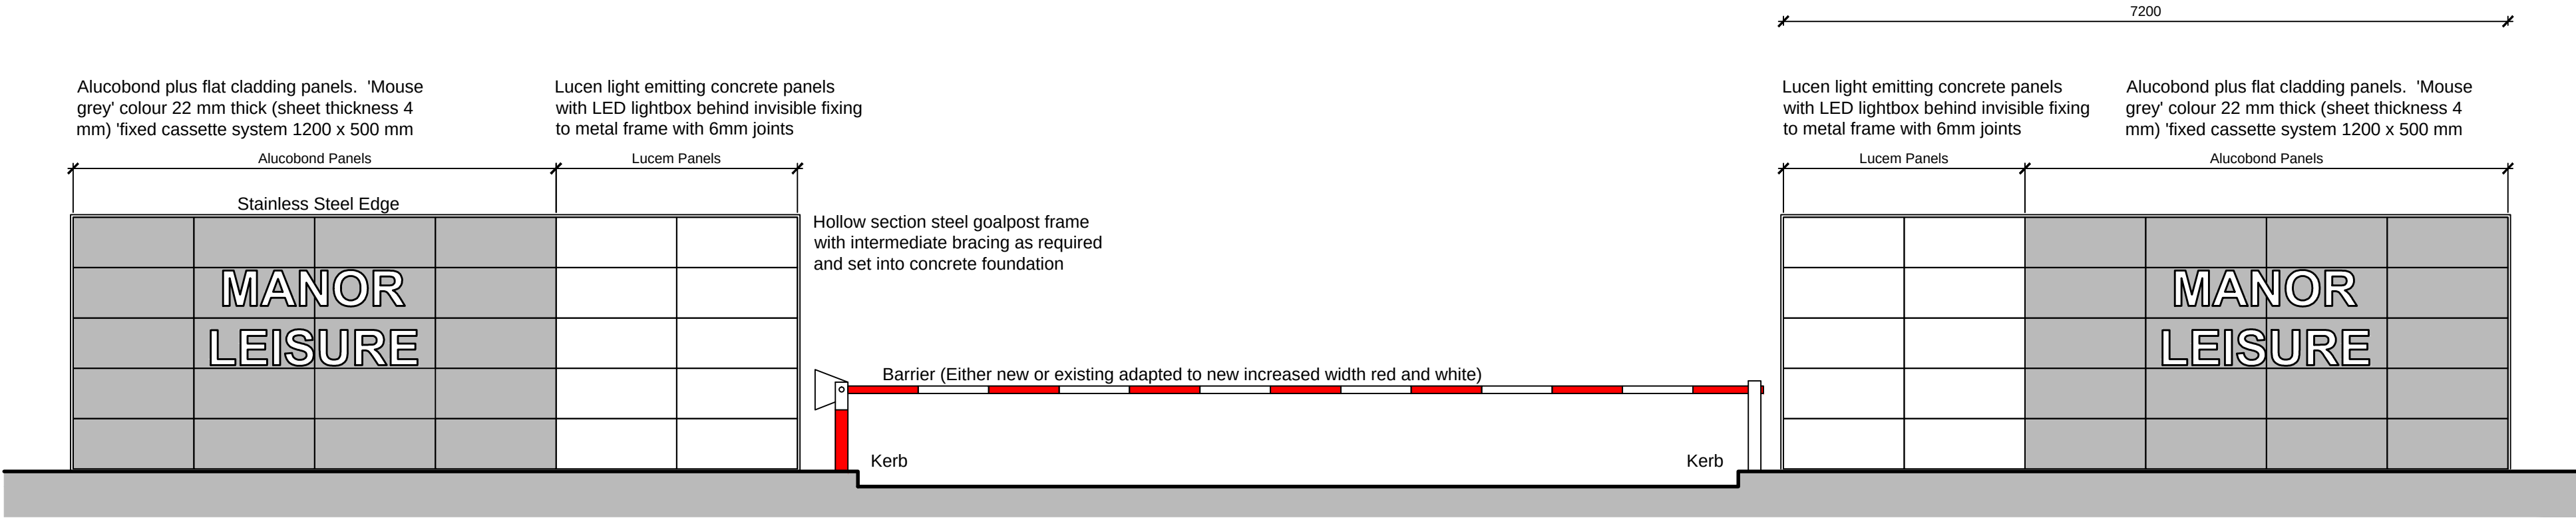

View From Roundabout Scale 1:50