



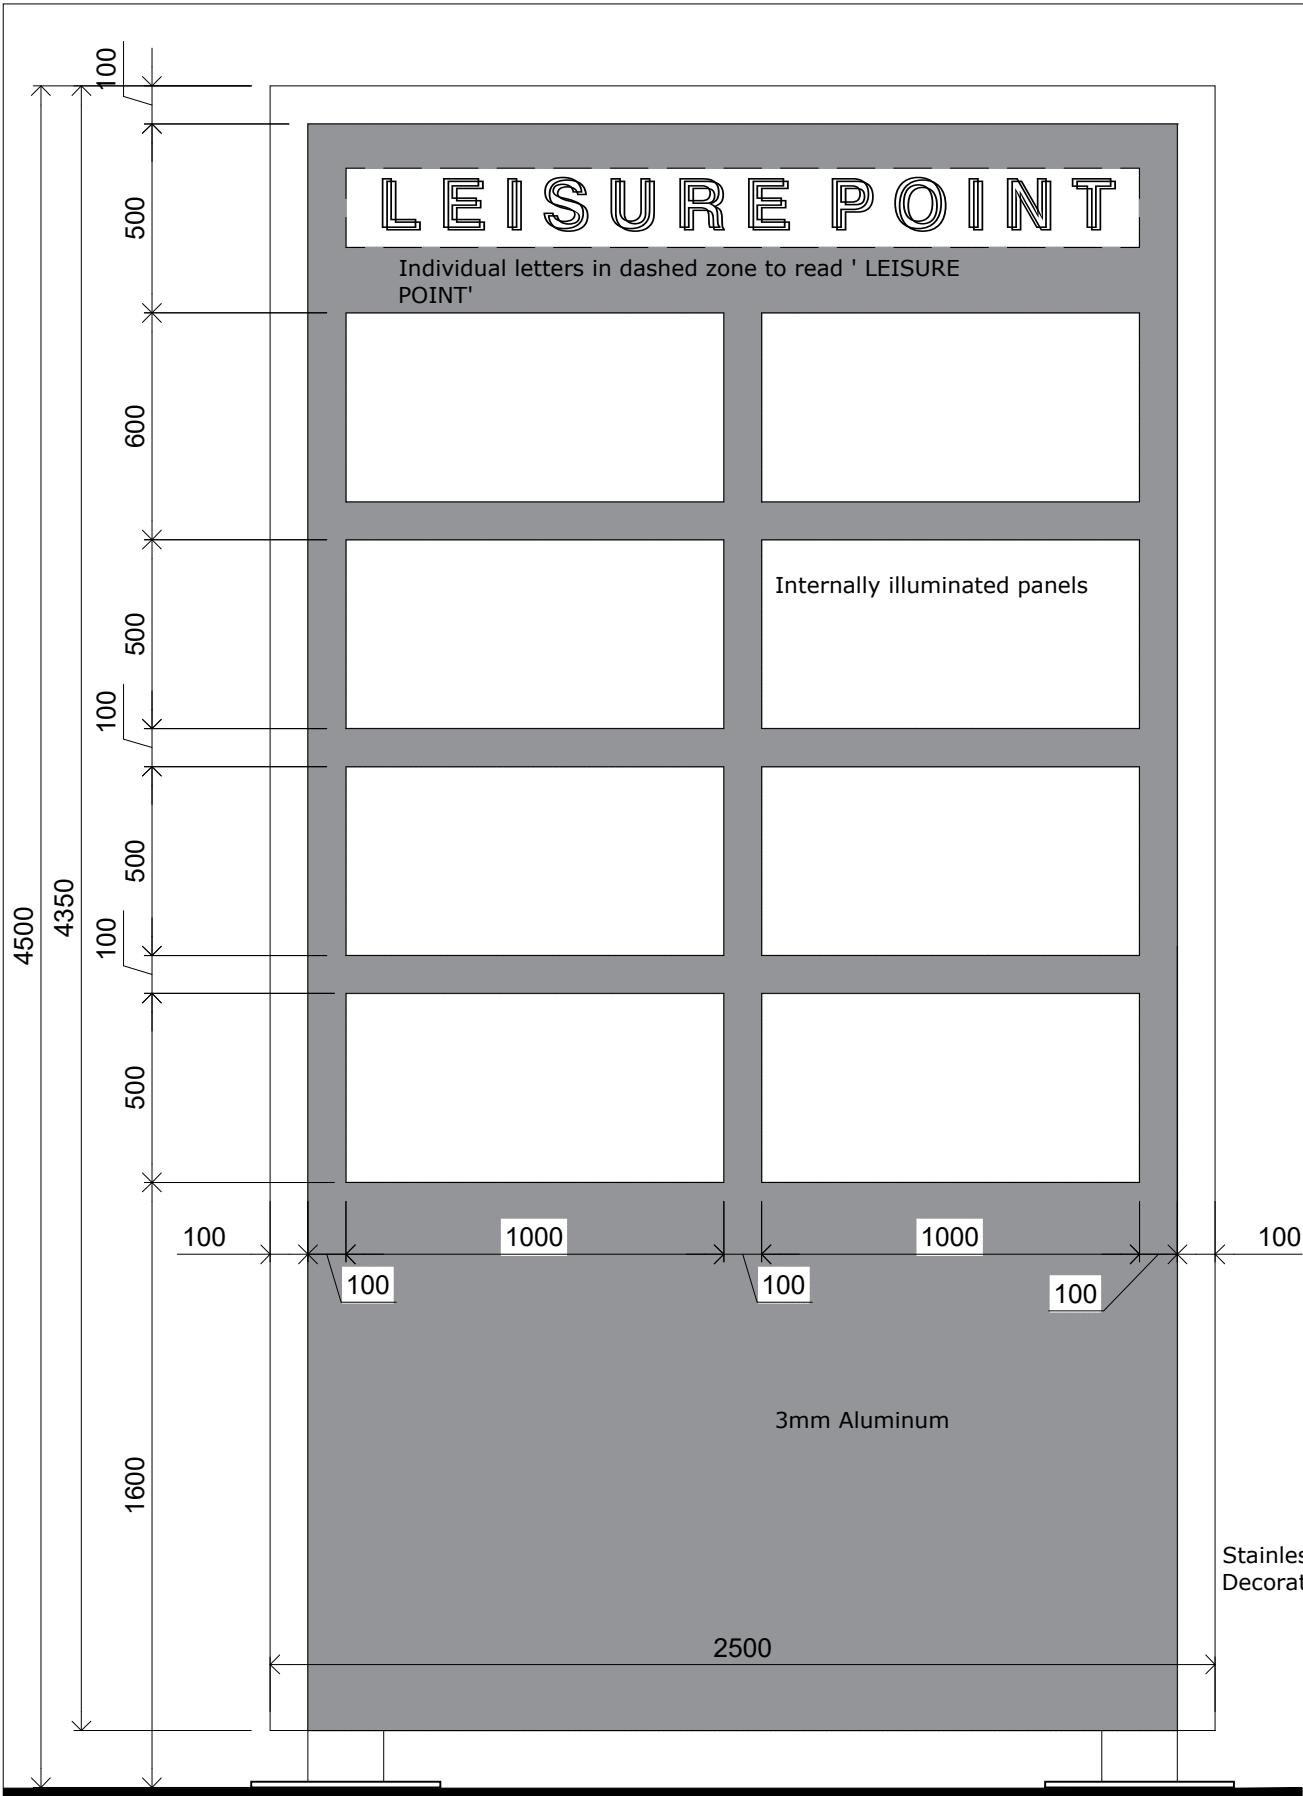


ELEVATION 1:20

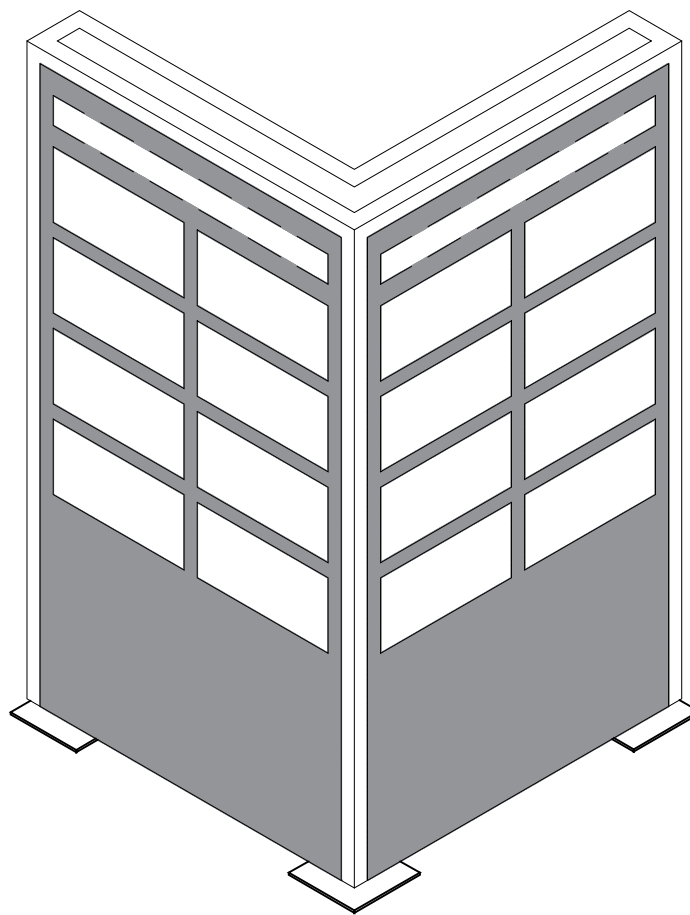

ISOMETRIC VIEW
1:50

Panel mounted to both aspects built up rim/return
0.9mm descaled stainless steel text coated one
standard RAL colour, 3mm opal 050 acrylic faces and
10mm Foamex back trays to suit with white LED face
illumination, 210mm high with 50mm deep returns
'LEISURE POINT'

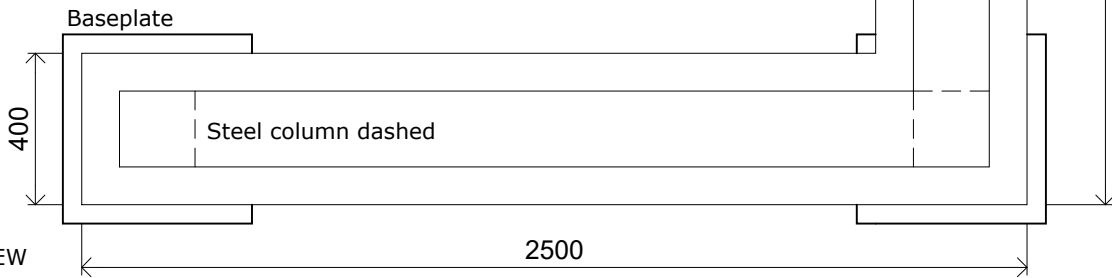

PLAN VIEW
1:50

Individual letters in
dashed zones to
read 'LEISURE
POINT' to each of
the 2 aspects

Stainless Steel
Decorative Trim

Brian Heap
Architectural Consultant
2 Hamilton Close
Powick
Worcester
WR2 4NH
Tel: (01905) 830000
E-Mail: brianheaparchitect@btconnect.com

Project
Rushington Golf Centre
Angmering, West Sussex
B16 4NB

Title
Site Entrance Totem
Sign AS PROPOSED

Date	OCTOBER 2017	Scale	1:20 1:50 @A3
Drawn	BH	Dwg No.	16-160022-PL46
Rev	-		

V Formation Totem Double sided 3mm aluminum LED illuminated free standing (Decoration to one side only) monolith 2.5mx4.5m high x 0.4m deep coated one side standard RAL colour with stencil cut details backed in 5mm opal 050 Acrylic (8no in total with applied digitally printed tenant details) Internal steel support structure with 0.9mm 316 grade brushed stainless steel decorative trim to perimeter, base plates + ground fixing cages