


**UPDOWN COTTAGE  
ARUNDEL ROAD, ANGMERING  
WEST SUSSEX BN16 4JZ  
SITE LOCATION PLAN 1/1250**

**ARUN DISTRICT COUNCIL**

No. **A 14 10 L**

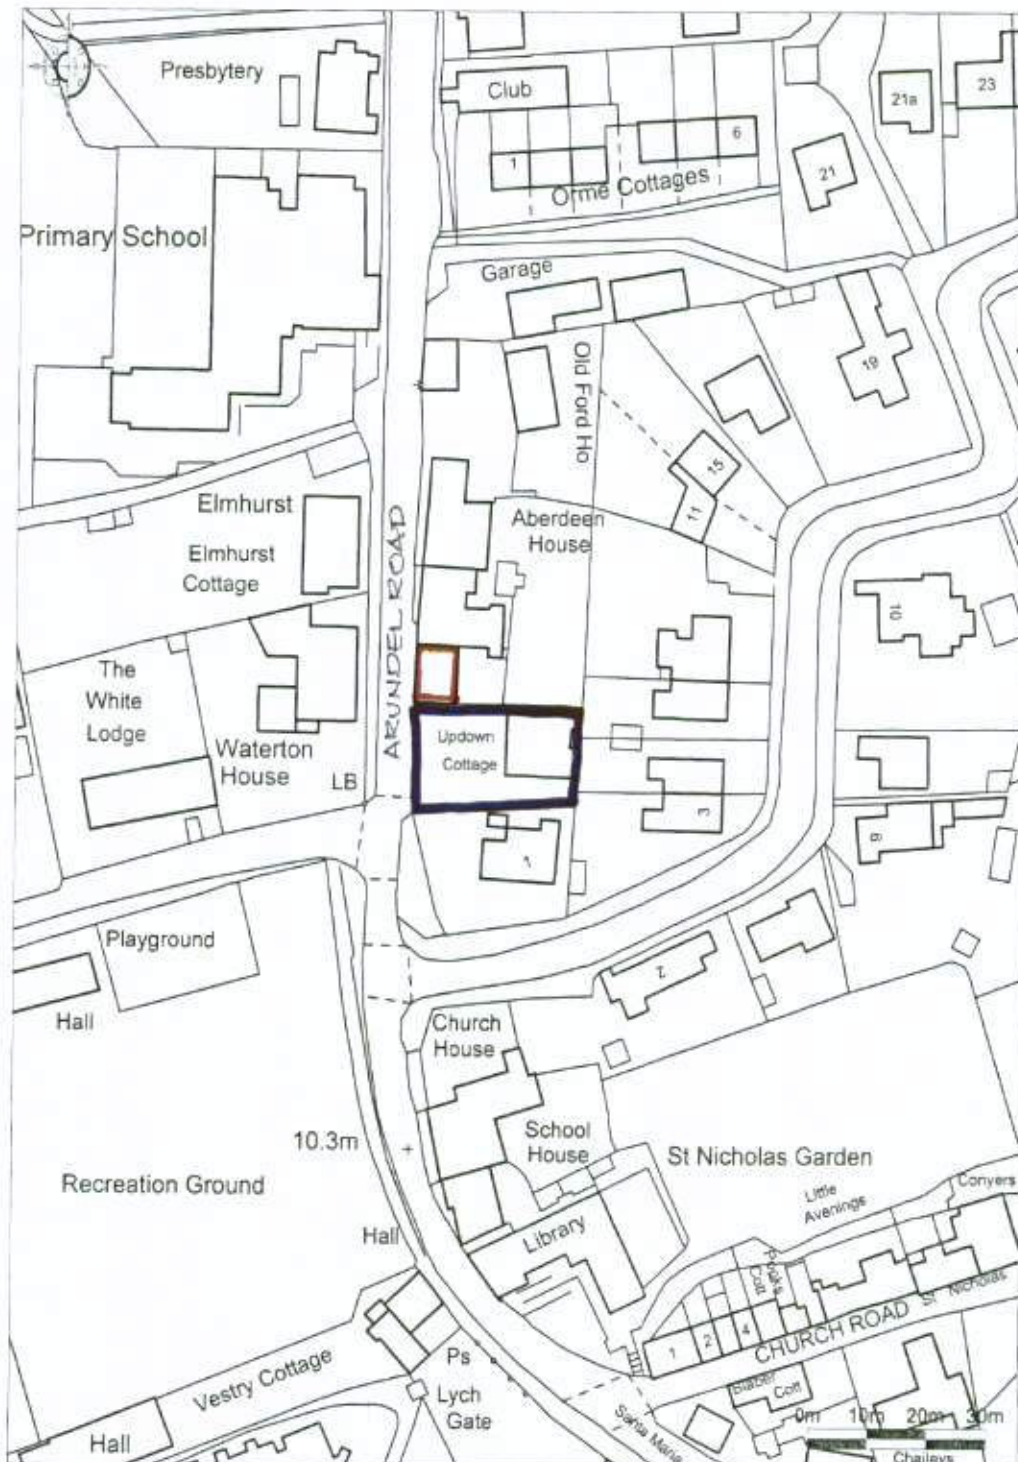

Ordnance Survey

© Crown Copyright 2009. All rights reserved. Licence number 100020449. Plotted Scale - 1:1250

**DAVID BENNETT ARCHITECT  
THE OLD COTTAGE  
VICARAGE LANE, FELPHAM  
WEST SUSSEX PO22 7EA**