


ARUN DISTRICT COUNCIL				
No.	A	14	10	L

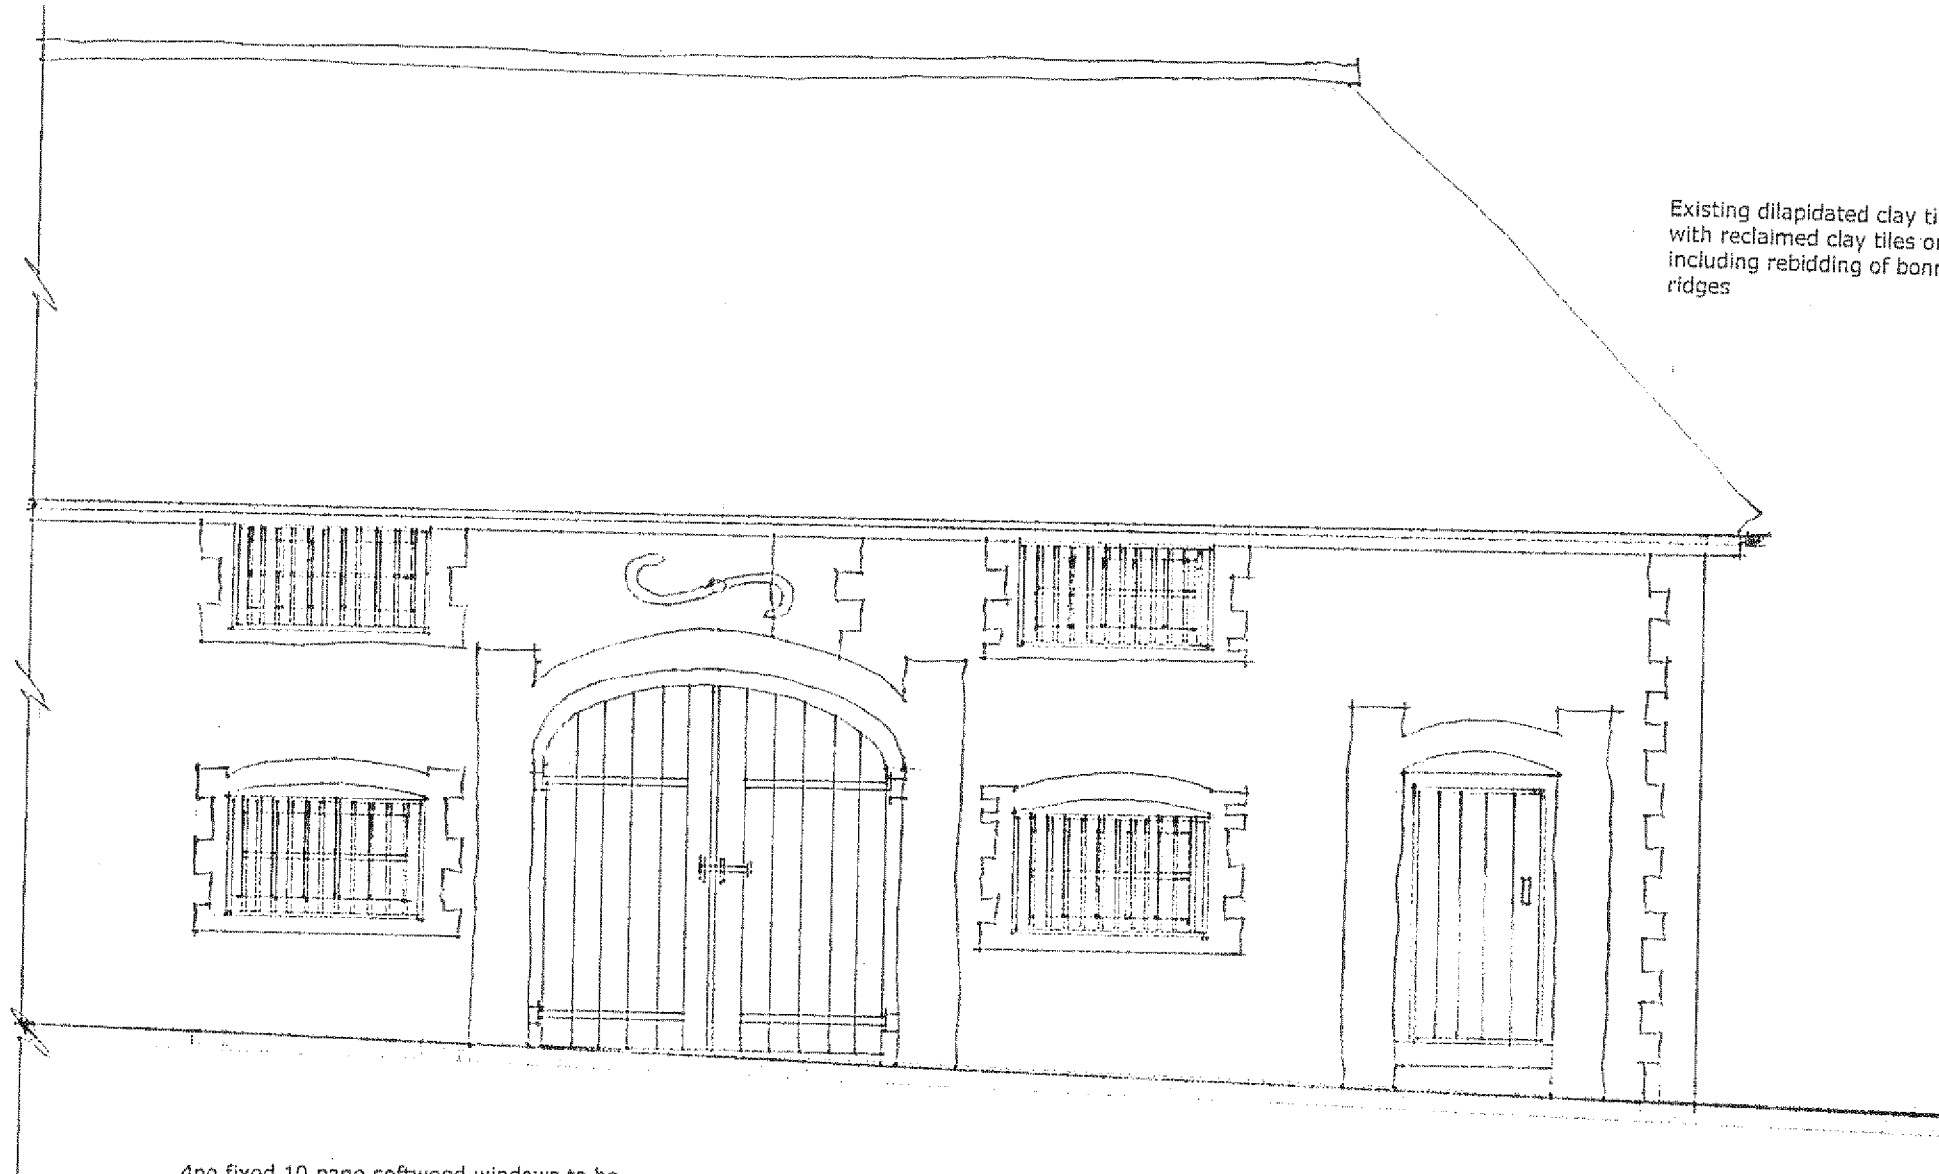

Existing dilapidated clay tiles to be replaced with reclaimed clay tiles on new battens, including rebidding of bonnet tiles and ridges

4no fixed 10 pane softwood windows to be protected with wrought iron grilles comprising vertical 10mm square bars at approximate 100mm centres on flat 10x5mm frame screw fixed to window frame, grille to be painted black

NOTES

This drawing is the copyright of the Architect and must not be reproduced or used without the Architect's permission. Figured dimensions are to take precedence over scaled dimensions. The Contractor is responsible for checking all figured dimensions on drawings against actual site dimensions. Scaled dimensions are not to be used for construction and setting out purposes. Any discrepancies are to be reported to the Architect. This drawing should be read in conjunction with schedules, specifications and engineers drawings and details where applicable.

UPDOWN COTTAGE
ANGMERING

DRAWING TITLE
PROPOSED ELEVATION TO
ARUNDEL ROAD

SCALE
1/50 at A3

REFERENCE
10920/03

ISSUE