



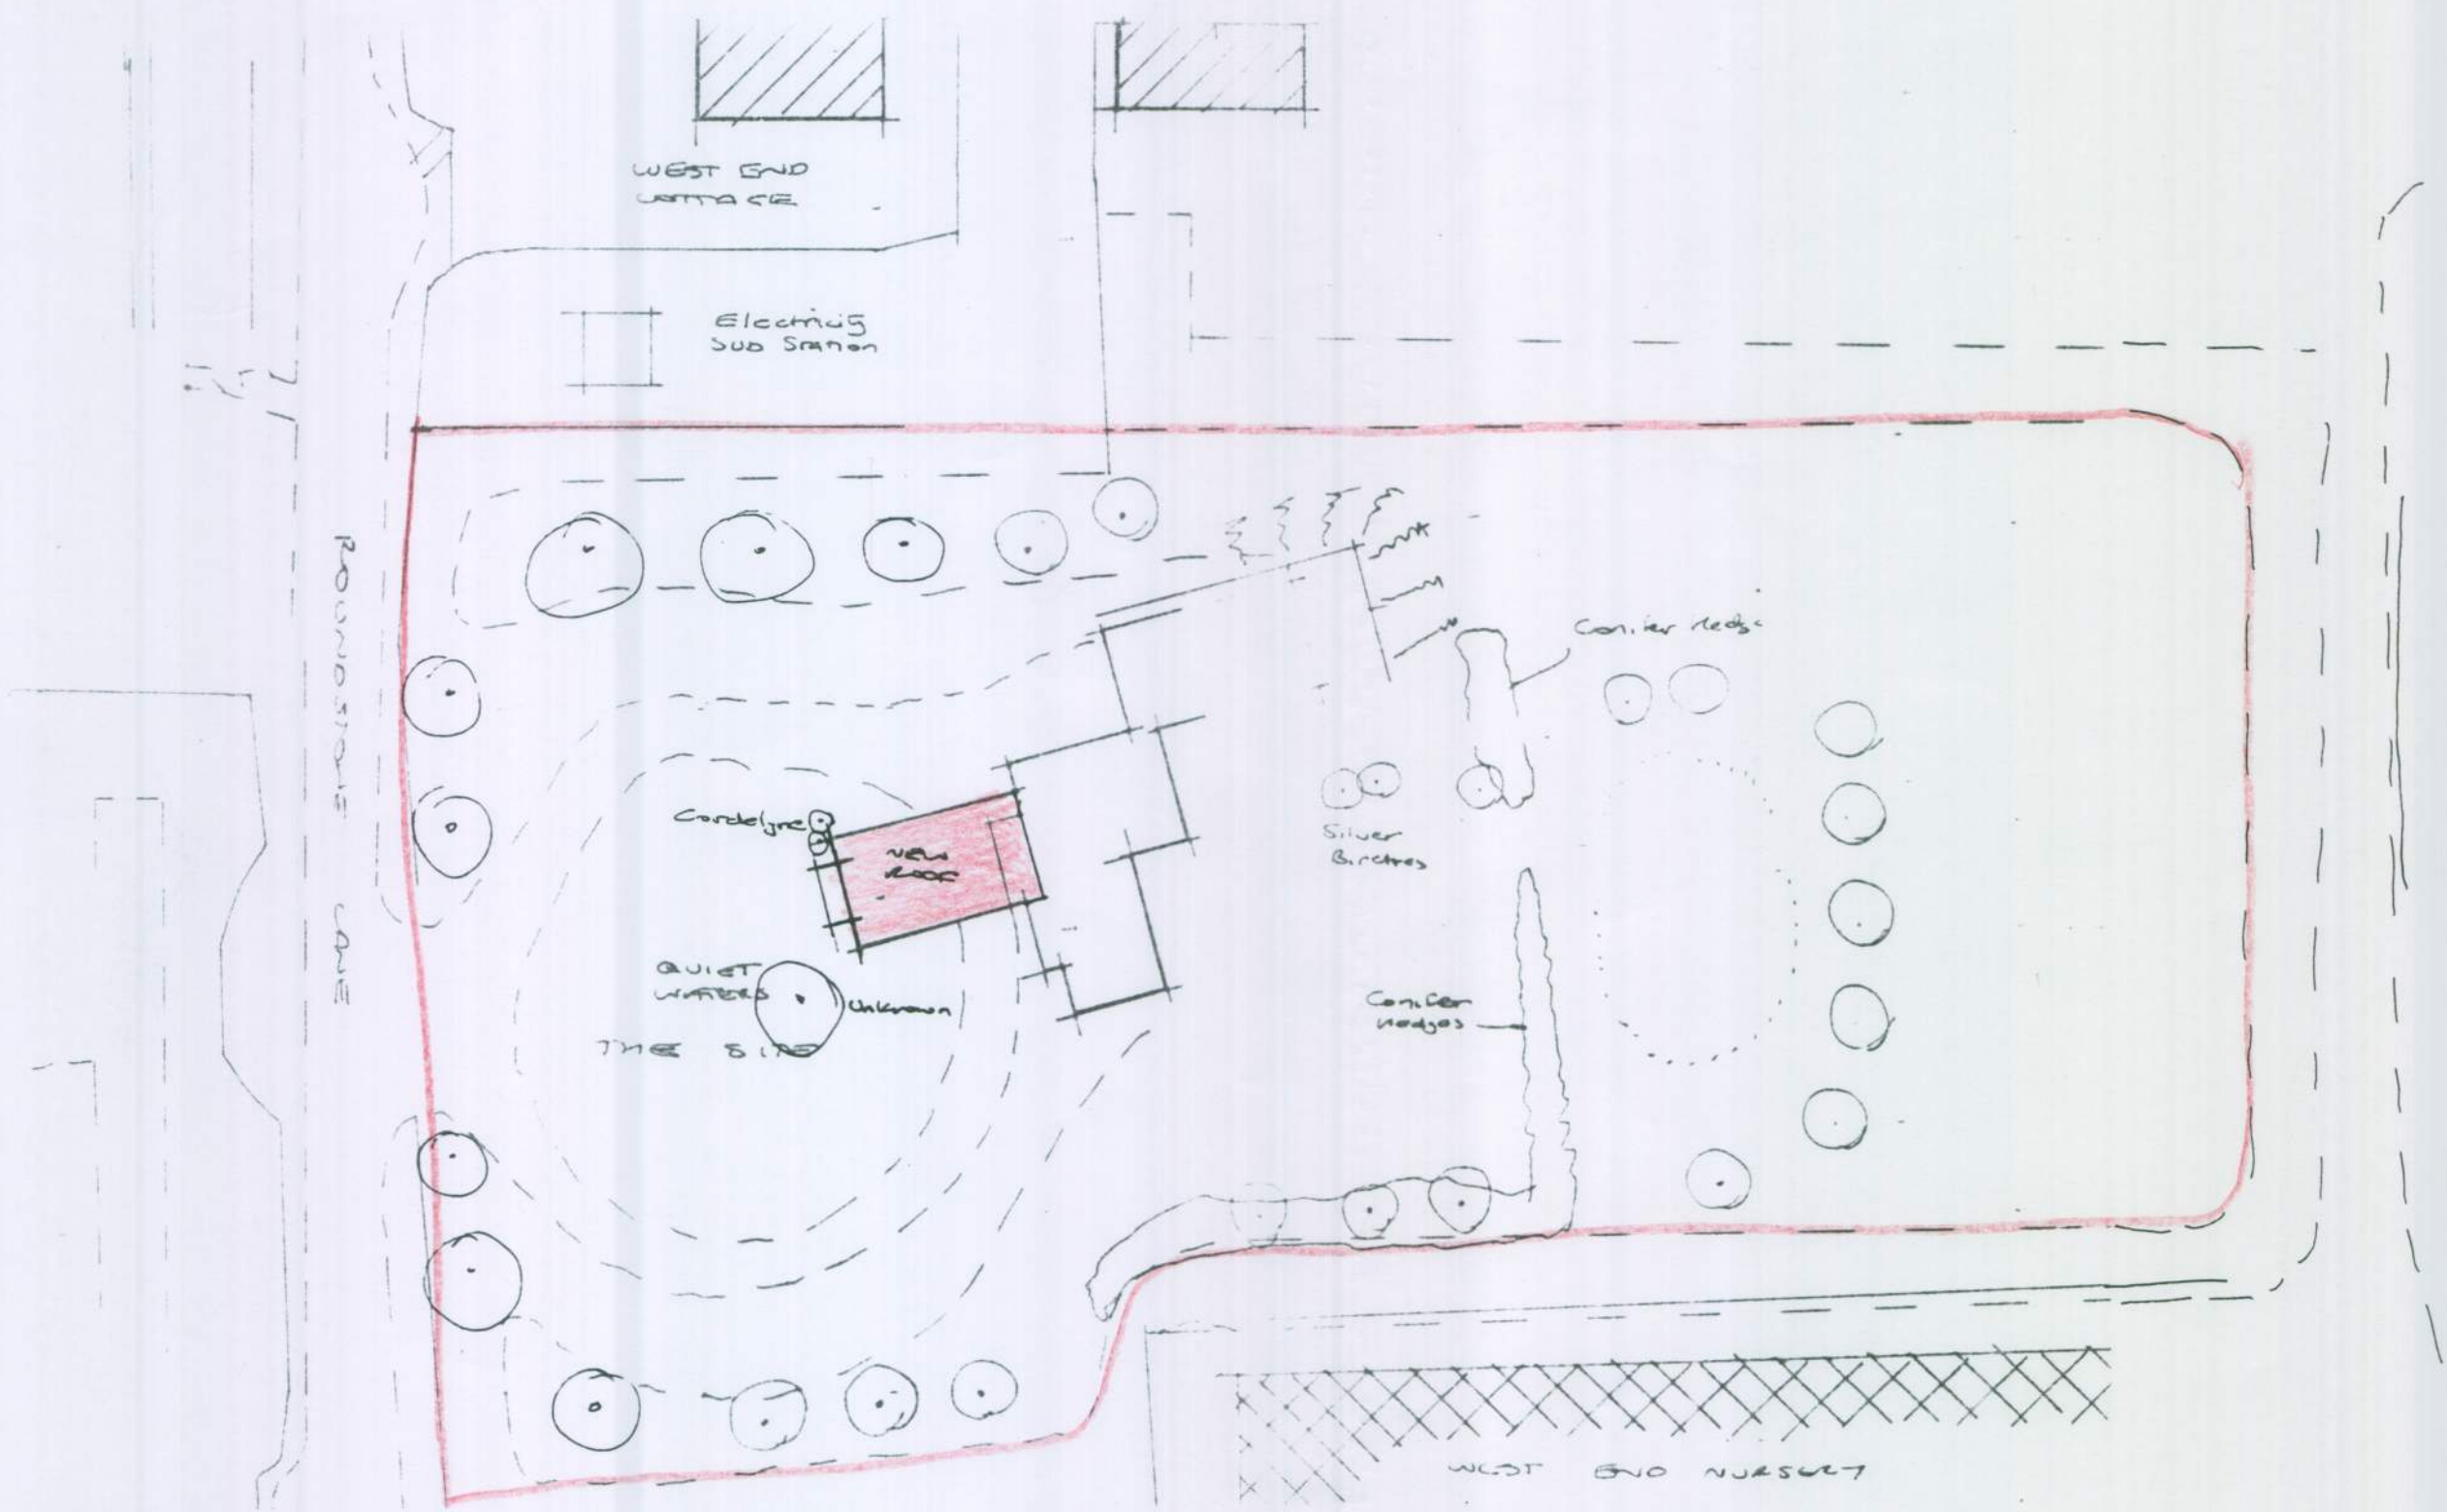

Block plan 1:500

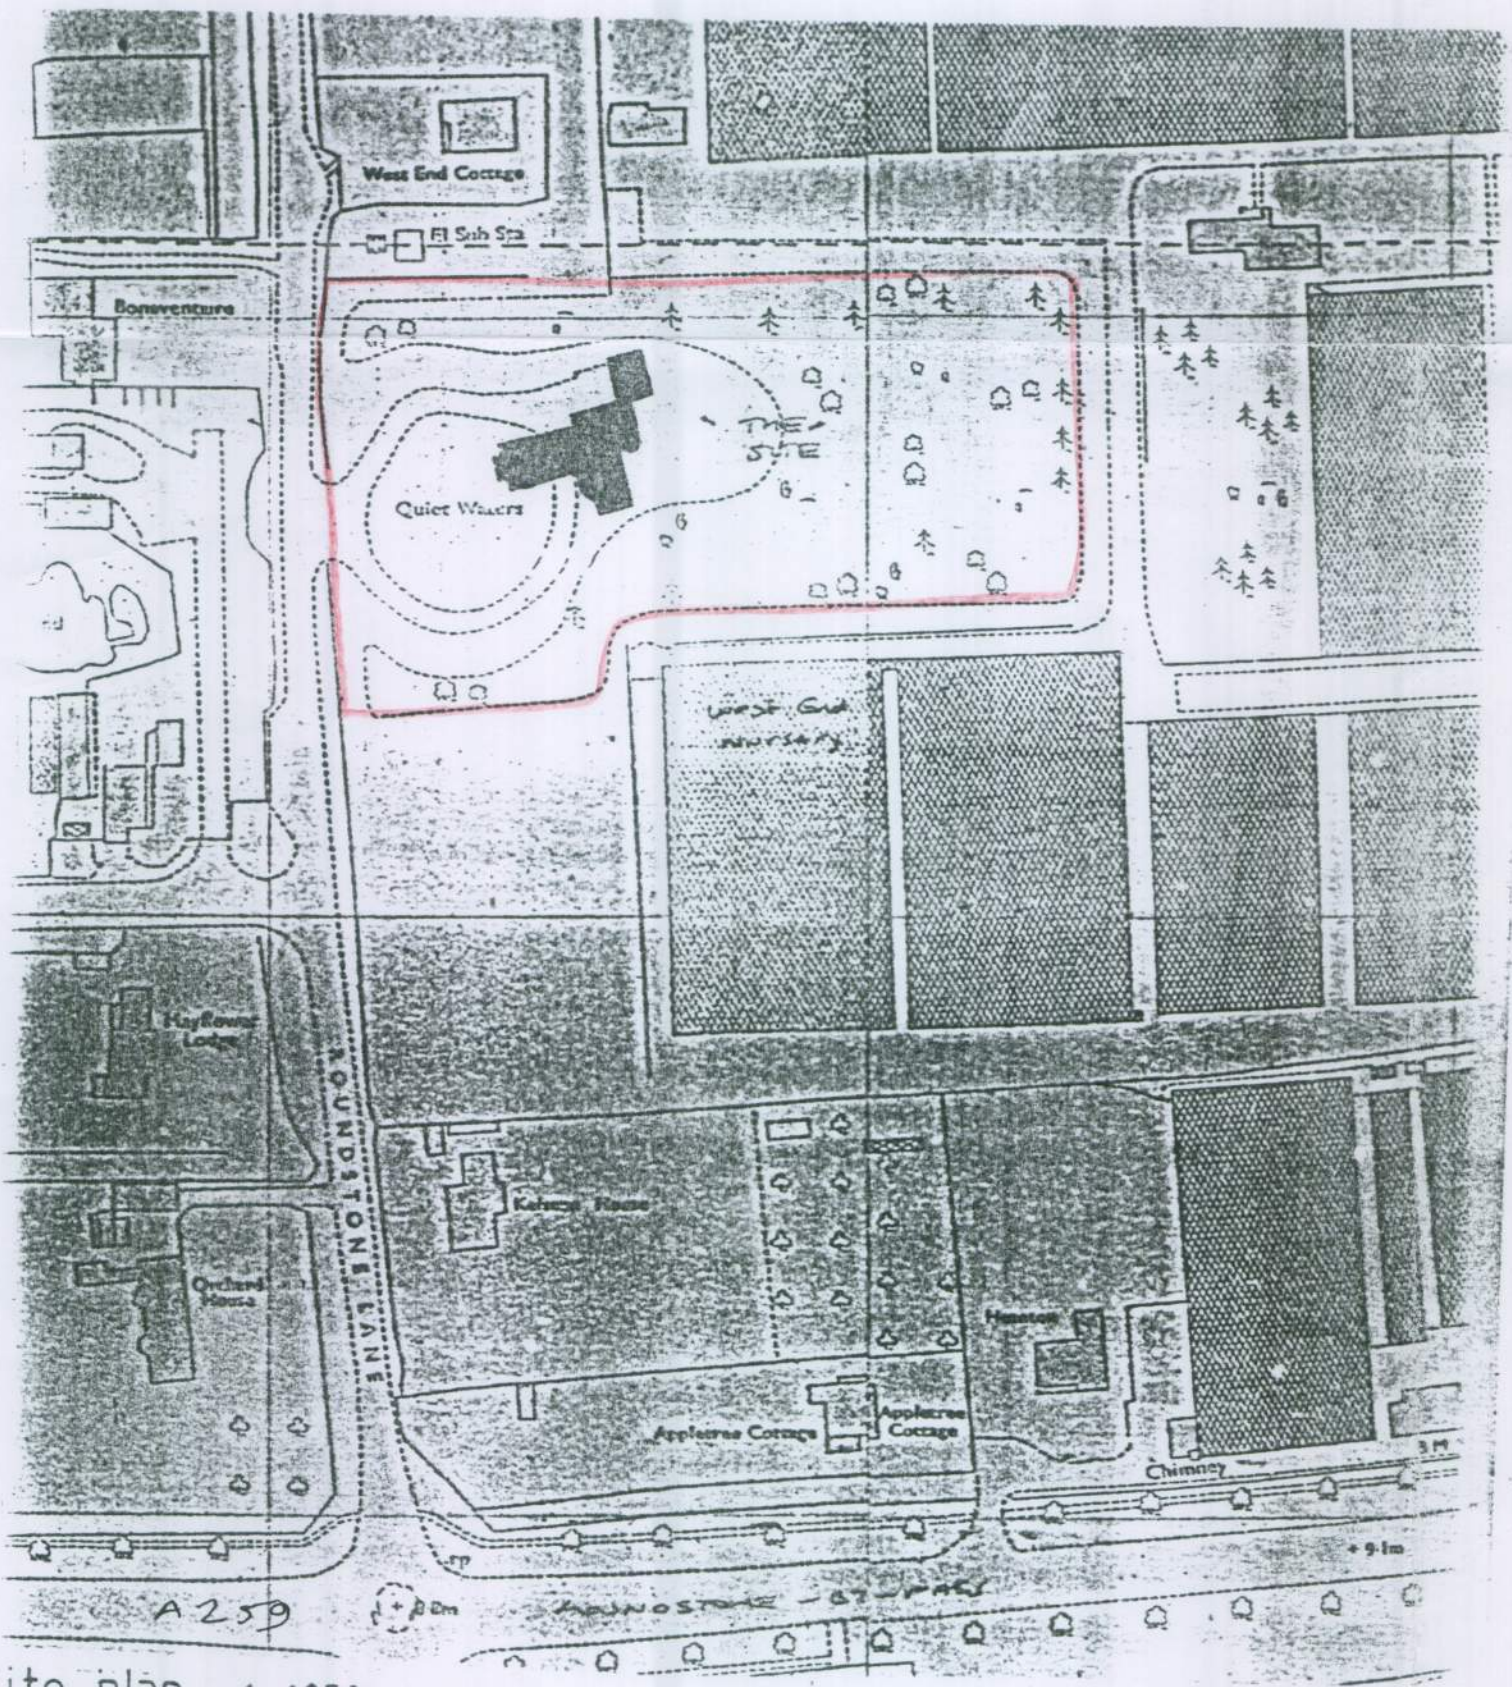

Site plan 1:1250

All electrical works to meet requirements of Part P (Electrical Safety) Installation to be designed, installed, inspected and tested by person competent to do so. Council to be satisfied that Part P has been complied with, by issuing of appropriate BS7671 electrical installation certificate for works by person competent to issue same

AJ SALTER & SON
Architectural Technicians
and Surveyors
50 WINDSOR ROAD, WORTHING,
WEST SUSSEX, BN11 2LY
Tel/Fax: (01903 209496)
E-mail: ajsalterandson@hotmail.com

C			
B			
A			
Client	L. FEWKES ESQ.		
Address	Quiet Waters: Roundstone La: Angmering		
Drawing	LOCATION PLANS	No.	0512: 2
Scale	1: 500 1: 1250	Drawn	B
Date	FEB 12		