



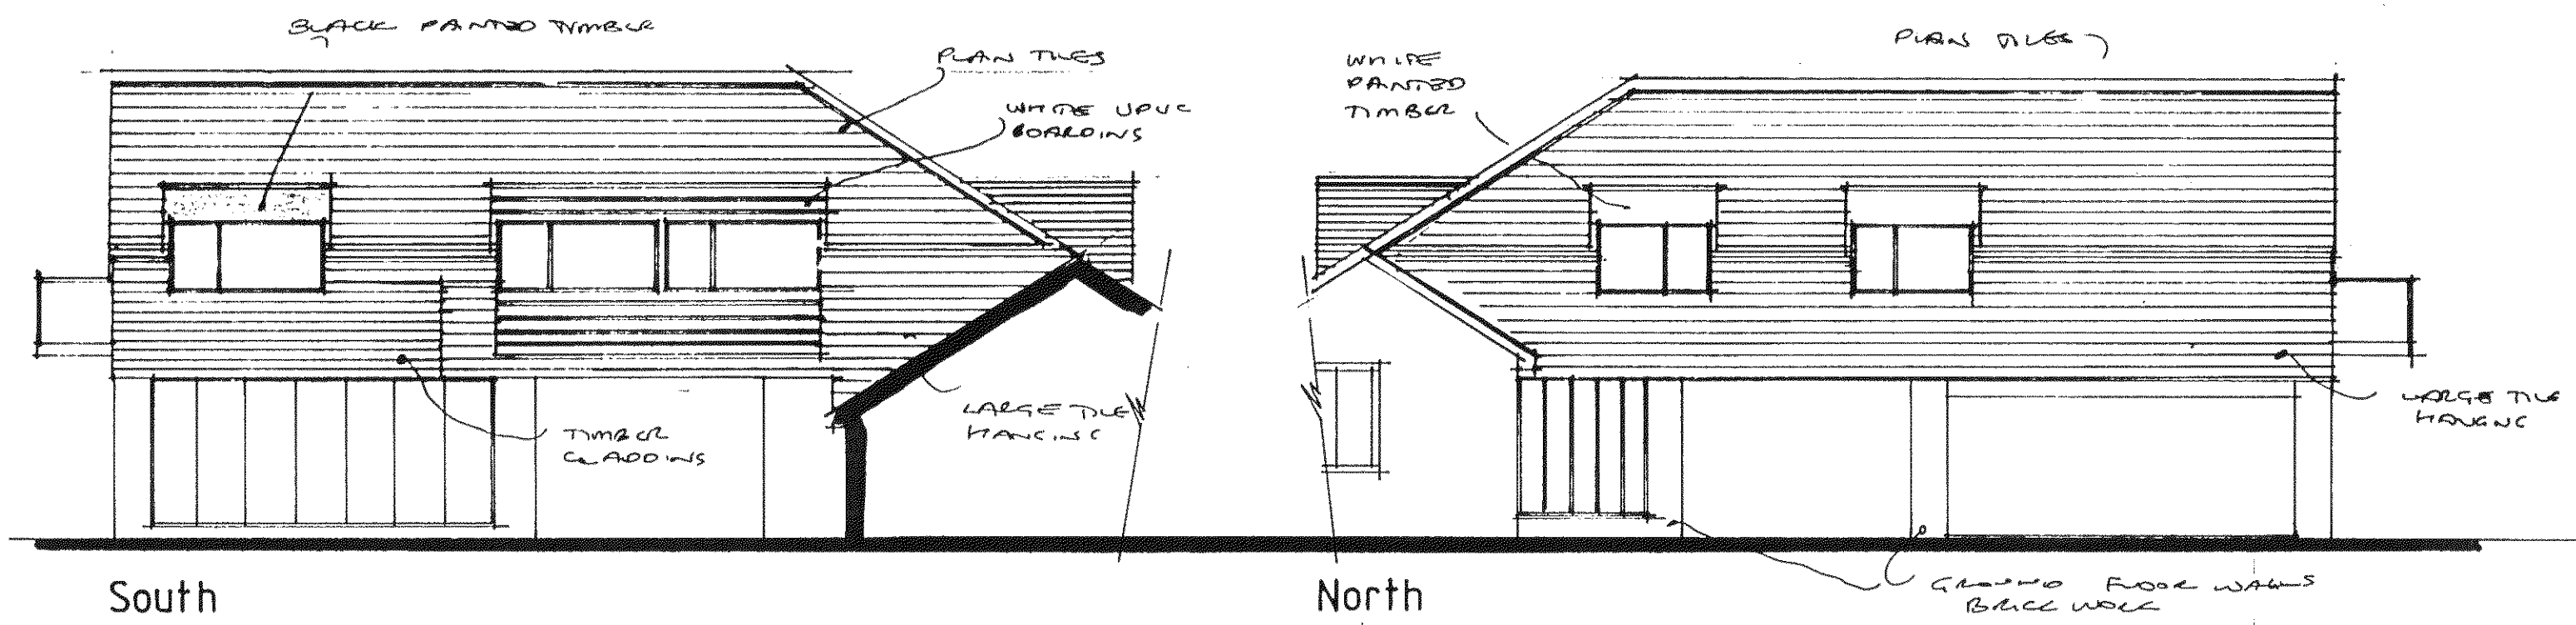


South
Existing 1:100

North

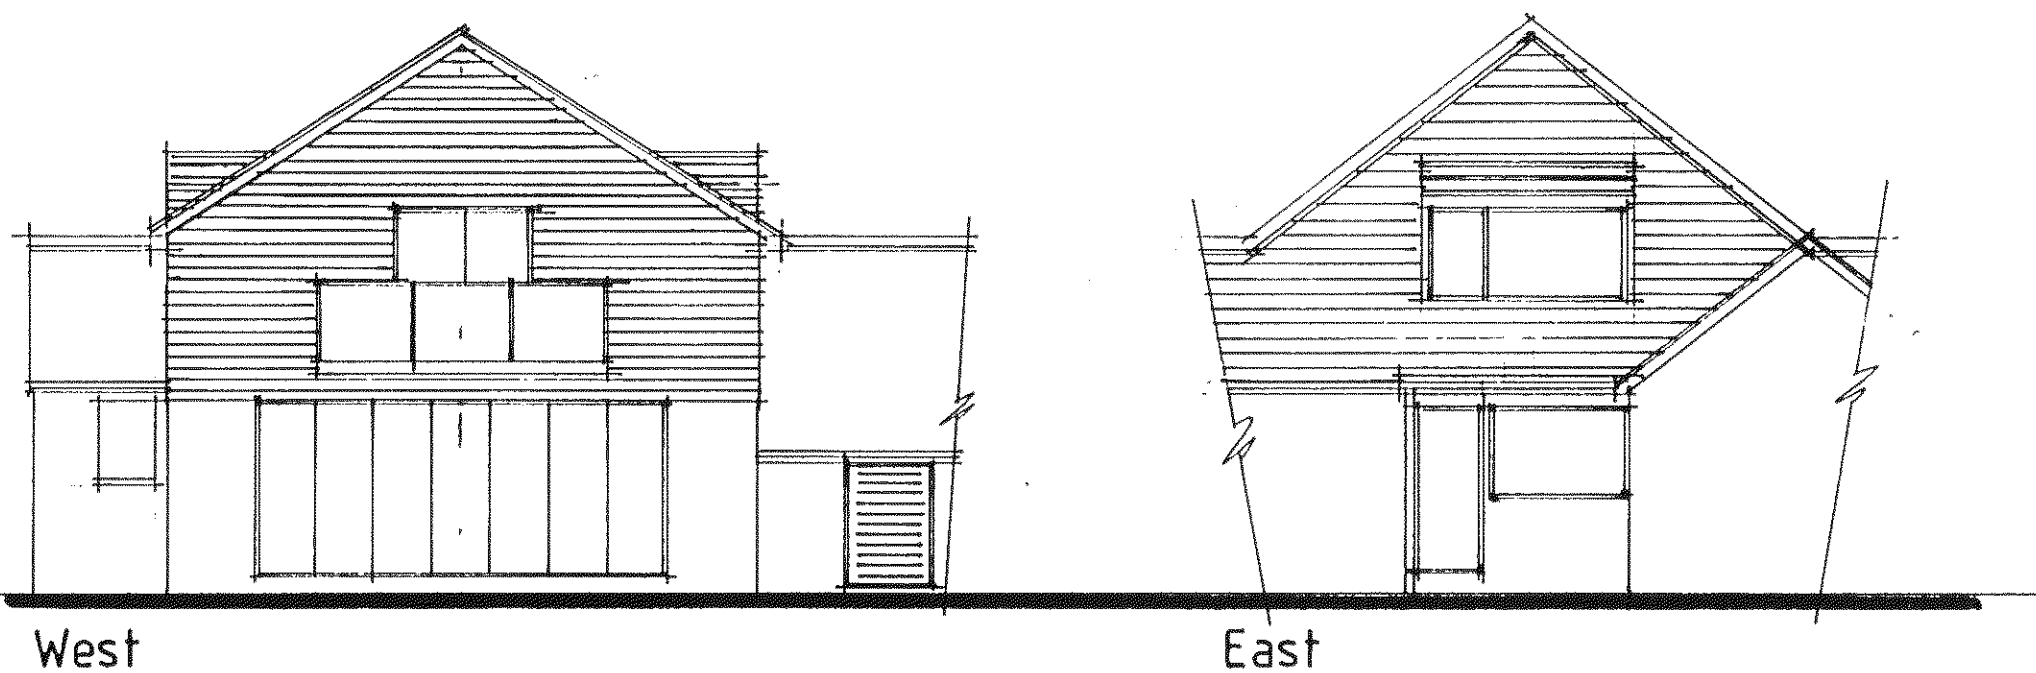


West


East

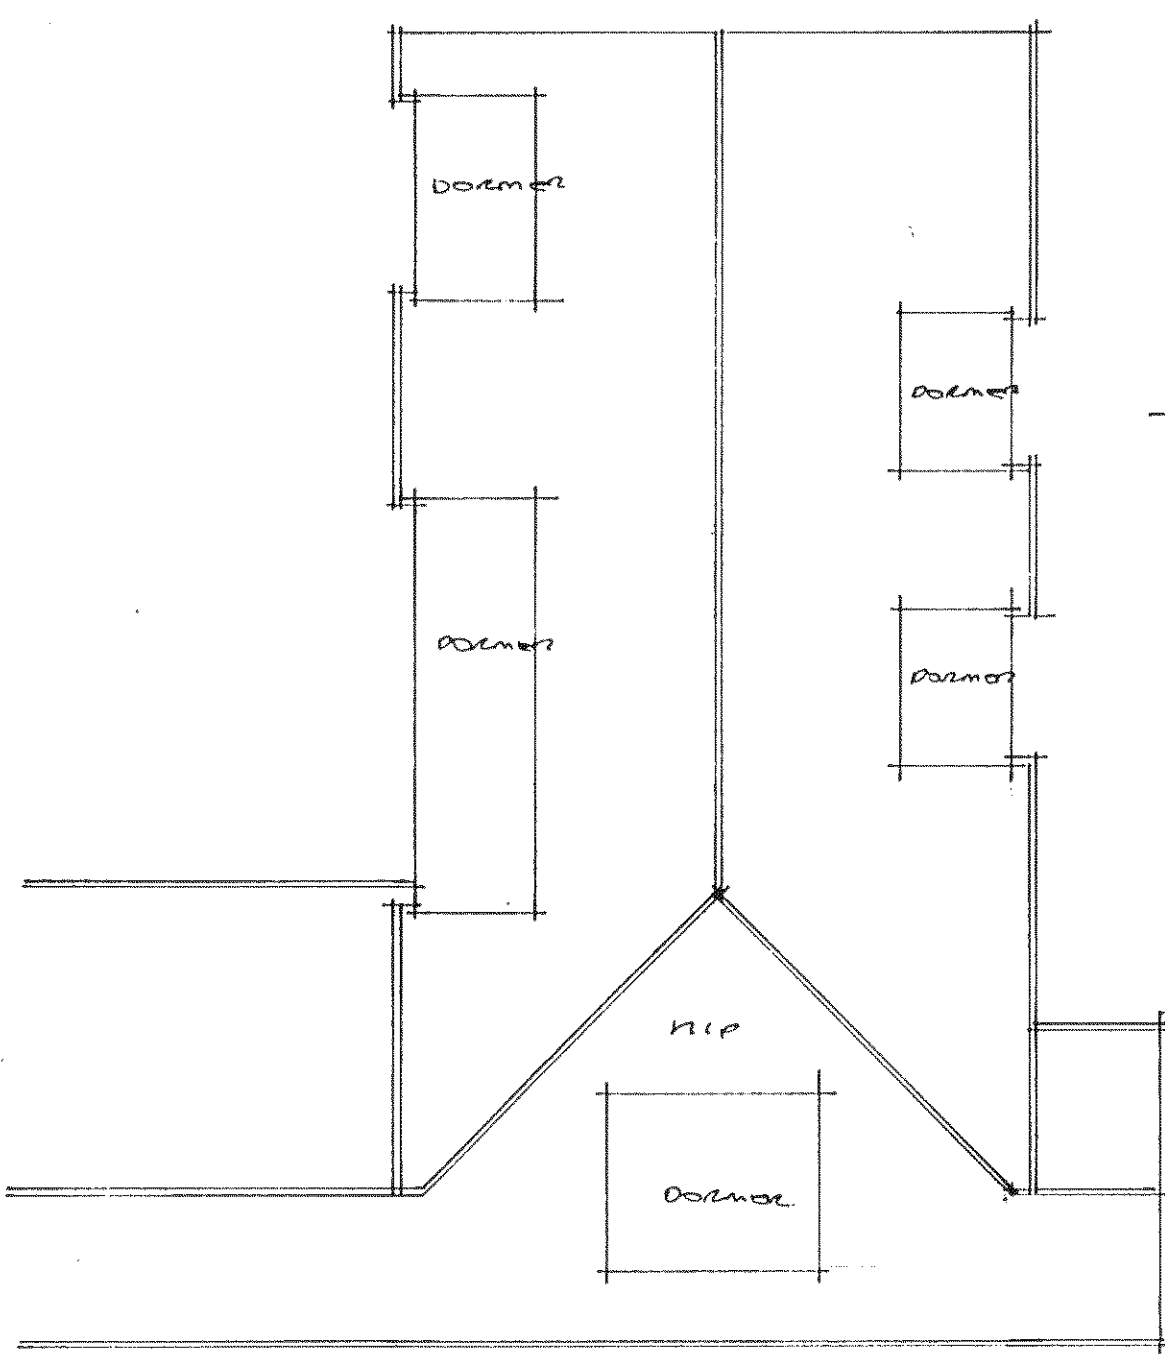

Existing roof plan 1:100

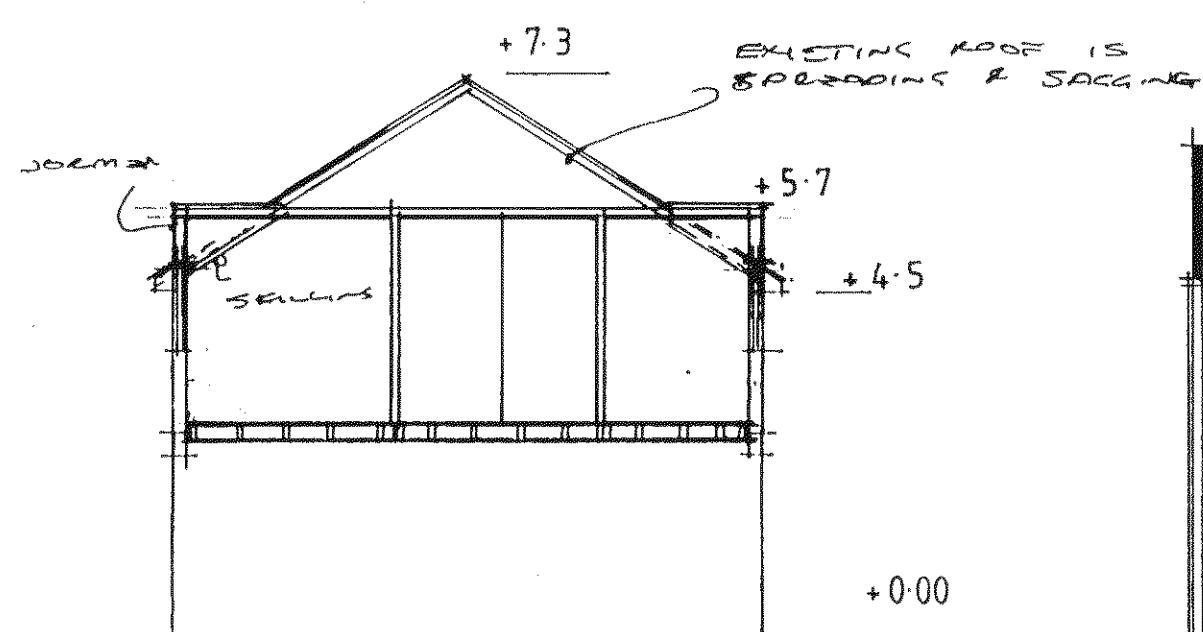


Existing section 1:100

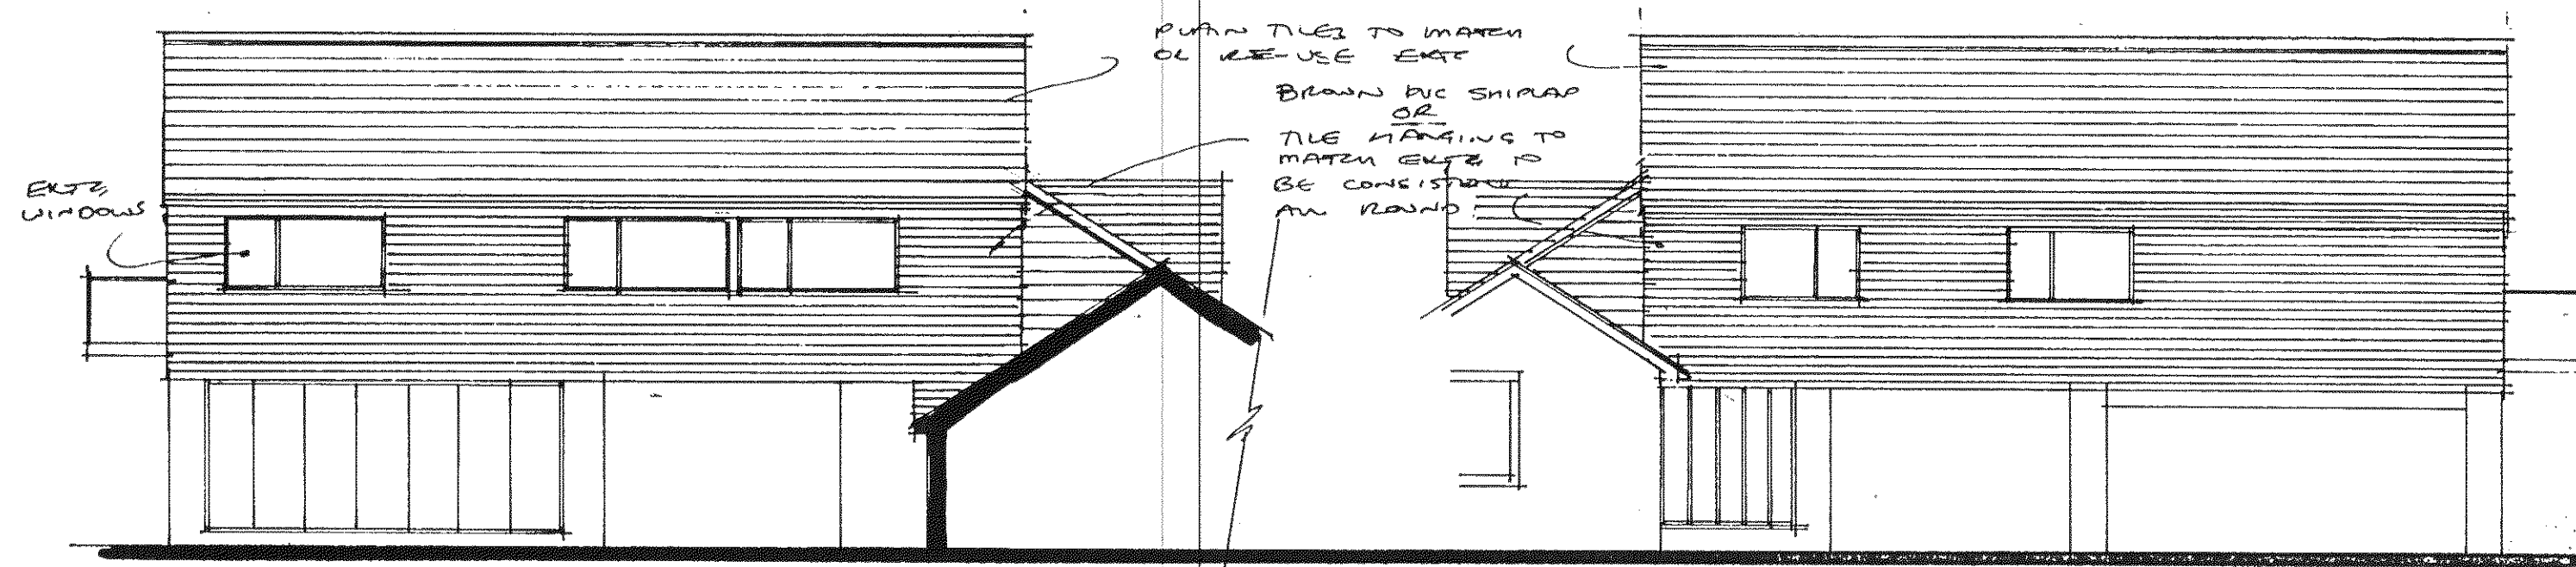


South
Proposed 1:100

North

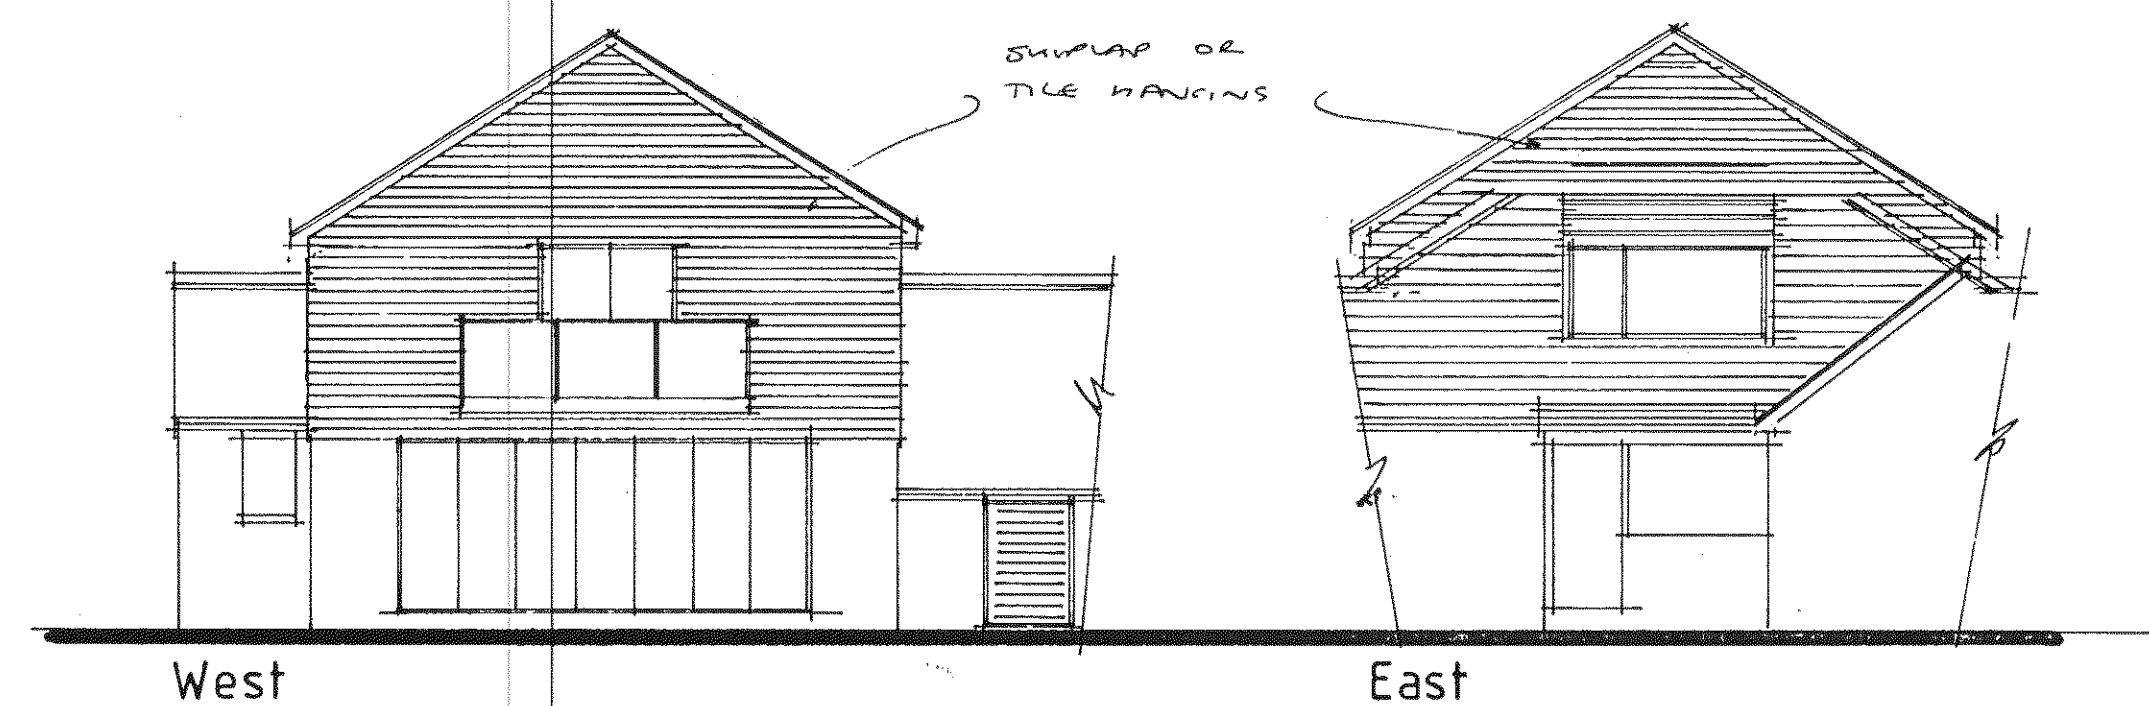


West


East

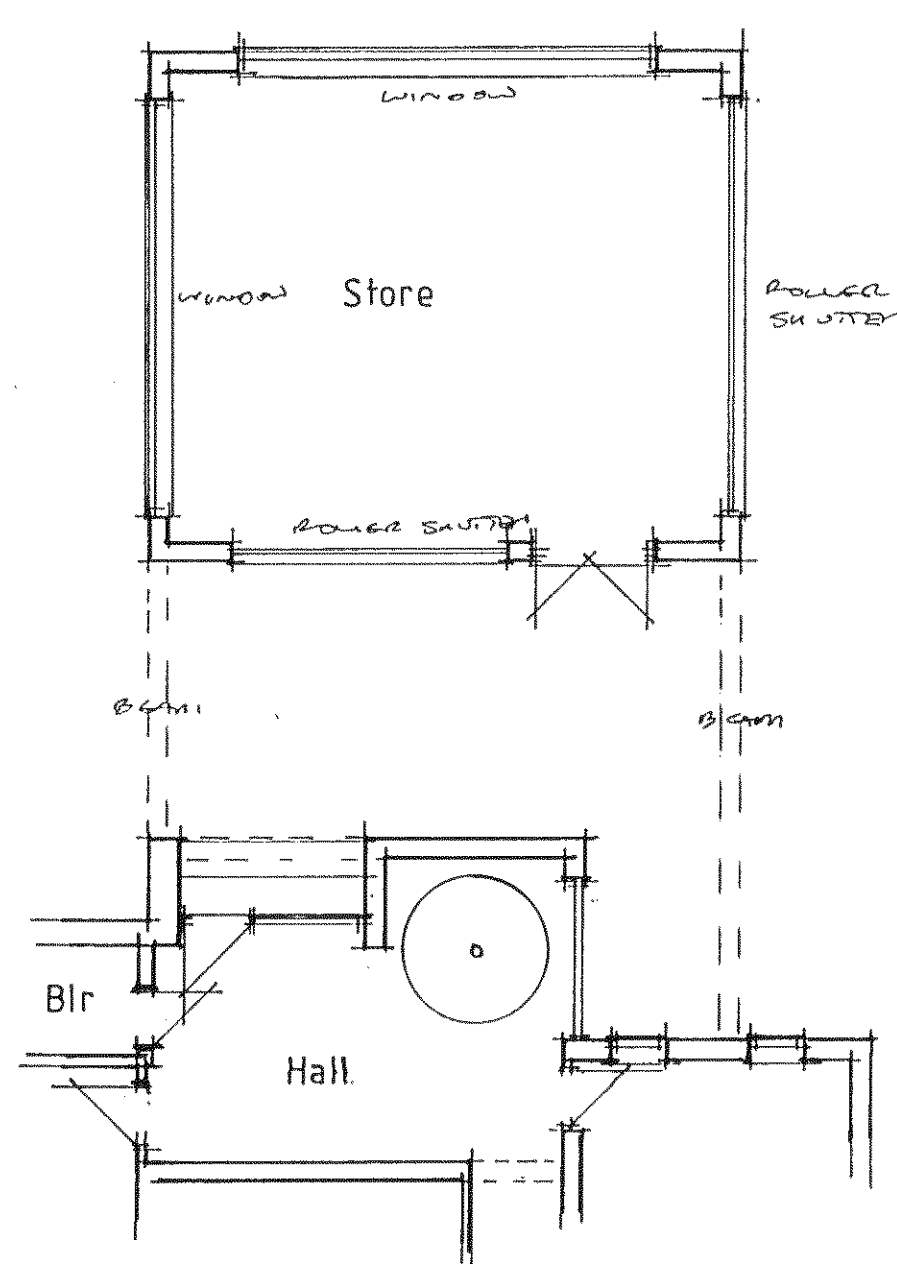


Existing ground floor 1:100

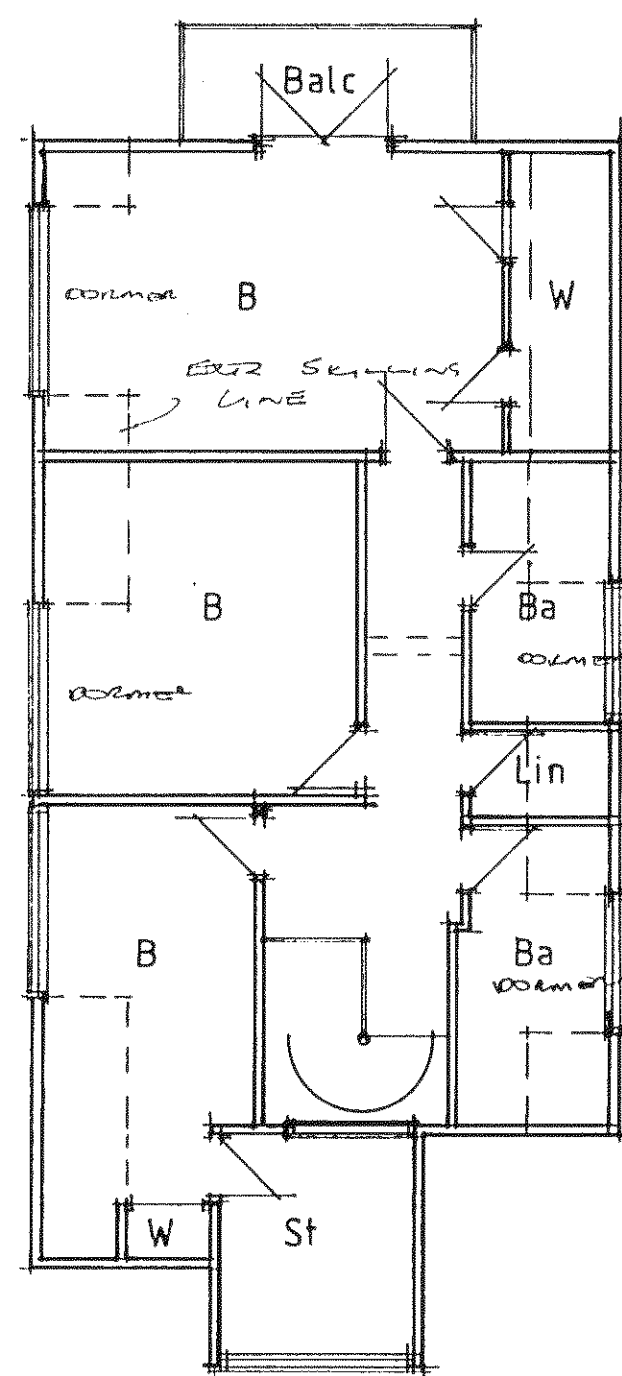


Existing first floor 1:100

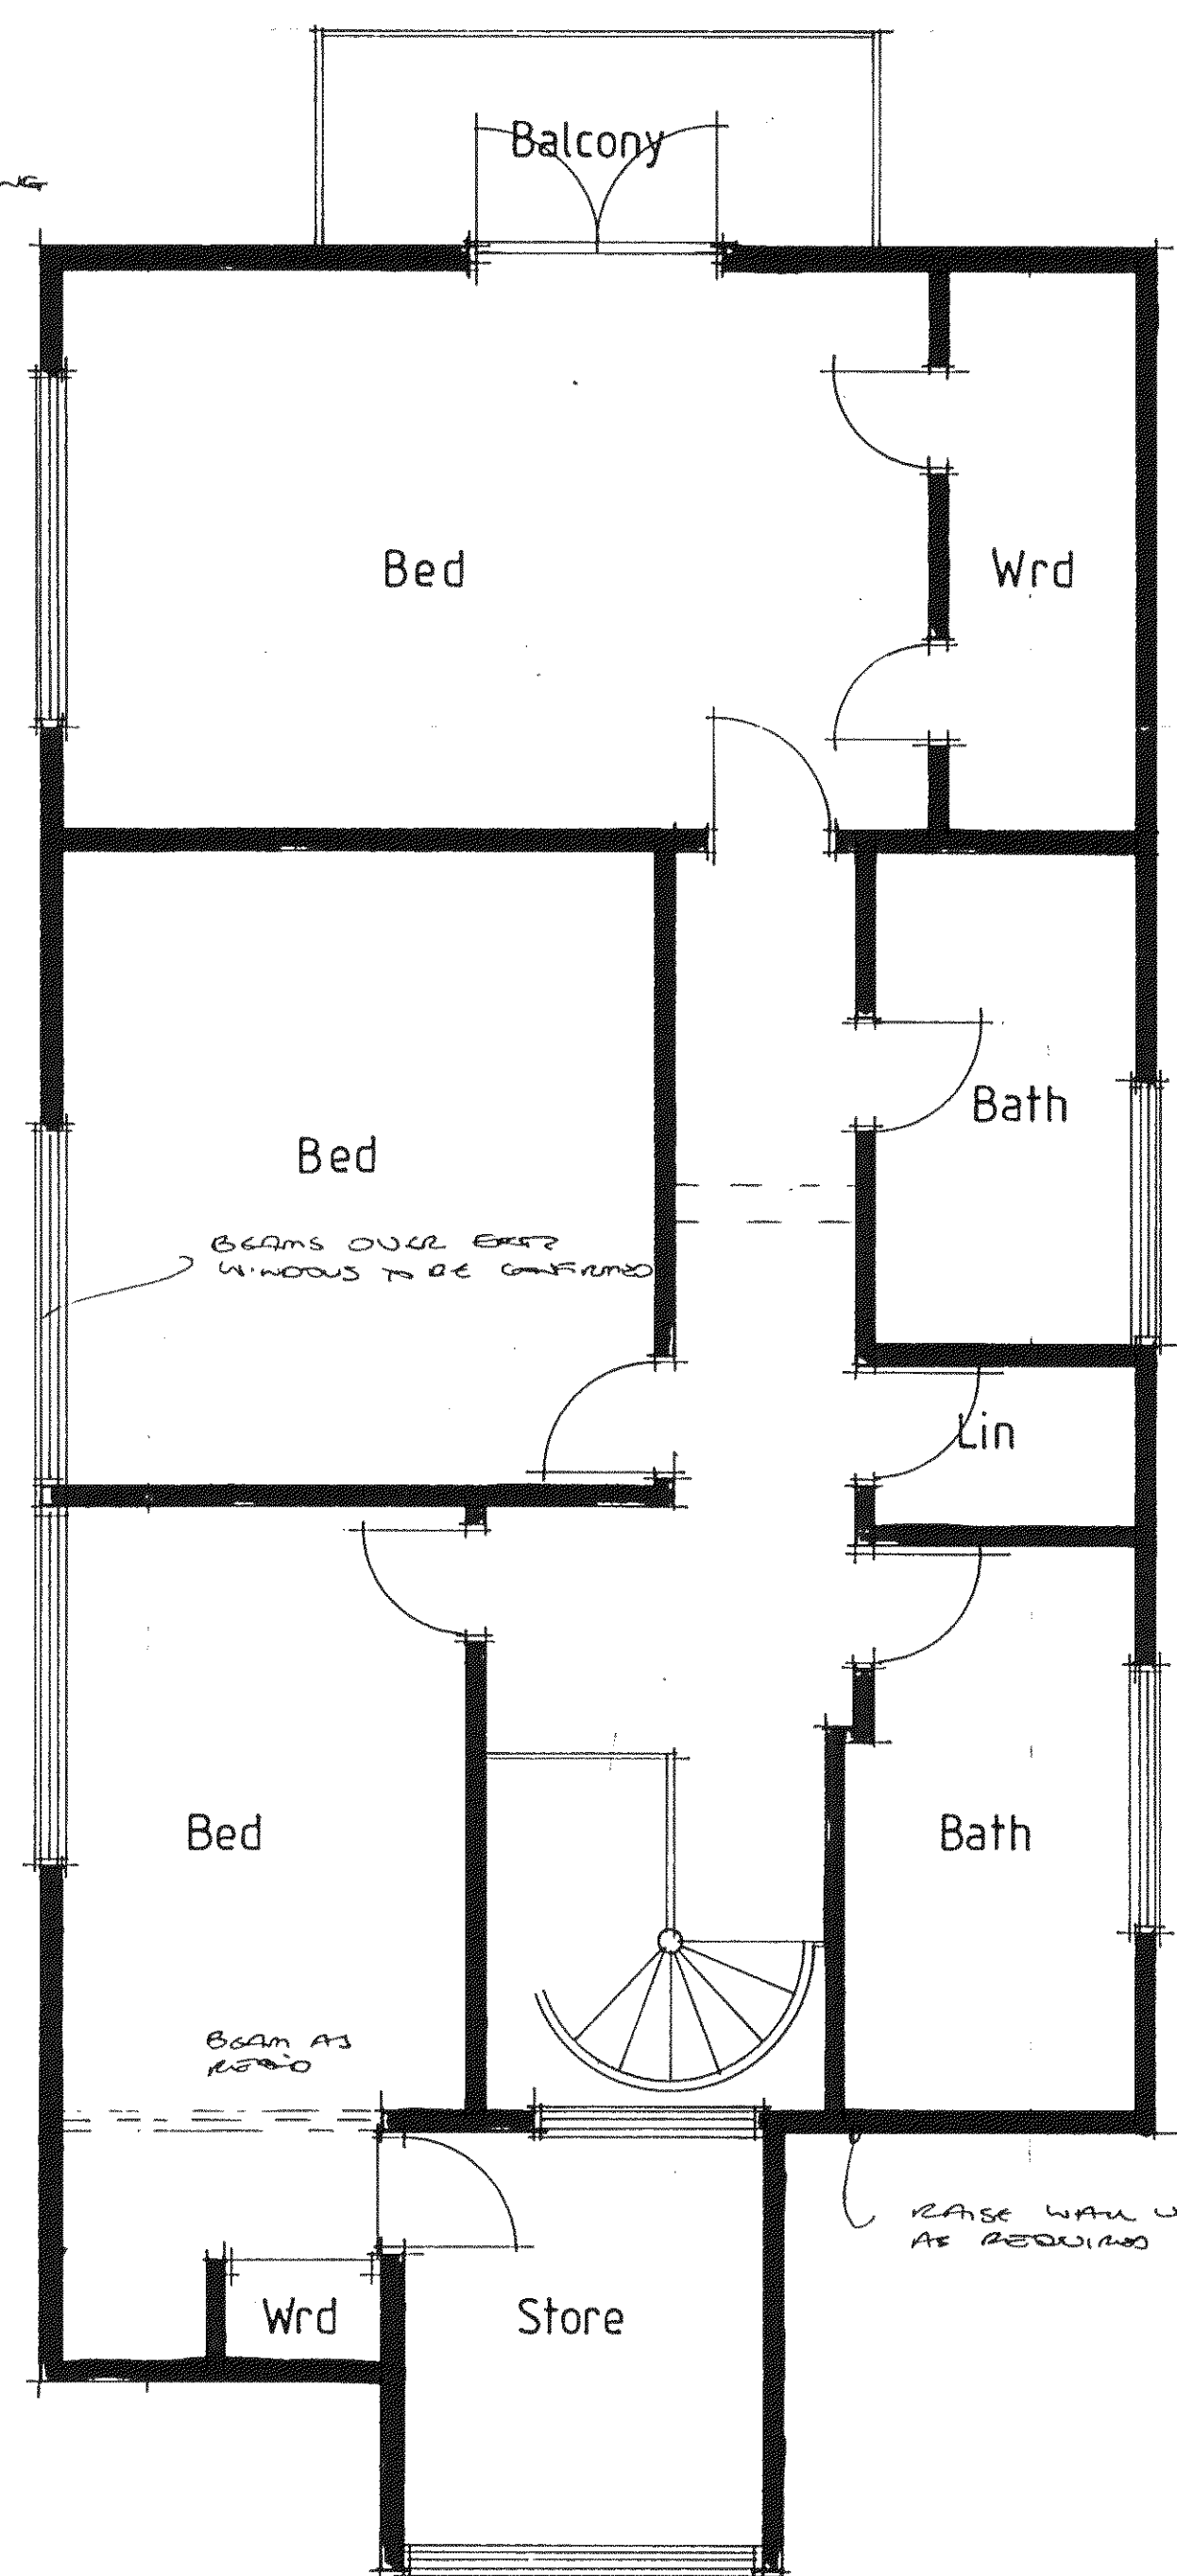

Proposed first floor 1:50

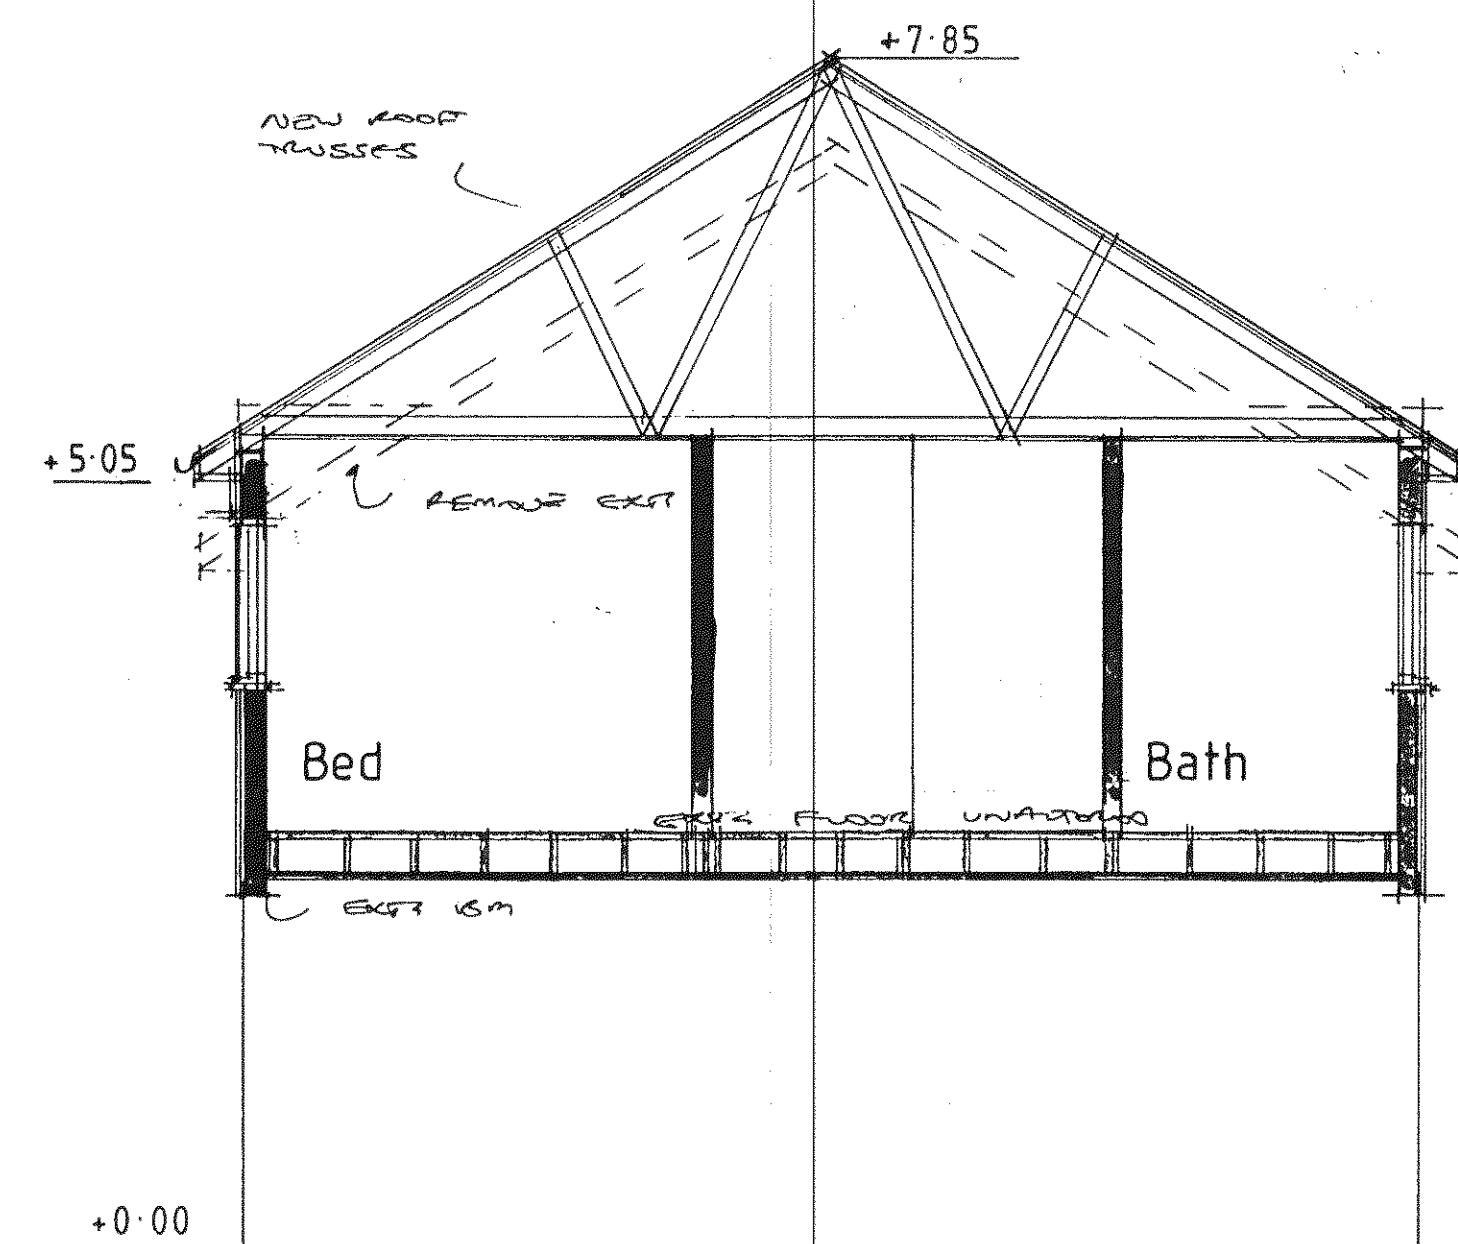

Proposed section 1:50

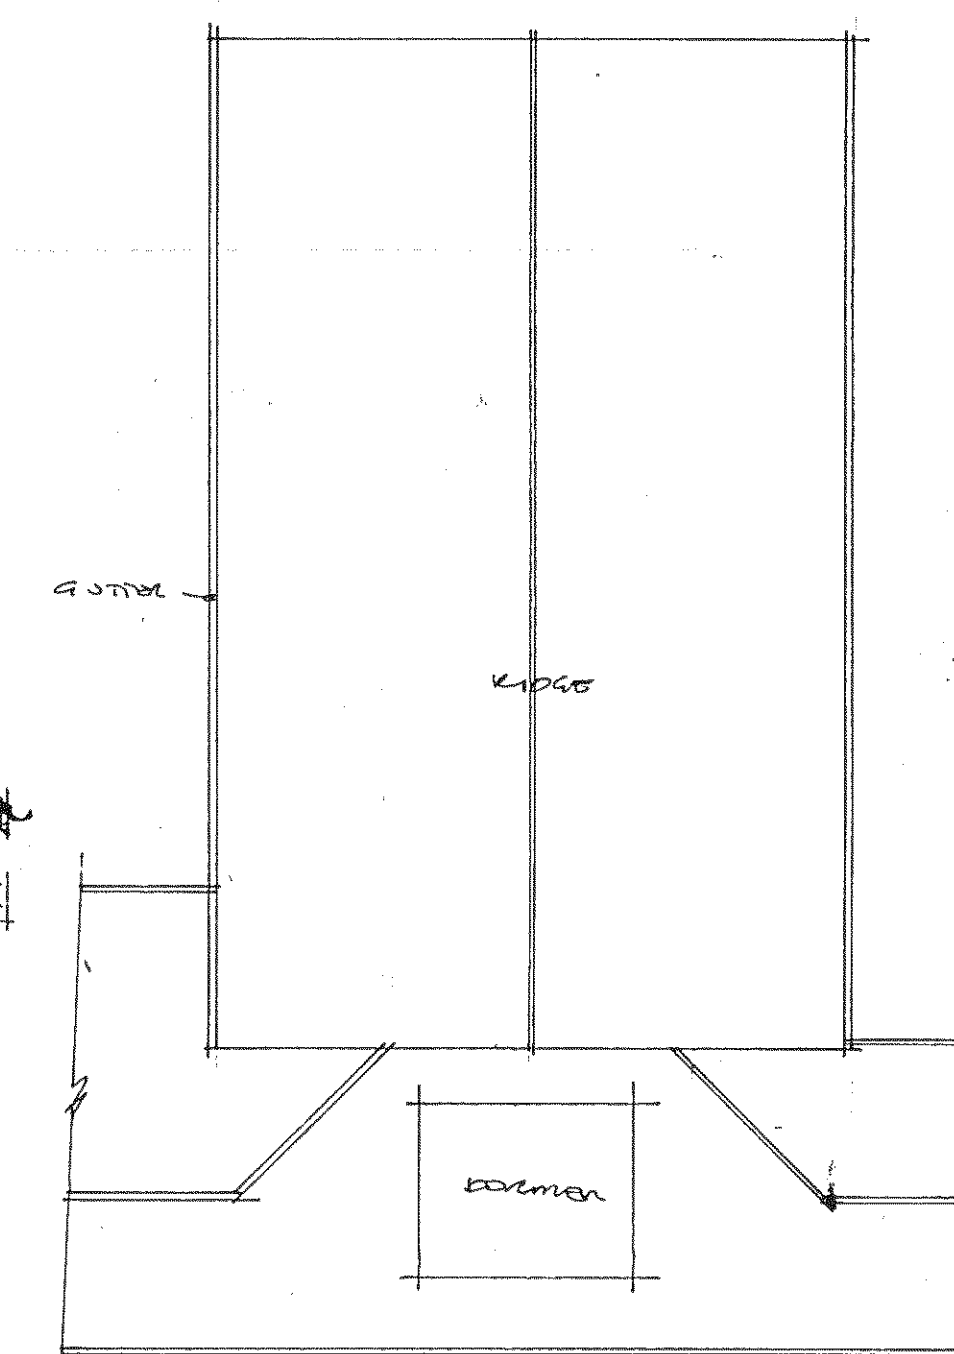

Proposed roof plan 1:100

All electrical works to meet requirements of Part P (Electrical Safety) Installation to be designed, installed, inspected and tested by person competent to do so. Council to be satisfied that Part P has been complied with, by issuing of appropriate BS7671 electrical installation certificate for works by person competent to issue same

AJ SALTER & SON
Architectural Technicians
and Surveyors
50 WINDSOR ROAD, WORTHING,
WEST SUSSEX, BN11 2LY
Tel/Fax: (01903 208456)
E-mail: ajsalterandson@hotmail.com

C			
B			
A			
Client	L. FEWKES ESQ.		
Address	Quiet Waters · Roundstone La · Angmering		
Drawing	RAISE / REPLACE ROOF AND IMPROVEMENT TO EXT. FINISH	No.	0512:1
Scale	1:50 1:100	Drawn	B
		Date	JAN 12