
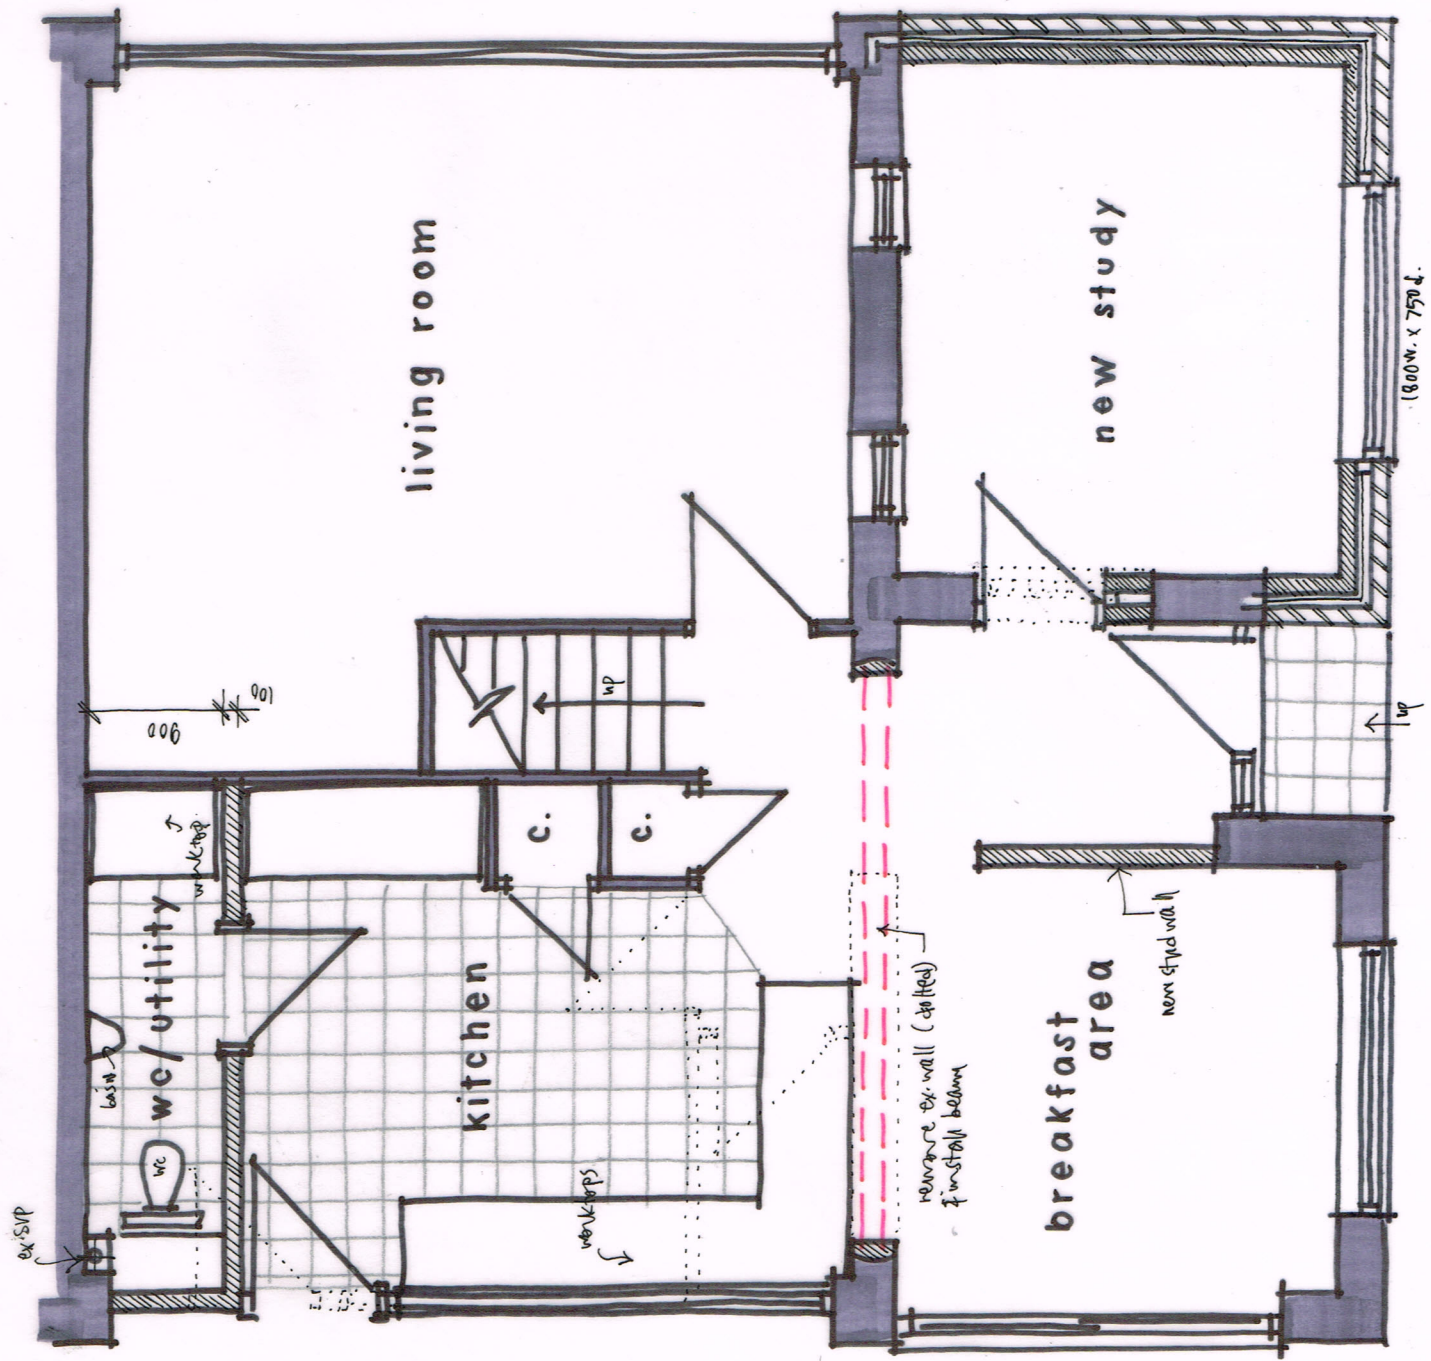


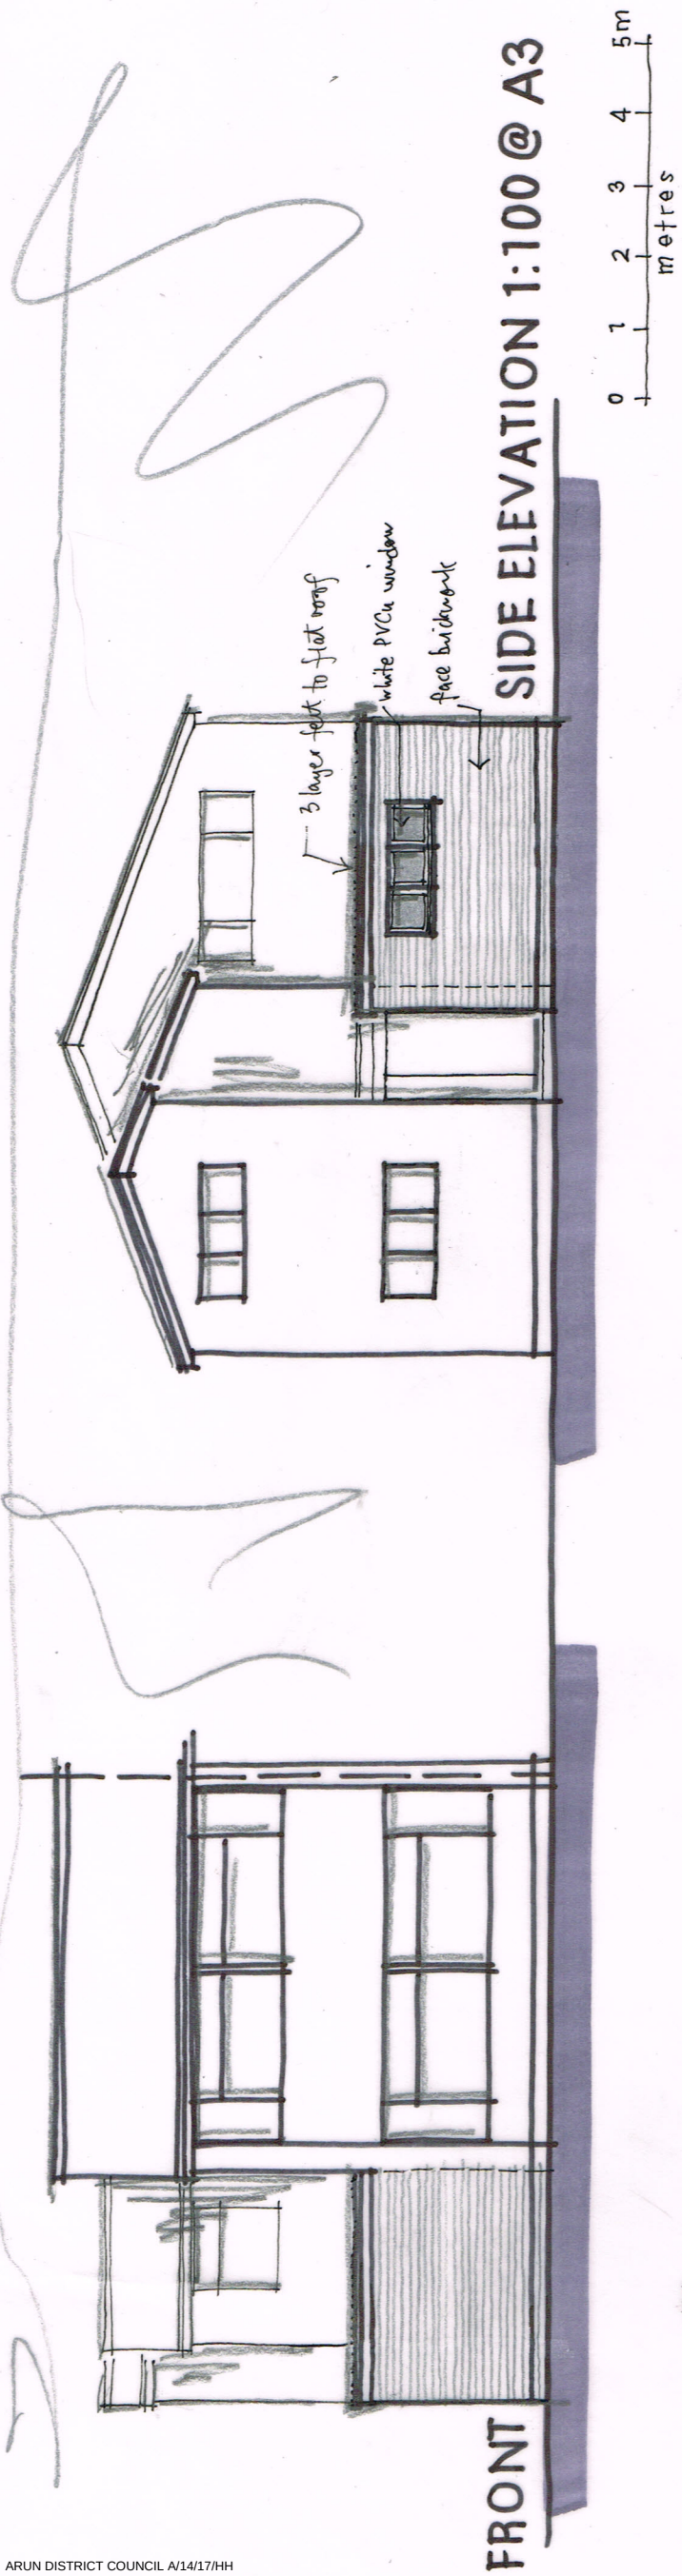

GROUND FLOOR PLAN
1:50

Wayne Gander MCIAT
Architectural Technologist
98 Durrington Lane
Worthing
West Sussex BN13 2RQ
Tel. 01903 694817

Revisions A - size of extension amended 6/1/17

23 GREENACRES RING, ANGMERING

Proposals 02 A

Oct 2016