
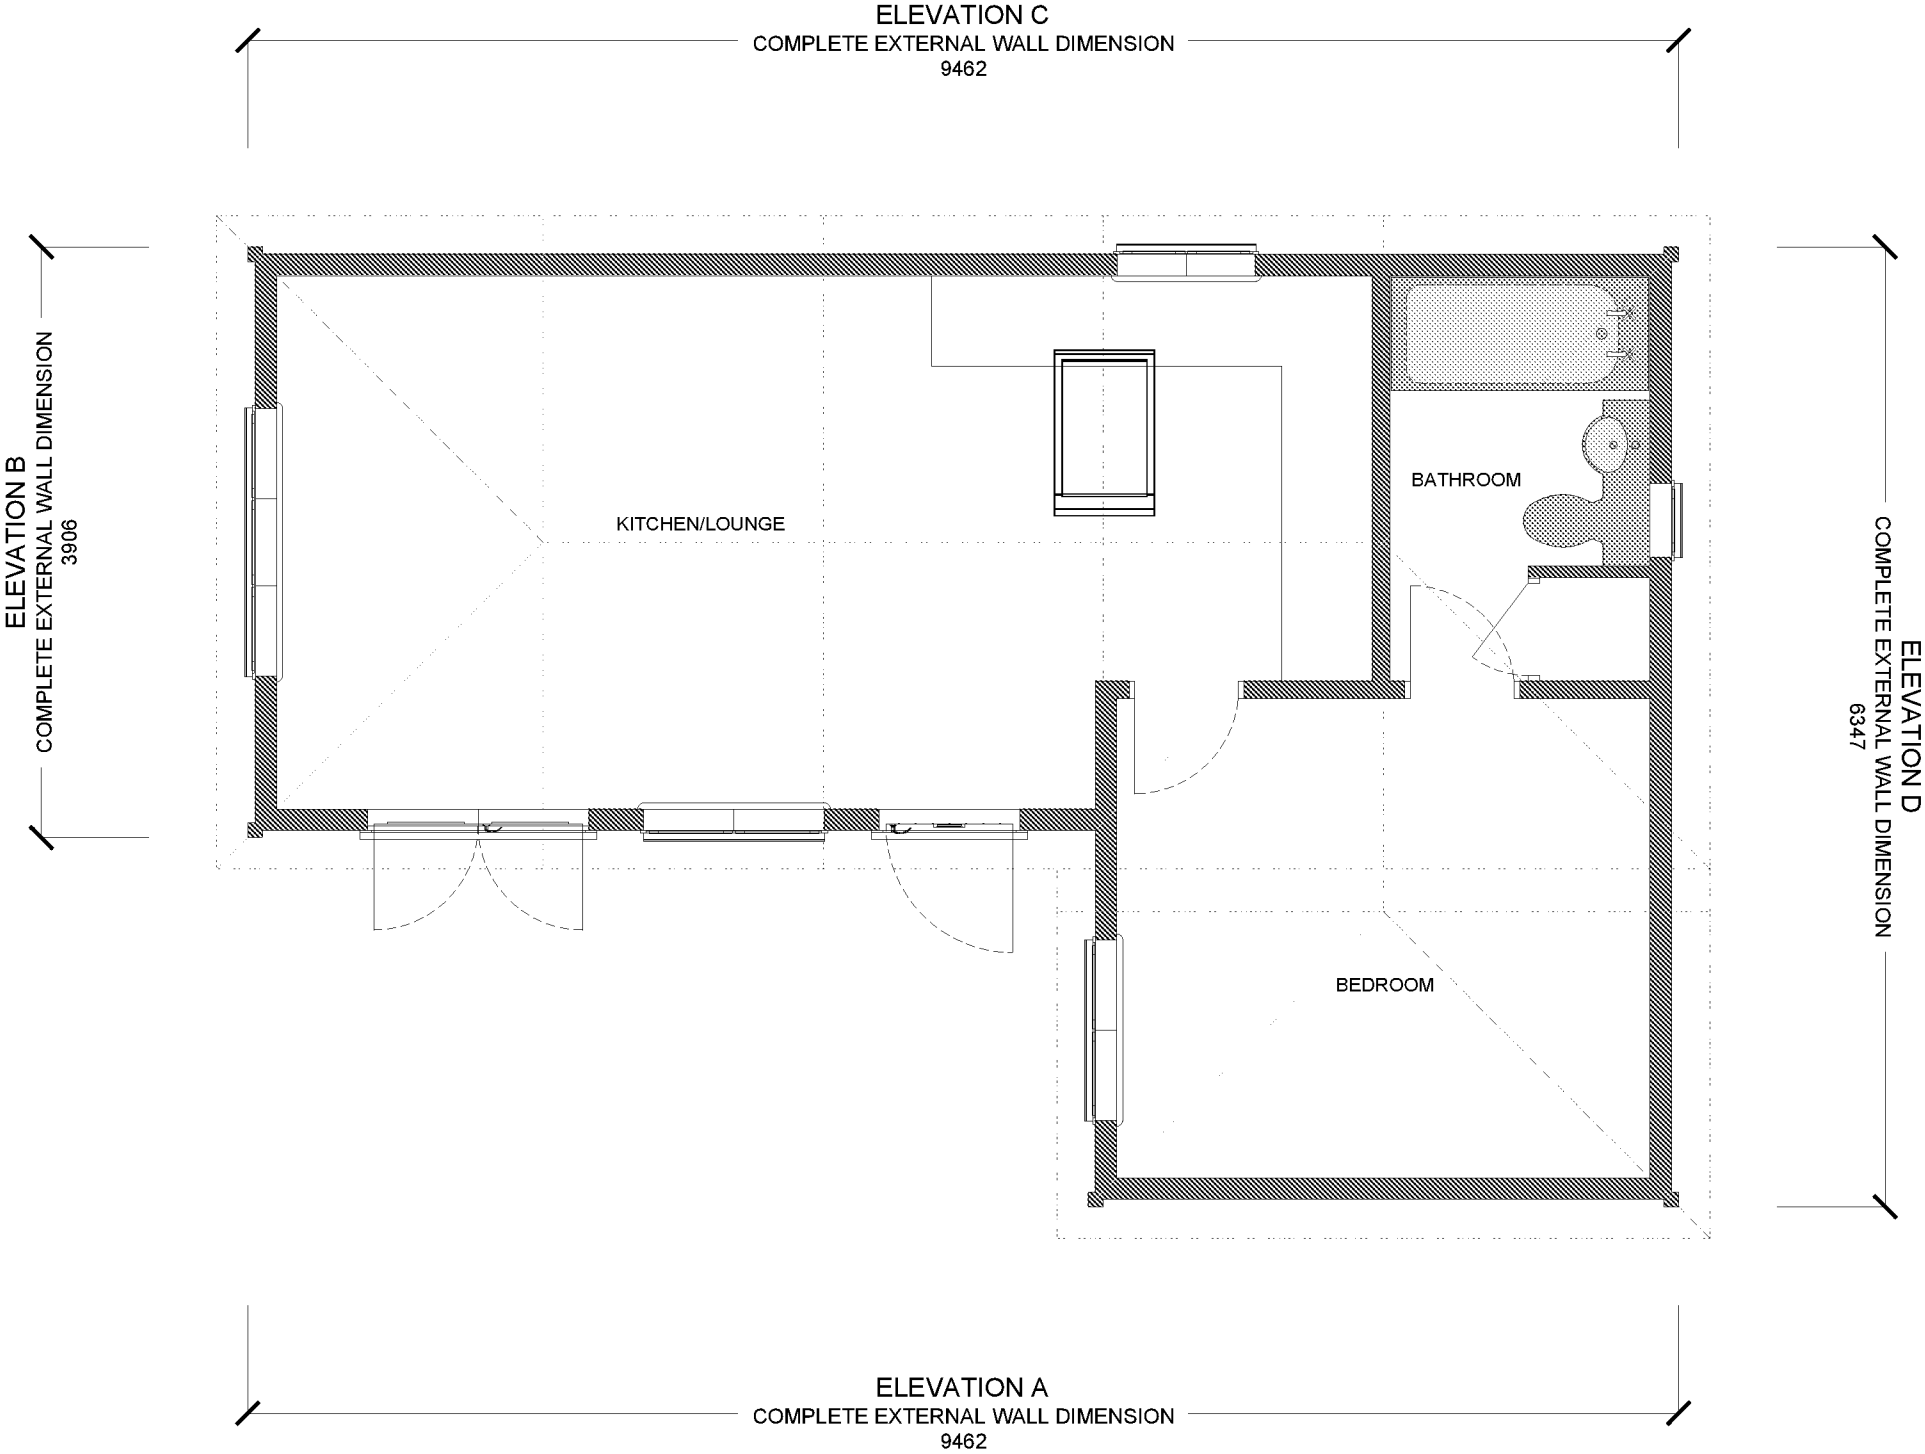


Site Address:

THE HONEY POT,
HONEY LANE,
ANGMERING,
LITTLEHAMPTON
WEST SUSSEX,
BN16 4AB

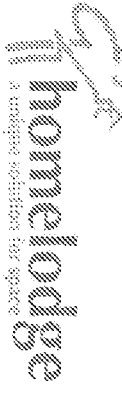

ADDRESS	INFO
HOMELODGE BUILDINGS LTD. UNIT 2, BEECHES INDUSTRIAL PARK, LITTLETON ROAD, CRAWLEY, WINCHESTER, SO21 2GD	WRITTEN DIMENSIONS ARE IN ALL CASES TO BE PREFERRED TO SCALED DIMENSIONS. CONTRACTORS, SUB-CONTRACTORS AND SUPPLIERS MUST VERIFY ALL DIMENSIONS ON SITE.
TEL: 01962 881 480	*FURNITURE IS SHOWN FOR THE PURPOSE OF ILLUSTRATION ONLY, UNLESS OTHERWISE NOTED.

	Drawn by : RAF
	Client : MR FLEXER
	Drawing Title : PL PLAN
	Scale : 1:50 @ A3
	Date : 13 November 2018 15:02:37
	Drawing Reference : 2757.18 - HA - PLPL - OPT2
	Revision Number : 1