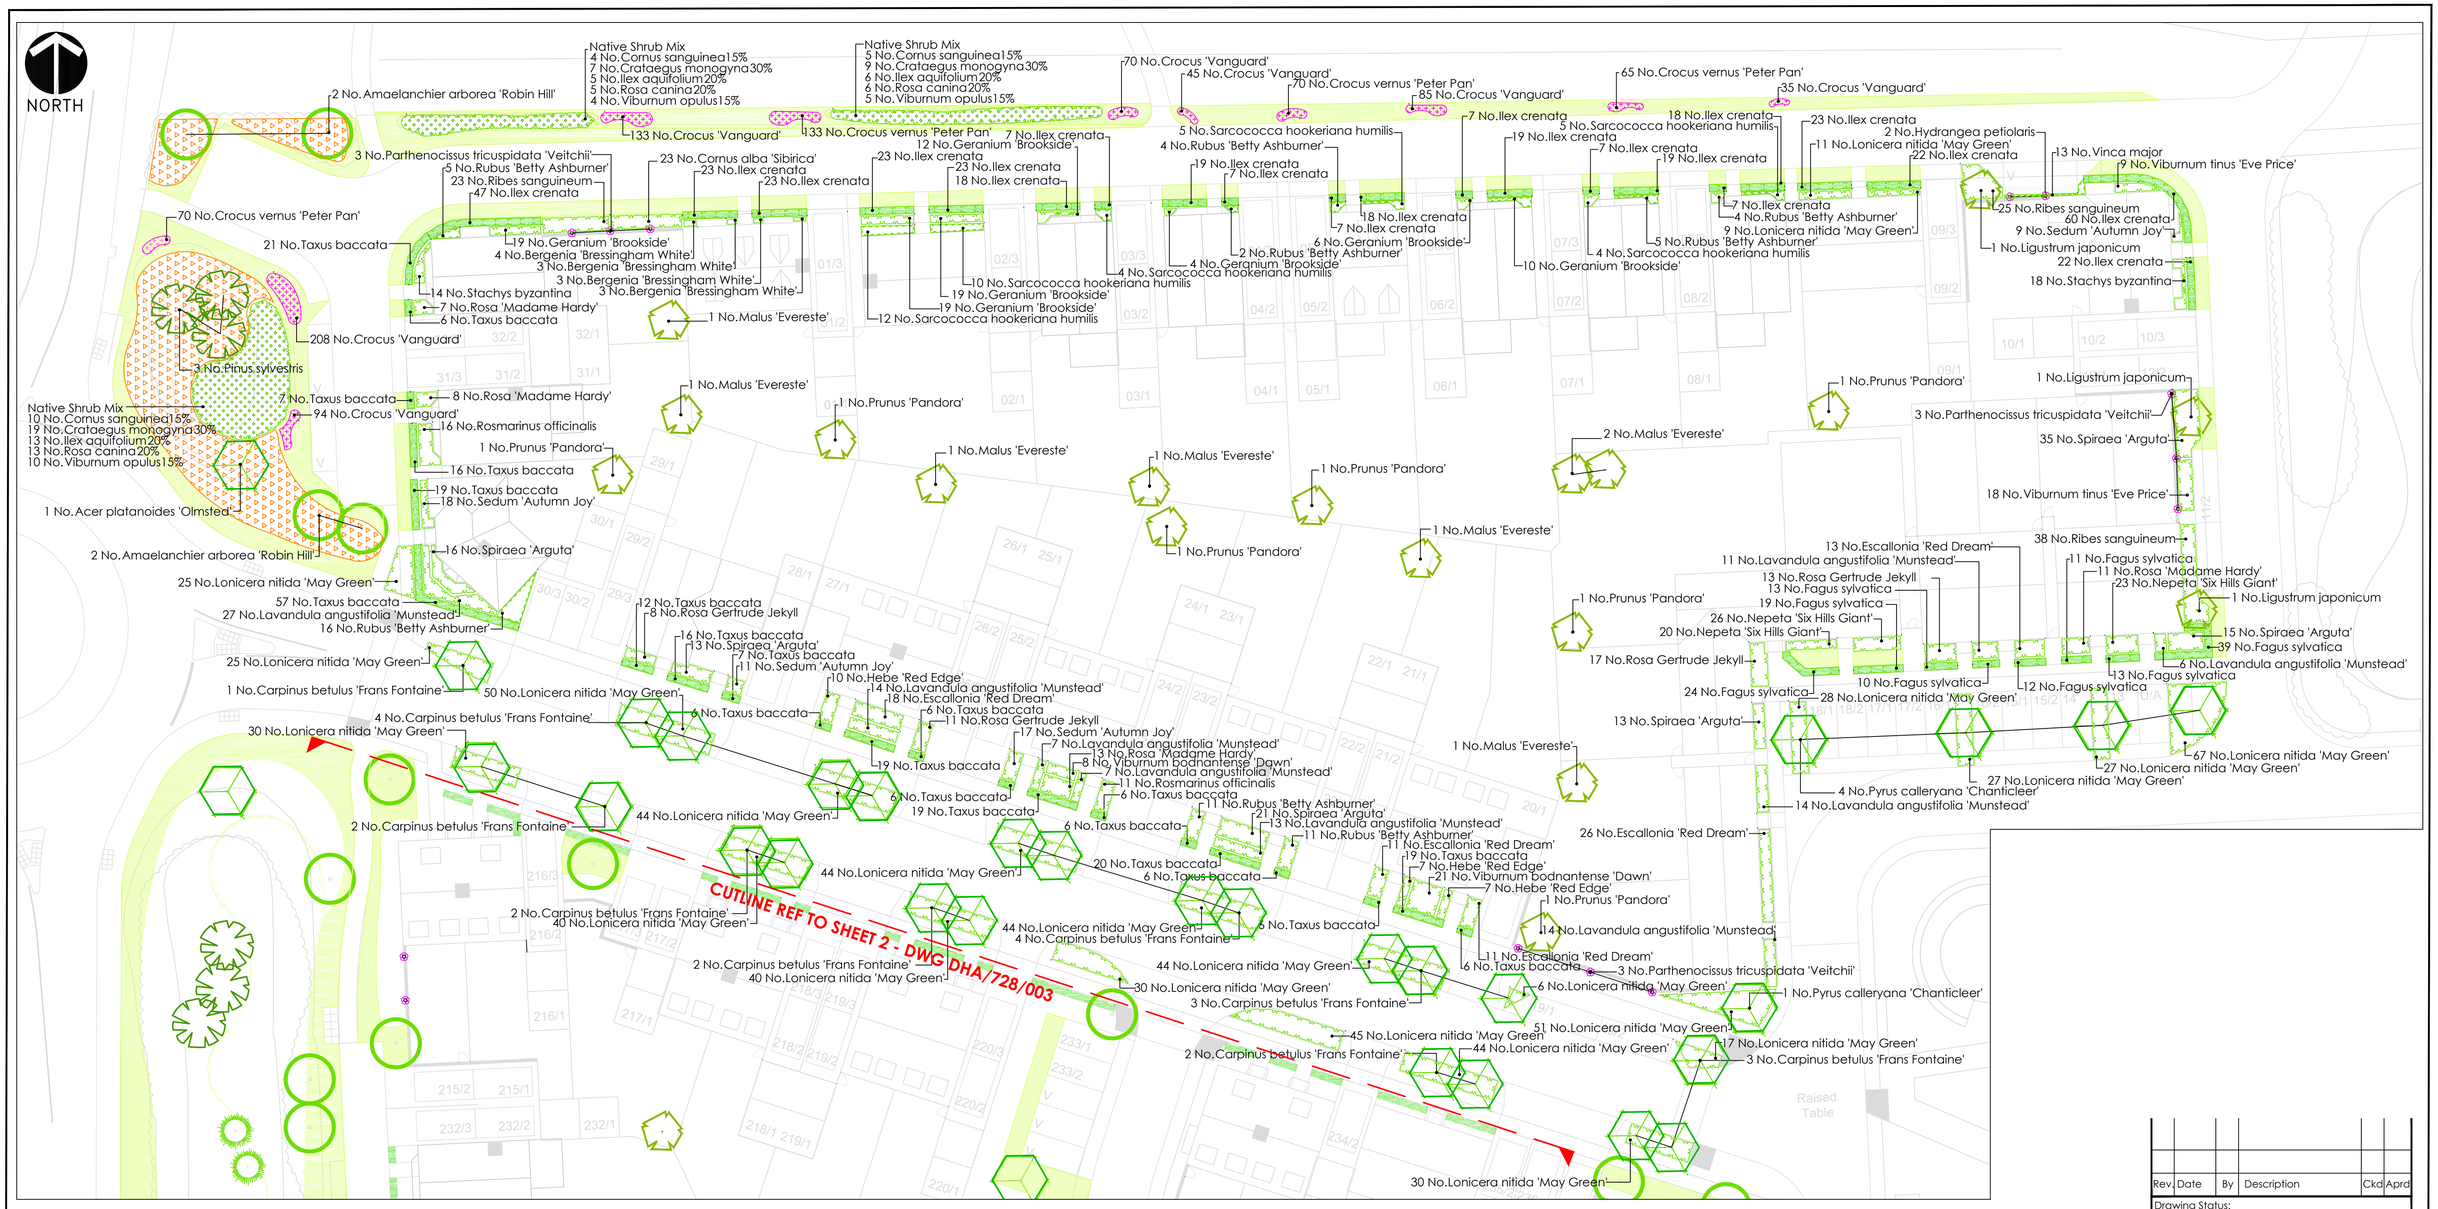

DHA/728/002 plant Schedule

Trees

No.	Species Name	Height	Girth	Specification	Density
1 No.	Acer platanoides 'Olmsted'	min. 450cm	18-20cm	Extra Heavy Standard :Clear Stem min. 200 :3x :RB	Counted
4 No.	Amaelanchier arborea 'Robin Hill'	350-400cm	14-16cm	Heavy Standard :Clear Stem 175-200 :5 brks :RB	Counted
21 No.	Carpinus betulus 'Frans Fontaine'	min. 450cm	18-20cm	Extra Heavy Standard :Clear Stem min. 200 :3x :RB	Counted
35 No.	Crataegus monogyna	60-80cm		1+2: Branched: :3 brks :BR	1Ctr
141 No.	Fagus sylvatica	60-80cm		1+2 :Branched :3 brks :BR	0.45Ctr Double Staggered at 0.3m offset
24 No.	Ilex aquifolium	60-80cm		C	1Ctr
3 No.	Ligustrum japonicum	250-300cm	6-8cm	Light Standard :Clear Stem 150-175 :3 brks :B	Counted
8 No.	Malus 'Evereste'	250-300cm	6-8cm	Light Standard :Clear Stem 150-175 :3 brks :B	Counted
6 No.	Prunus 'Pandora'	250-300cm	6-8cm	Light Standard :Clear Stem 150-175 :3 brks :B	Counted
5 No.	Pyrus calleryana 'Chanticleer'	min. 450cm	18-20cm	Extra Heavy Standard :Clear Stem min. 200 :3x :RB	Counted

Conifers

No.	Species Name	Height	Pot Size	Specification	Density
3 No.	Pinus sylvestris	250-300cm		Leader & laterals; RB	Counted
286 No.	Taxus baccata	60-80cm	5L	Bushy: C	0.45Ctr Double Staggered at 0.3m offset

Herbaceous

No.	Species Name	Height	Specification	Pot Size	Density
13 No.	Bergenia 'Bressingham White'		Full Pot :C	3L	5/m²
89 No.	Geranium 'Brookside'		C :Full Pot	3L	5/m²
69 No.	Nepeta 'Six Hills Giant'		C :Full Pot	3L	5/m²
55 No.	Sedum 'Autumn Joy'		C :Full Pot	3L	5/m²
32 No.	Stachys byzantina		C :Full Pot	3L	5/m²

Bulbs

No.	Species Name	Specification	Density
670 No.	Crocus 'Vanguard'	Top size	30/m²
338 No.	Crocus vernus 'Peter Pan'	Top size	30/m²

Shrubs

No.	Species Name	Height	Specification	Pot Size	Density
23 No.	Cornus alba 'Sibirica'	40-60cm	Branched :3 brks :C	3L	3/m²
19 No.	Cornus sanguinea	60-80cm	1+2 :Branched :3 brks :BR		1Ctr
79 No.	Escallonia 'Red Dream'	40-60cm	Branched :3 brks :C	3L	3/m²
24 No.	Hebe 'Red Edge'	40-60cm	Bushy :3 brks :C	3L	3/m²
419 No.	Ilex crenata	30-40cm	Bushy :3/4 brks :C	2L	0.4Ctr Double Staggered at 0.3m offset
113 No.	Lavandula angustifolia 'Munstead'	40-60cm	Bushy :5 brks :C	3L	3/m²
694 No.	Lonicera nitida 'May Green'	40-60cm	Bushy :5 brks :C	3L	3/m²
86 No.	Ribes sanguineum	40-60cm	Branched :3 brks :C	3L	3/m²
39 No.	Rosa 'Madame Hardy'	30-40cm	Several shoots :C	3L	3/m²
24 No.	Rosa canina	60-80cm	1+1 :Branched :3 brks :BR		1Ctr
49 No.	Rosa Gertrude Jekyll	30-40cm	Several shoots :C	3L	3/m²
27 No.	Rosmarinus officinalis	30-40cm	Branched :5/7 brks :C	3L	3/m²
58 No.	Rubus 'Betty Ashburner'	30-40cm	Branched :5 brks :C	3L	3/m²
40 No.	Sarcococca hookeriana humilis	40-60cm	Bushy :5 brks :C	3L	3/m²
113 No.	Spiraea 'Arguta'	40-60cm	Branched :5 brks :C	3L	3/m²
29 No.	Viburnum bodnantense 'Dawn'	40-60cm	Branched :3 brks :C	3L	3/m²
19 No.	Viburnum opulus	60-80cm	1+2 :Branched :3 brks :BR		1Ctr
27 No.	Viburnum tinus 'Eve Price'	40-60cm	Branched :5 brks :C	3L	3/m²
13 No.	Vinca major	40-60cm	Leader With Laterals :3/5 brks :C	3L	5/m²

Climbers

No.	Species Name	Height	Specification	Pot Size	Density
2 No.	Hydrangea petiolaris	80-100cm	Several Shoots :2/3 brks :Caned	3L	Counted
9 No.	Parthenocissus tricuspidata 'Veitchii'	80-100cm	Several Shoots :2/3 brks :Caned	3L	Counted

KEY

- NATIVE SHRUB MIX PLANTING
- HEDGE PLANTING To front gardens
- PROPOSED EXTRA HEAVY STANDARD TREES (Girth 18-20 cm)
- PROPOSED HEAVY STANDARD TREES (Girth 14-16 cm)
- PROPOSED LIGHT STANDARD TREES in rear gardens (Girth 6-8 cm)
- PROPOSED CONIFER
- PROPOSED FEATHERED TREES In spaces
- PROPOSED ORNAMENTAL, GROUND COVER AND PERENNIAL PLANTING in front gardens and frontages
- PROPOSED CLIMBERS for walls
- MOWN AMENITY GRASS In verges and frontages.
- WILDFLOWER MEADOW SEEDING Emorsgate mix for sandy soils
- BULB PLANTING in grass

NOTE:
Rear gardens to be turfed and paved as required by client.

Rev.	Date	By	Description	Ckd	Aprd

Drawing Status:
FOR PLANNING

david huskisson associates
landscape architecture ■ urban design
expert witness ■ environmental planning
17 Upper Grosvenor Road, Tunbridge Wells, Kent, TN1 2DU
Tel 01892 527828 Fax 01892 510619
Email dha@dha-landscape.co.uk

All dimensions to be checked on site

Client: CALA HOMES

Project: WEST END NURSERY SITE

Drawing: PHASE 1 PLANTING PLAN SHEET 1

Sheet of | Scale 1:250@A1

Date: JUNE 2016 | Drawing No.: DHA/728/002 | Rev.

File location: P/728/drawings/dha/002/phase 1planting plan sheet 1

© ARUN DISTRICT COUNCIL A1/D2/150CC