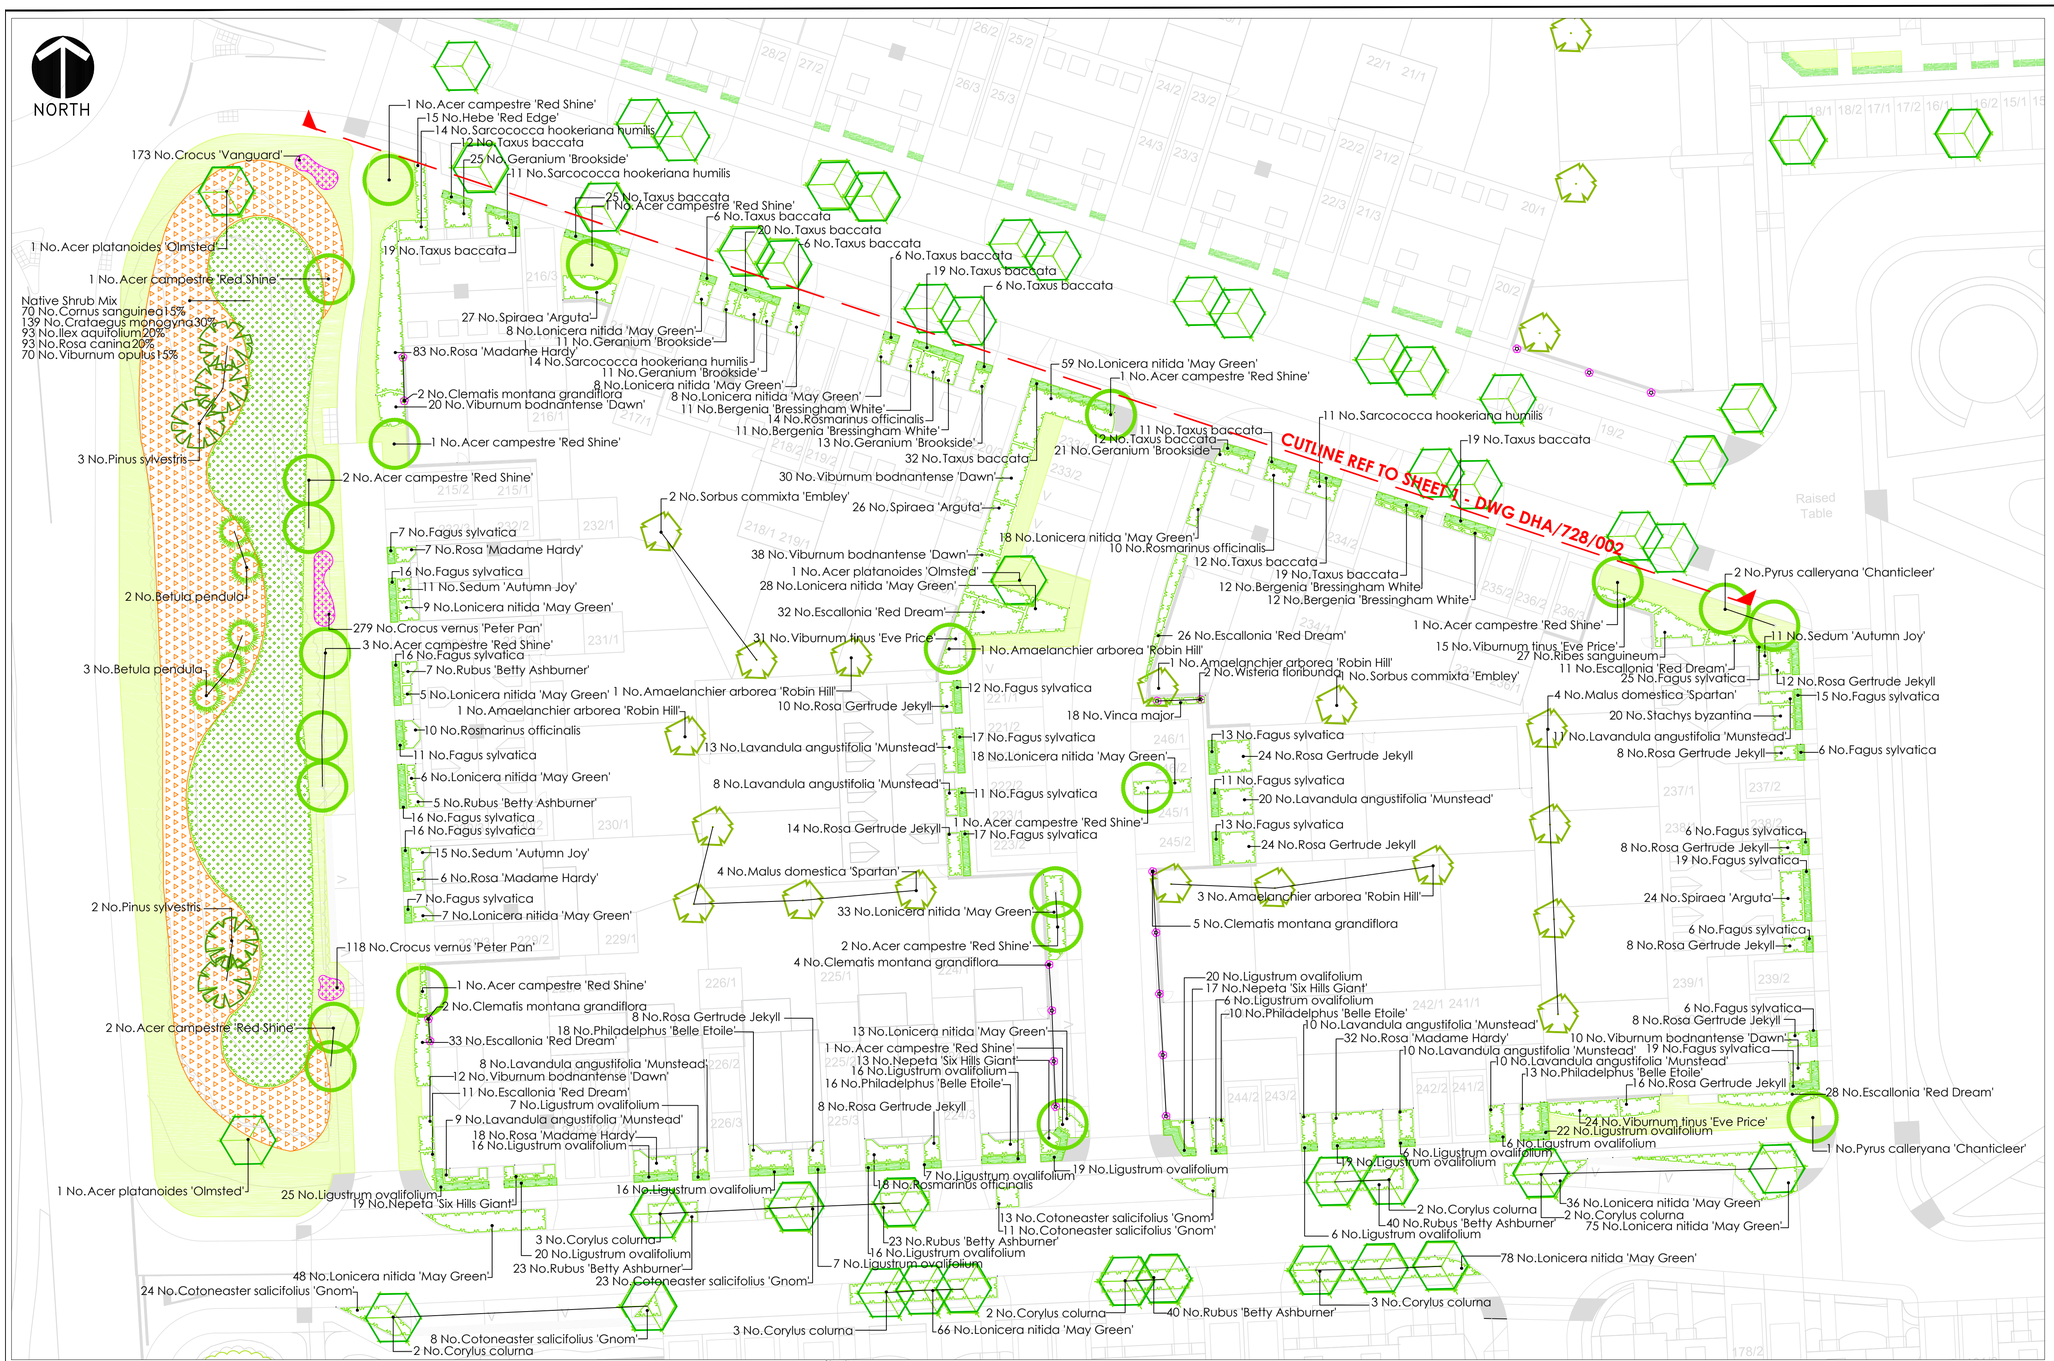

DHA/728/003 Plant Schedule

Trees

No.	Species Name	Height	Girth	Specification	Density
18 No.	Acer campestre 'Red Shine'	350-400cm	14-16cm	Heavy Standard ;Clear Stem 175-200 ;5 brks ;RB	Counted
3 No.	Acer platanoides 'Olmsted'	min. 450cm	18-20cm	Extra Heavy Standard ;Clear Stem min. 200 ;3x ;RB	Counted
6 No.	Amaelanchier arborea 'Robin Hill'	250-300cm	6-8cm	Light Standard ;Clear Stem 150-175 ;3 brks ;RB	Counted
1 No.	Amaelanchier arborea 'Robin Hill'	350-400cm	14-16cm	Heavy Standard ;Clear Stem 175-200 ;5 brks ;RB	Counted
5 No.	Betula pendula	175-200cm		Feather ;5 brks ;B	Counted
14 No.	Corylus colurna	min. 450cm	18-20cm	Extra Heavy Standard ;Clear Stem min. 200 ;3x ;RB	Counted
139 No.	Crataegus monogyna	60-80cm		1+2: Branched: ;3 brks ;BR	1Ctr
285 No.	Fagus sylvatica	60-80cm		1+2 ;Branched ;3 brks ;BR	0.45Ctr Double Staggered at 0.3m offset
93 No.	Ilex aquifolium	60-80cm		C	1Ctr
8 No.	Malus domestica 'Spartan'	250-300cm	6-8cm	Light Standard ;Clear Stem 150-175 ;3 brks ;B	Counted
3 No.	Pyrus calleryana 'Chanticleer'	350-400cm	14-16cm	Heavy Standard ;Clear Stem 175-200 ;5 brks ;RB	Counted
3 No.	Sorbus commixta 'Embley'	250-300cm	6-8cm	Light Standard ;Clear Stem 150-175 ;3 brks ;RB	Counted

Conifers

No.	Species Name	Height	Pot Size	Specification	Density
5 No.	Pinus sylvestris	250-300cm		Leader & laterals: RB	Counted
205 No.	Taxus baccata	60-80cm	5L	Bushy: C	0.45Ctr Double Staggered at 0.3m offset

Herbaceous

No.	Species Name	Height	Specification	Pot Size	Density
46 No.	Bergenia 'Bressingham White'		Full Pot ;C	3L	5/m²
81 No.	Geranium 'Brookside'		C ;Full Pot	3L	5/m²
49 No.	Nepeta 'Six Hills Giant'		C ;Full Pot	3L	5/m²
37 No.	Sedum 'Autumn Joy'		C ;Full Pot	3L	5/m²
20 No.	Stachys byzantina		C ;Full Pot	3L	5/m²

Shrubs

No.	Species Name	Height	Specification	Pot Size	Density
70 No.	Cornus sanguinea	60-80cm	1+2 ;Branched ;3 brks ;BR		1Ctr
79 No.	Cotoneaster salicifolius 'Gnom'	40-60cm	Branched ;2/3 brks ;C	3L	3/m²
141 No.	Escallonia 'Red Dream'	40-60cm	Branched ;3 brks ;C	3L	3/m²
15 No.	Hebe 'Red Edge'	40-60cm	Bushy ;3 brks ;C	3L	3/m²
99 No.	Lavandula angustifolia 'Munstead'	40-60cm	Bushy ;5 brks ;C	3L	3/m²
234 No.	Ligustrum ovalifolium	60-80cm	1+2 ;Branched ;3 brks ;BR		0.45Ctr Double Staggered at 0.3m offset
523 No.	Lonicera nitida 'May Green'	40-60cm	Bushy ;5 brks ;C	3L	3/m²
57 No.	Philadelphus 'Belle Etoile'	40-60cm	Branched ;3/5 brks ;C	3L	3/m²
27 No.	Ribes sanguineum	40-60cm	Branched ;3 brks ;C	3L	3/m²
146 No.	Rosa 'Madame Hardy'	30-40cm	Several shoots ;C	3L	3/m²
93 No.	Rosa canina	60-80cm	1+1 ;Branched ;3 brks ;BR		1Ctr
148 No.	Rosa Gertrude Jekyll	30-40cm	Several shoots ;C	3L	3/m²
52 No.	Rosmarinus officinalis	30-40cm	Branched ;5/7 brks ;C	3L	3/m²
138 No.	Rubus 'Betty Ashburner'	30-40cm	Branched ;5 brks ;C	3L	3/m²
50 No.	Sarcococca hookeriana humilis	30-40cm	Bushy ;5 brks ;C	3L	3/m²
77 No.	Spiraea 'Arguta'	30-40cm	Branched ;5 brks ;C	3L	3/m²
110 No.	Viburnum bodnantense 'Dawn'	30-40cm	Branched ;3 brks ;C	3L	3/m²
70 No.	Viburnum opulus	60-80cm	1+2 ;Branched ;3 brks ;BR		1Ctr
70 No.	Viburnum tinus 'Eve Price'	30-40cm	Branched ;5 brks ;C	3L	3/m²
18 No.	Vinca major	30-40cm	Leader With Laterals ;3/5 brks ;C	3L	5/m²

Climbers

No.	Species Name	Height	Specification	Pot Size	Density
13 No.	Clematis montana grandiflora	80-100cm	Several Shoots ;2/3 brks ;Caned	3L	Counted
2 No.	Wisteria floribunda	100-150cm	Branched ;3/4 brks ;Caned	5-7.5L	Counted

Bulbs

No.	Species Name	Specification	Density
173 No.	Crocus 'Vanguard'	Top size	30/m²
397 No.	Crocus vernus 'Peter Pan'	Top size	30/m²

Rev.	Date	By	Description	Ckd	Aprd

Drawing Status:

FOR PLANNING

david huskisson associates
landscape architecture ■ urban design
expert witness ■ environmental planning
17 Upper Grosvenor Road, Tunbridge Wells, Kent, TN1 2DU
Tel 01892 527828 Fax 01892 510619
Email dha@dha-landscape.co.uk

All dimensions to be checked on site

Client: CALA HOMES

Project: WEST END NURSERY SITE

Drawing: PHASE 1 PLANTING PLAN SHEET 2

Sheet of | Scale 1:250@A1

Date: JUN 2016 | Drawing No.: DHA/728/003 | Rev.

File location: P/728/drawings/dha/002/phase1planting plan sheet 2

ARUN DISTRICT COUNCIL A1/0317/OOC