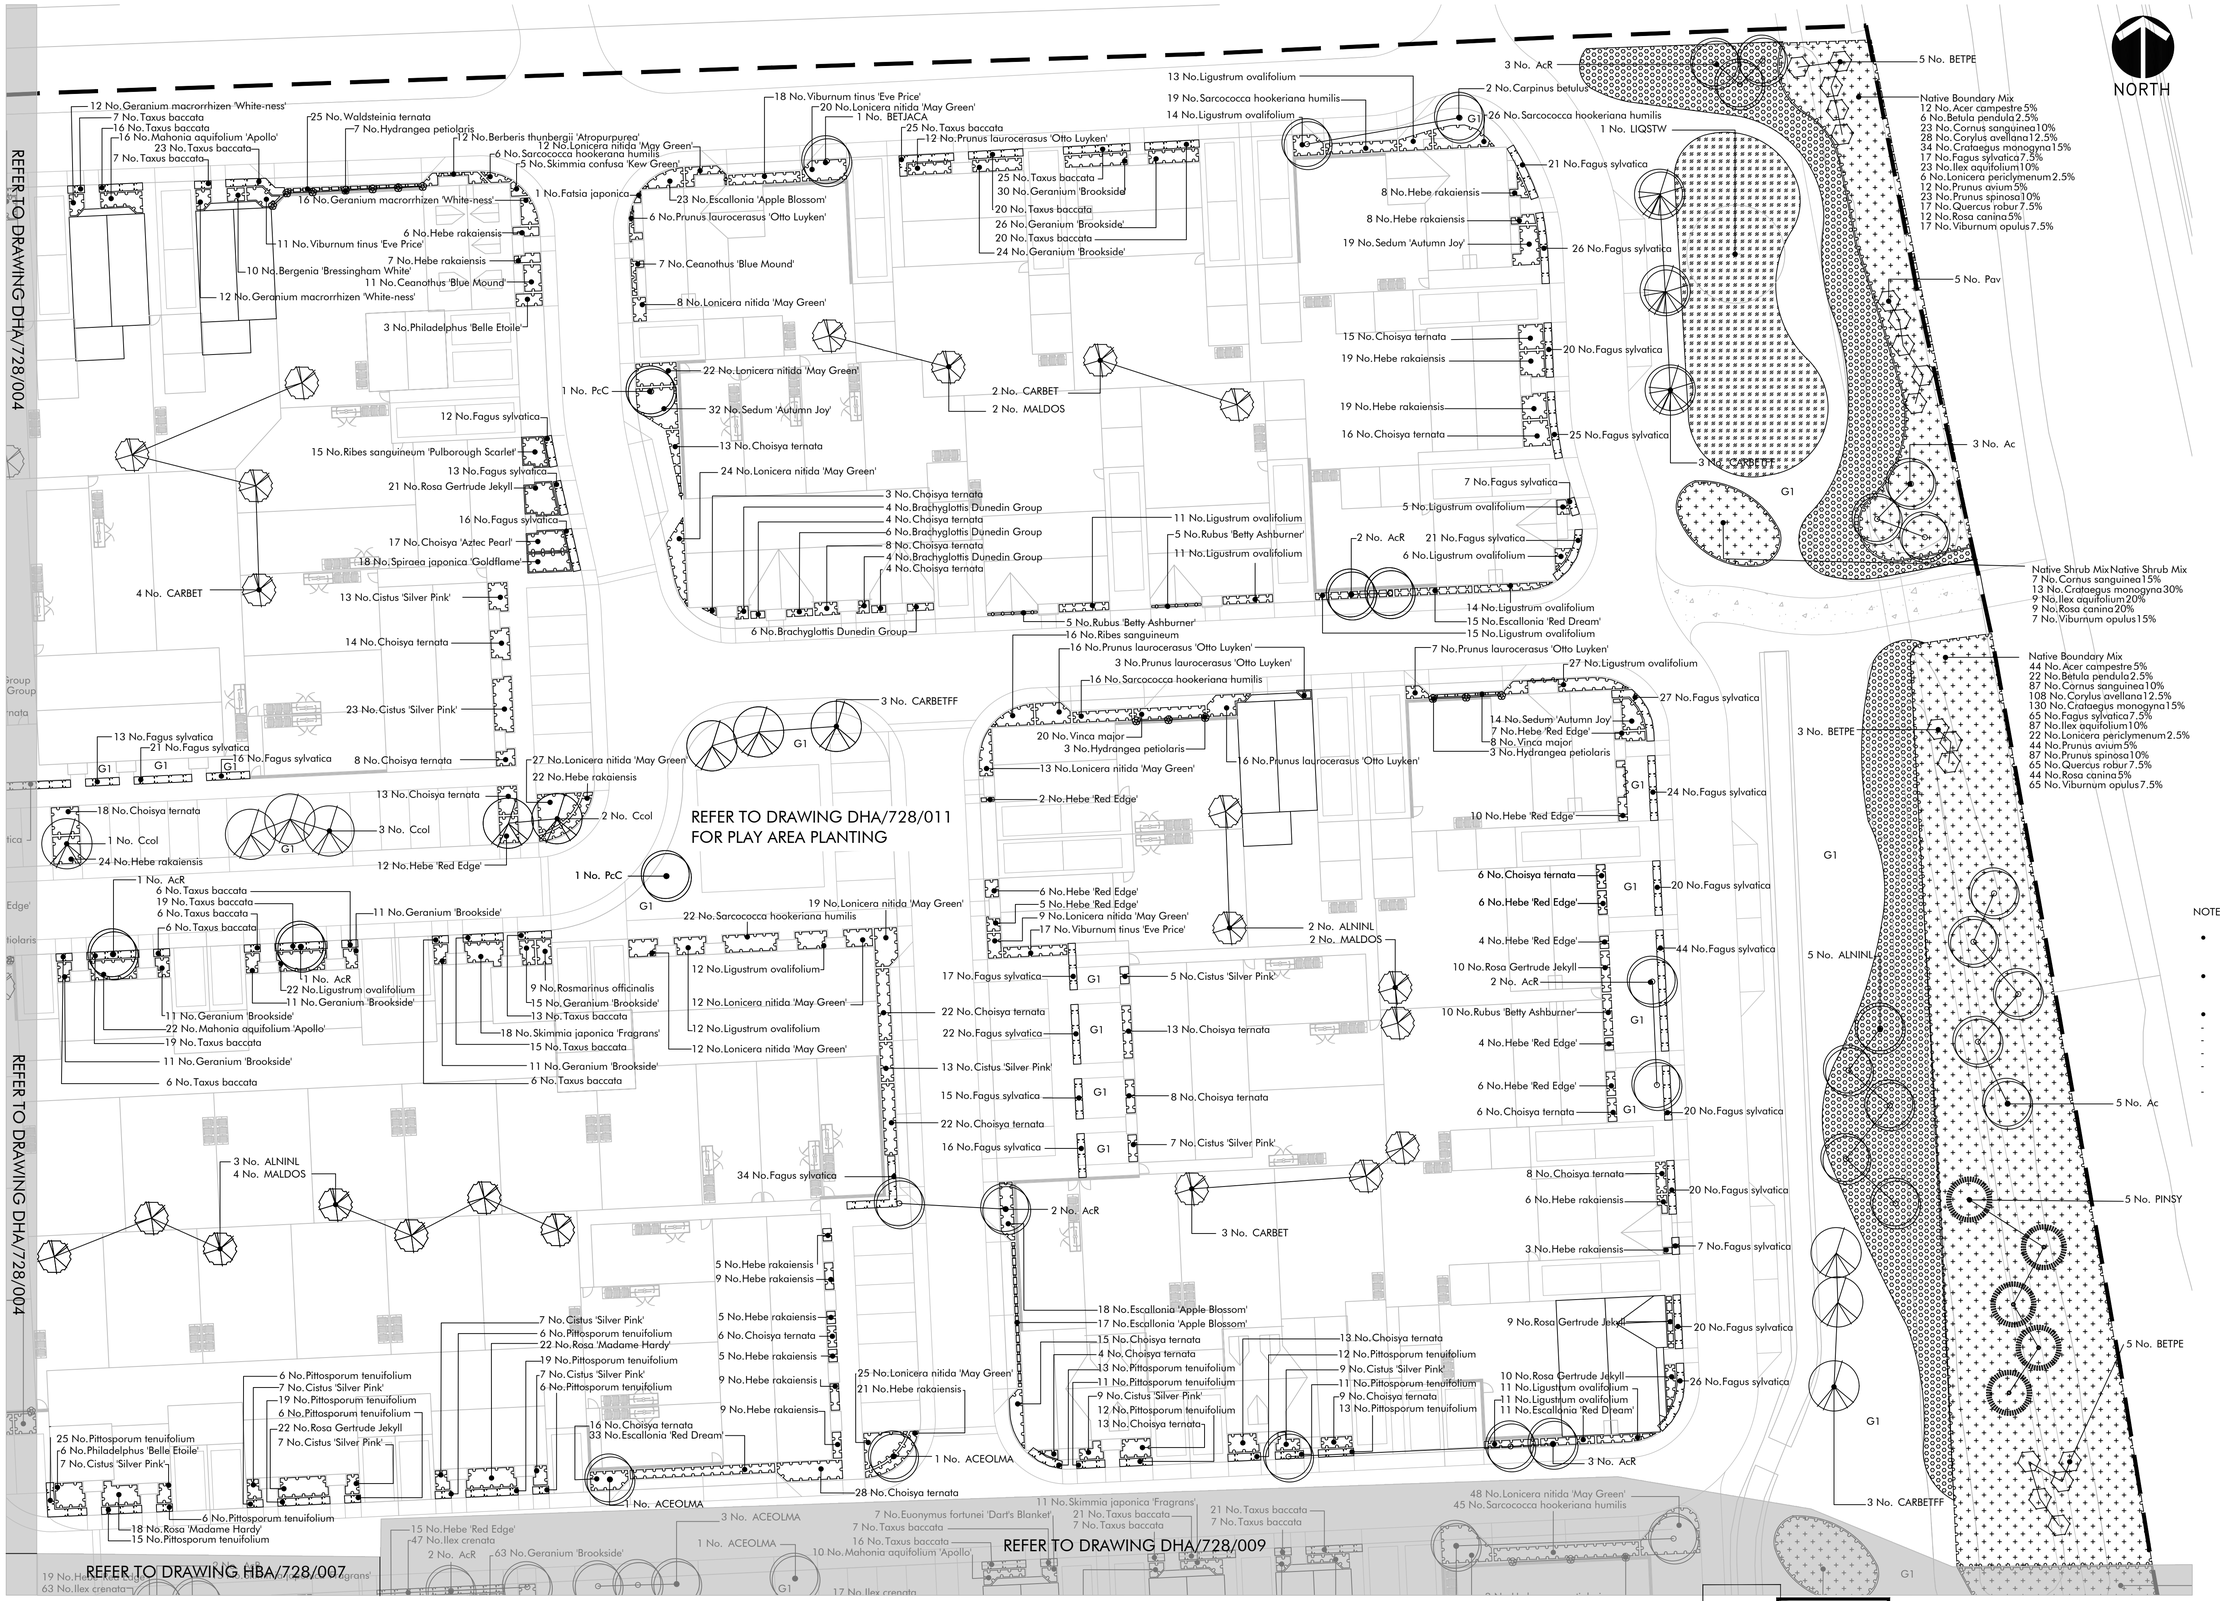

KEY

- Existing Boundary Trees to be Retained
- Semi Mature Trees (25-30cm girth)
- Extra Heavy Standard Trees (18-20cm girth)
- Heavy Standard Trees (14-16cm girth)
- Light Standard Trees (6-8cm girth)
- Feathered Trees
- Conifer Trees
- Ornamental, Ground Cover & Perennial Planting
- Climbing Plants
- Specimen Shrub/Tree
- G1 Mown Amenity Grass Germinal A22 Seed Mix
- Long Grass Germinal A4 Seed Mix
- Wildflower Meadow Seeding Emorsgate EM7 Seed Mix
- Wetland Meadow Seeding Emorsgate EM8 Seed Mix
- Pond Edge Seeding Emorsgate EP1 Seed Mix
- Hedge
- Native Shrub and Boundary Mixes
- Boundary Line

NOTES

- All roadside verges are to be mown amenity grass (Approximately 1.2m wide)
- 1:3 maximum slope for mown grassed areas and wildflower meadow. Steeper slopes to be planted with native shrub mix.
- This drawing is to be read in conjunction with the following:
  - DHA/728/001 Landscape Masterplan.
  - DHA/728/011 Play Areas Planting Plans
  - DHA Soft Landscape Specification
  - OSP Architects Proposed Site Layout Drawing 15035/P102/Q and MJA Consulting 5356:03 Rev K (X-PR-BASE-ARCHI)
  - Hydrock Bund Setting Out C-06279-C013 Rev A for selected bund information.

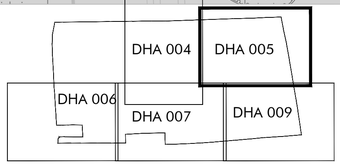

LOCATION PLAN

Rev.	Date	By	Description	Ckd	Aprd
A	11.8.17	LJ	For discharge of conditions	ARH	ARH

Drawing Status:
FOR PLANNING

HUSKISSON BROWN associates

landscape architecture ■ urban design
expert witness ■ environmental planning

Huskisson Brown is the trading name of David Huskisson Associates Limited
17 Upper Grosvenor Road Tunbridge Wells Kent TN1 2DU
tel: 01892 527828 email:office@huskissonbrown.co.uk
www.huskissonbrown.co.uk

All dimensions to be checked on site

Client: CALA South Home Counties Limited

Project: LAND AT ROUNDSTONE LANE

Drawing: Phase Two Planting Plan

Sheet 2 of 5 | Scale: 1:250 @ A1

Date	Drawing No.	Rev.
05.08.16	DHA/728/005	A

File location:
P/728/Drawings/DHA/current/ DHA 004-009

ARUN DISTRICT COUNCIL A/152/17/DOC