






Reproduced from the Ordnance Survey's 1:25000 map published with the permission of the Controller of Her Majesty's Stationery Office, © Crown copyright.
Merebrook Consulting Limited AL 100048771

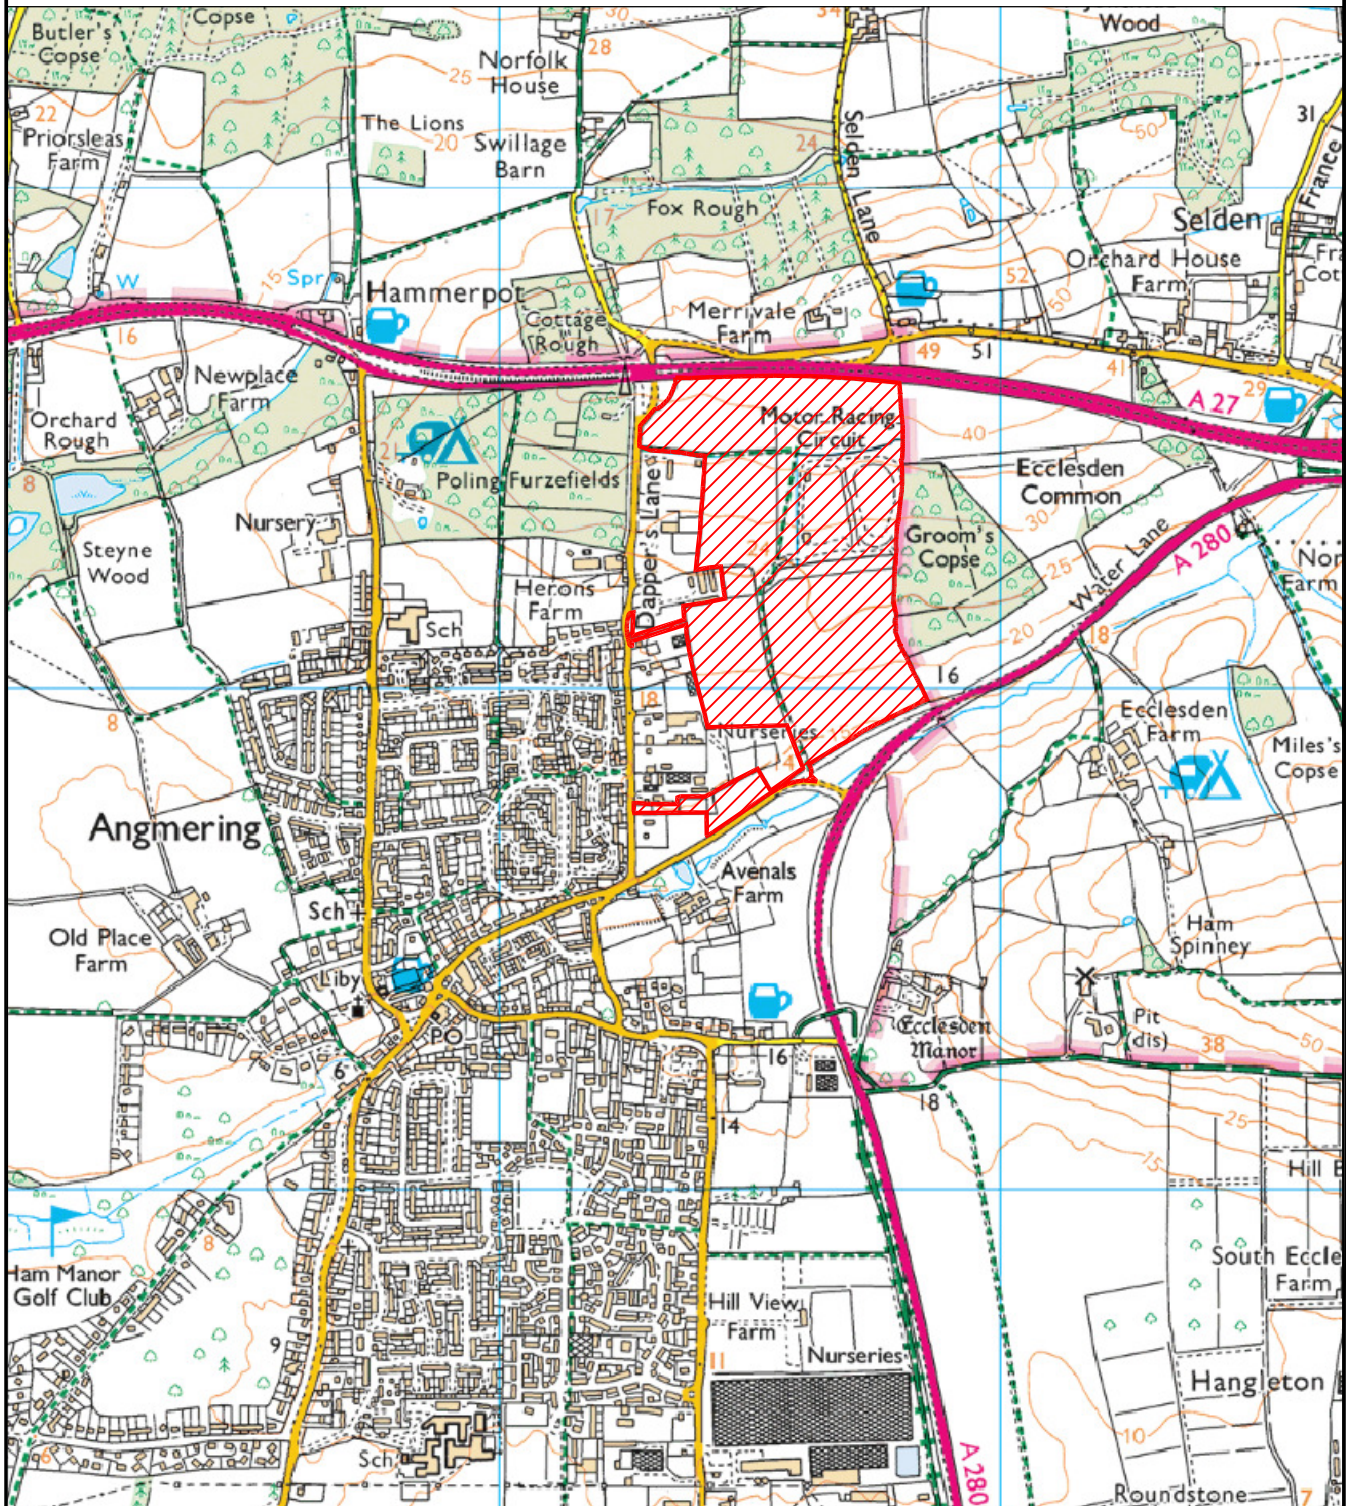

East Mill, Bridgefoot, Belper, Derbyshire, England. DE56 2UA
tel +44(0)1773 829988 email info@merebrook.co.uk

Rydon Homes & Gleeson Strategic Land
Land to North of Water Lane,
Angmering

Amended border	02-10-2017			-
	SC	SJ	SJ	
Based on OS	20-08-2015			-
	GLJ	-	-	
Issue Details				
Job No.	19495	Dwg No.	001-003	Revision
Scale	NTS	Date	October 2017	Frame Dimensions mm (A4) 250x181
Drawn	SNC	Checked	SJ	Approved SJ

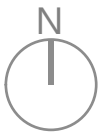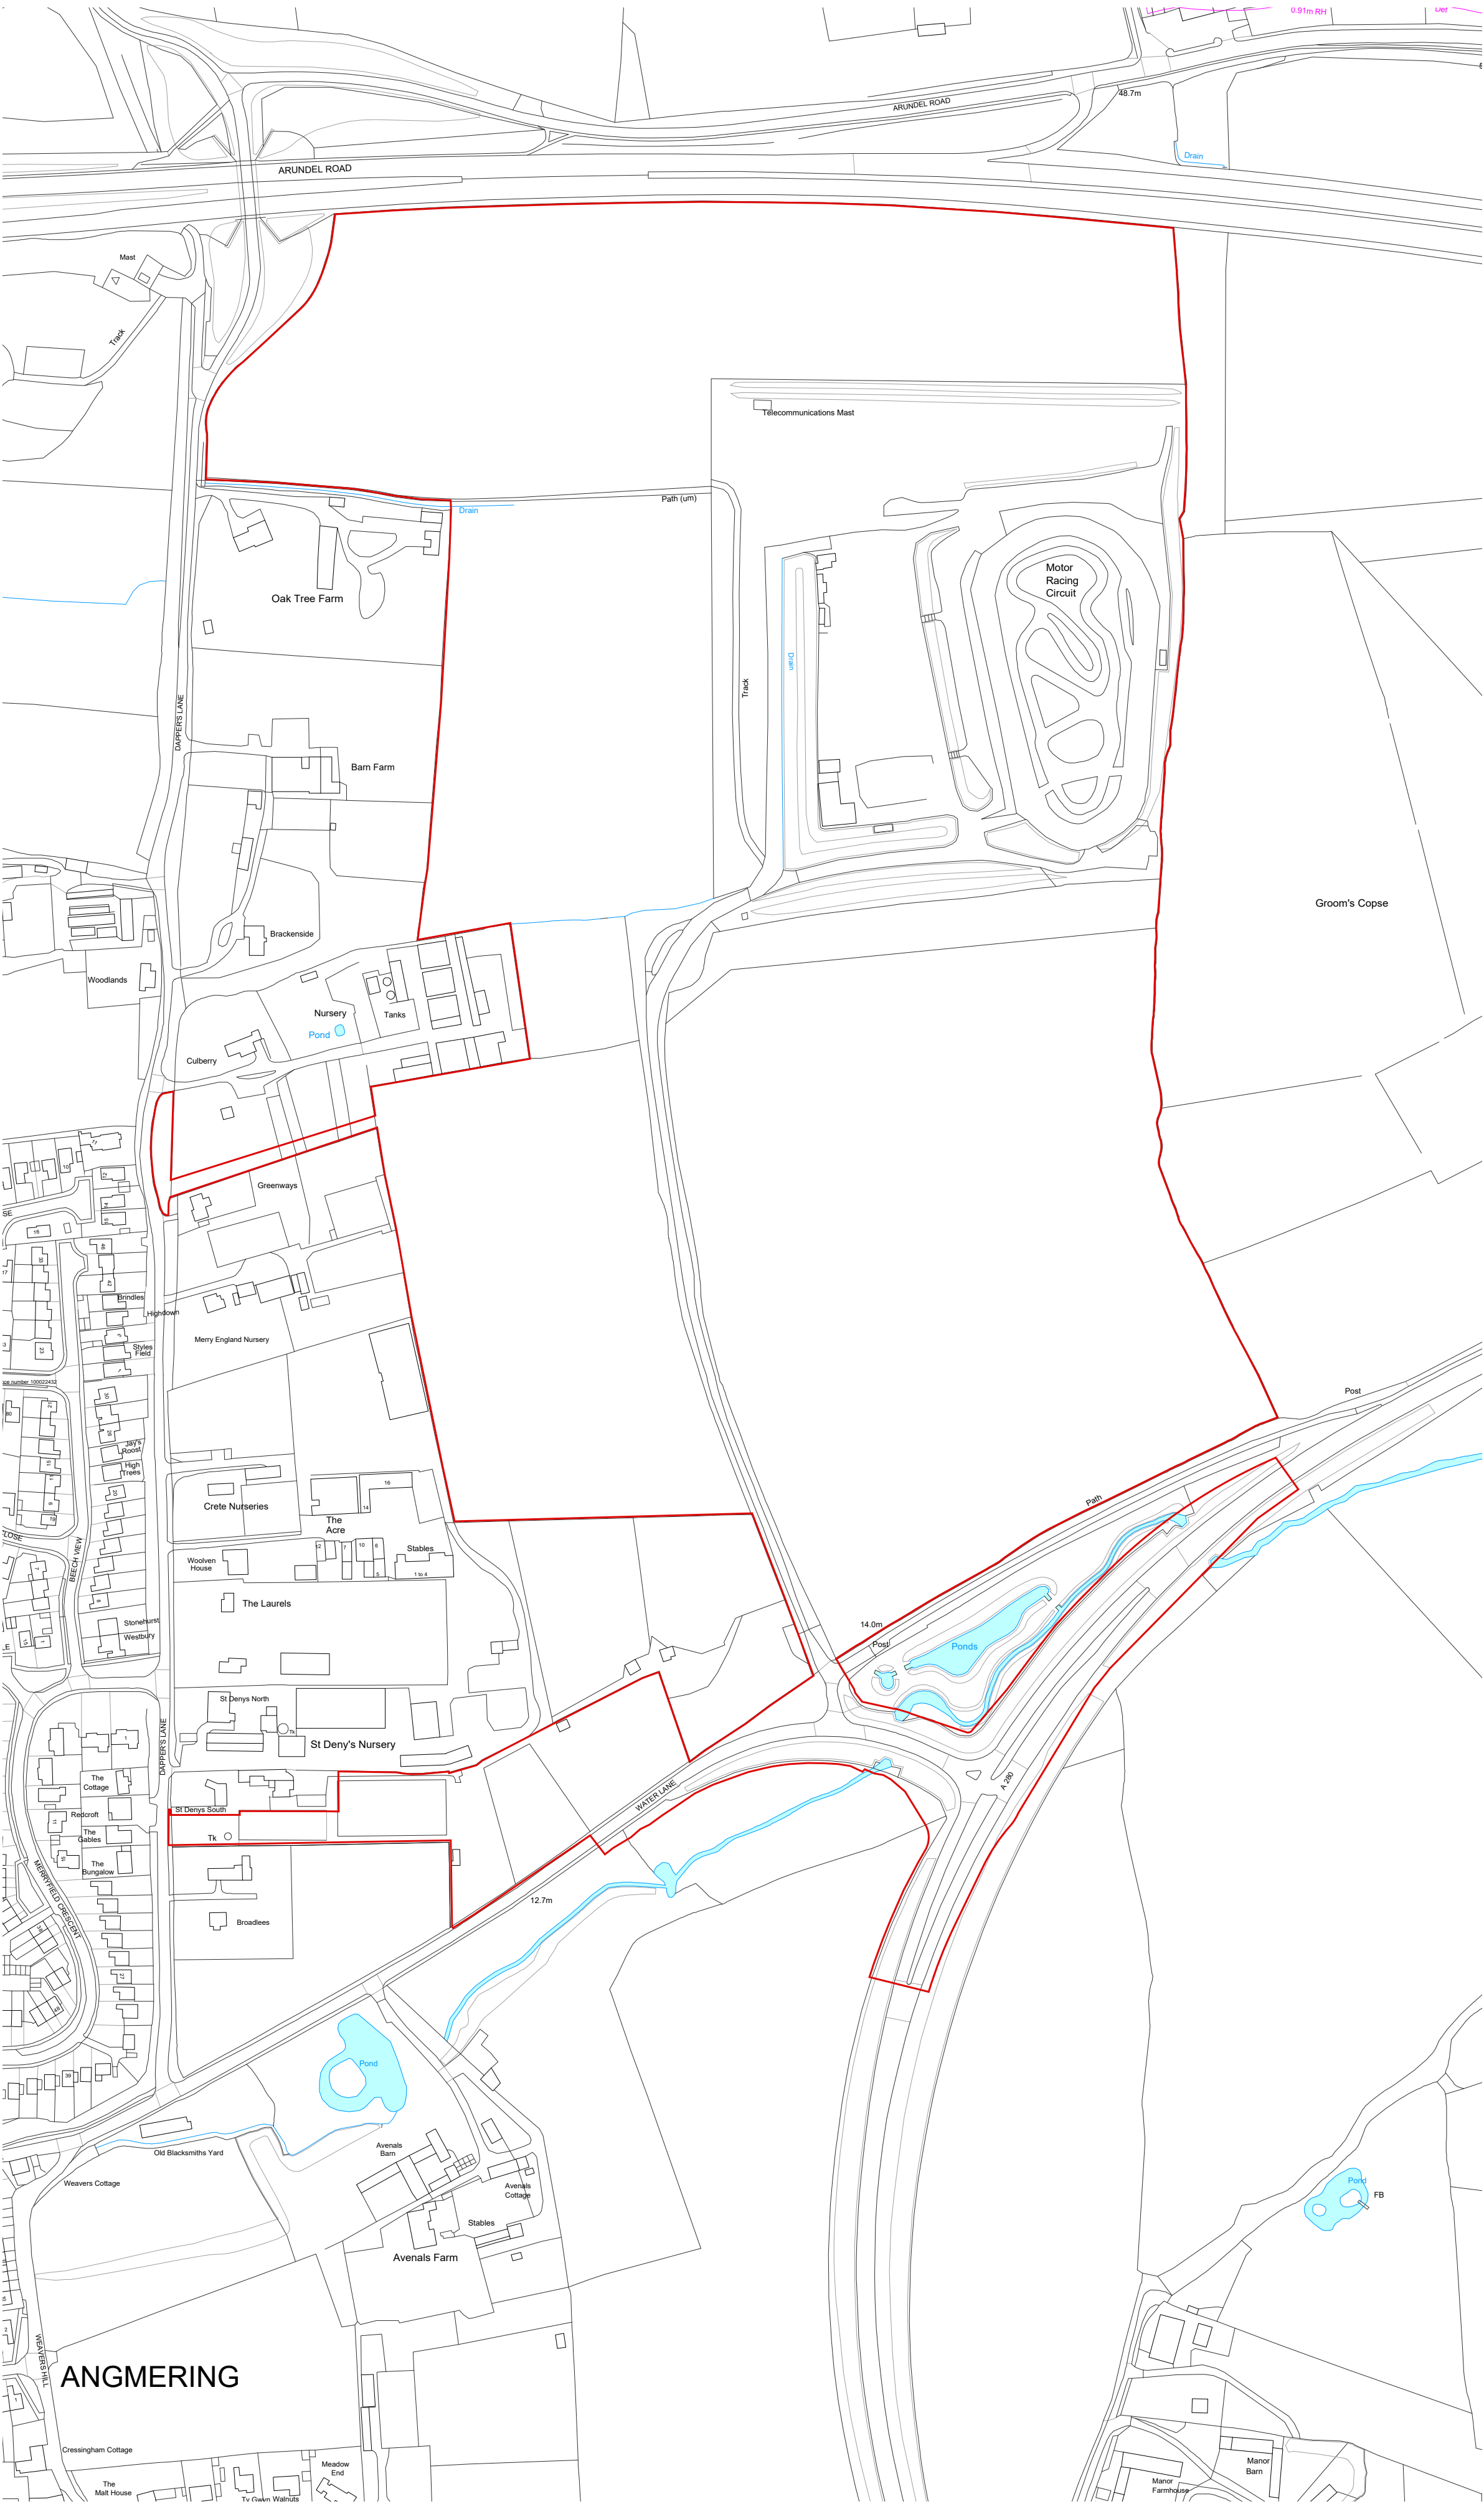

0 100 200 300 400 500 M

Site Location
Area 32.9 Hectares

© The copyright of this drawing remains with Pro Vision and may not be reproduced in any form without prior written consent. Only scale from this drawing for the purposes of determining a planning application. Do not scale from this drawing for construction purposes. Any discrepancies between this and any other consultants' drawings should be reported to the Architect immediately. The contractor must check all dimensions before commencing work on site and all discrepancies reported to the Architect. No deviation from this drawing will be permitted without the prior consent of the Architect.
Ordnance Survey © Crown Copyright 2017. All rights reserved. Licence number 100022432

REV	DATE	AMENDMENTS	DRAWN	CHECKED
A	20.07.16	Additional land added to redline		
B	12.06.17	Redline redraw		
C	23.06.17	Paper size confirmed A2		
D	07.07.17	Redline updated - Transport comments		
E	12.09.17	Issued for application		
F	08.01.18	Function with A280 included		

CLIENT:
**Rydon Group +
Gleeson Strategic Land**

PROJECT:
**Land North of Water Lane
Angmering**

DRAWING:
Site Location

DATE:
May 2016

SCALE: **1:2500 @ A2**

DWG NO: **1911-P-100**

REV: **F**



www.pro-vision.co.uk

