


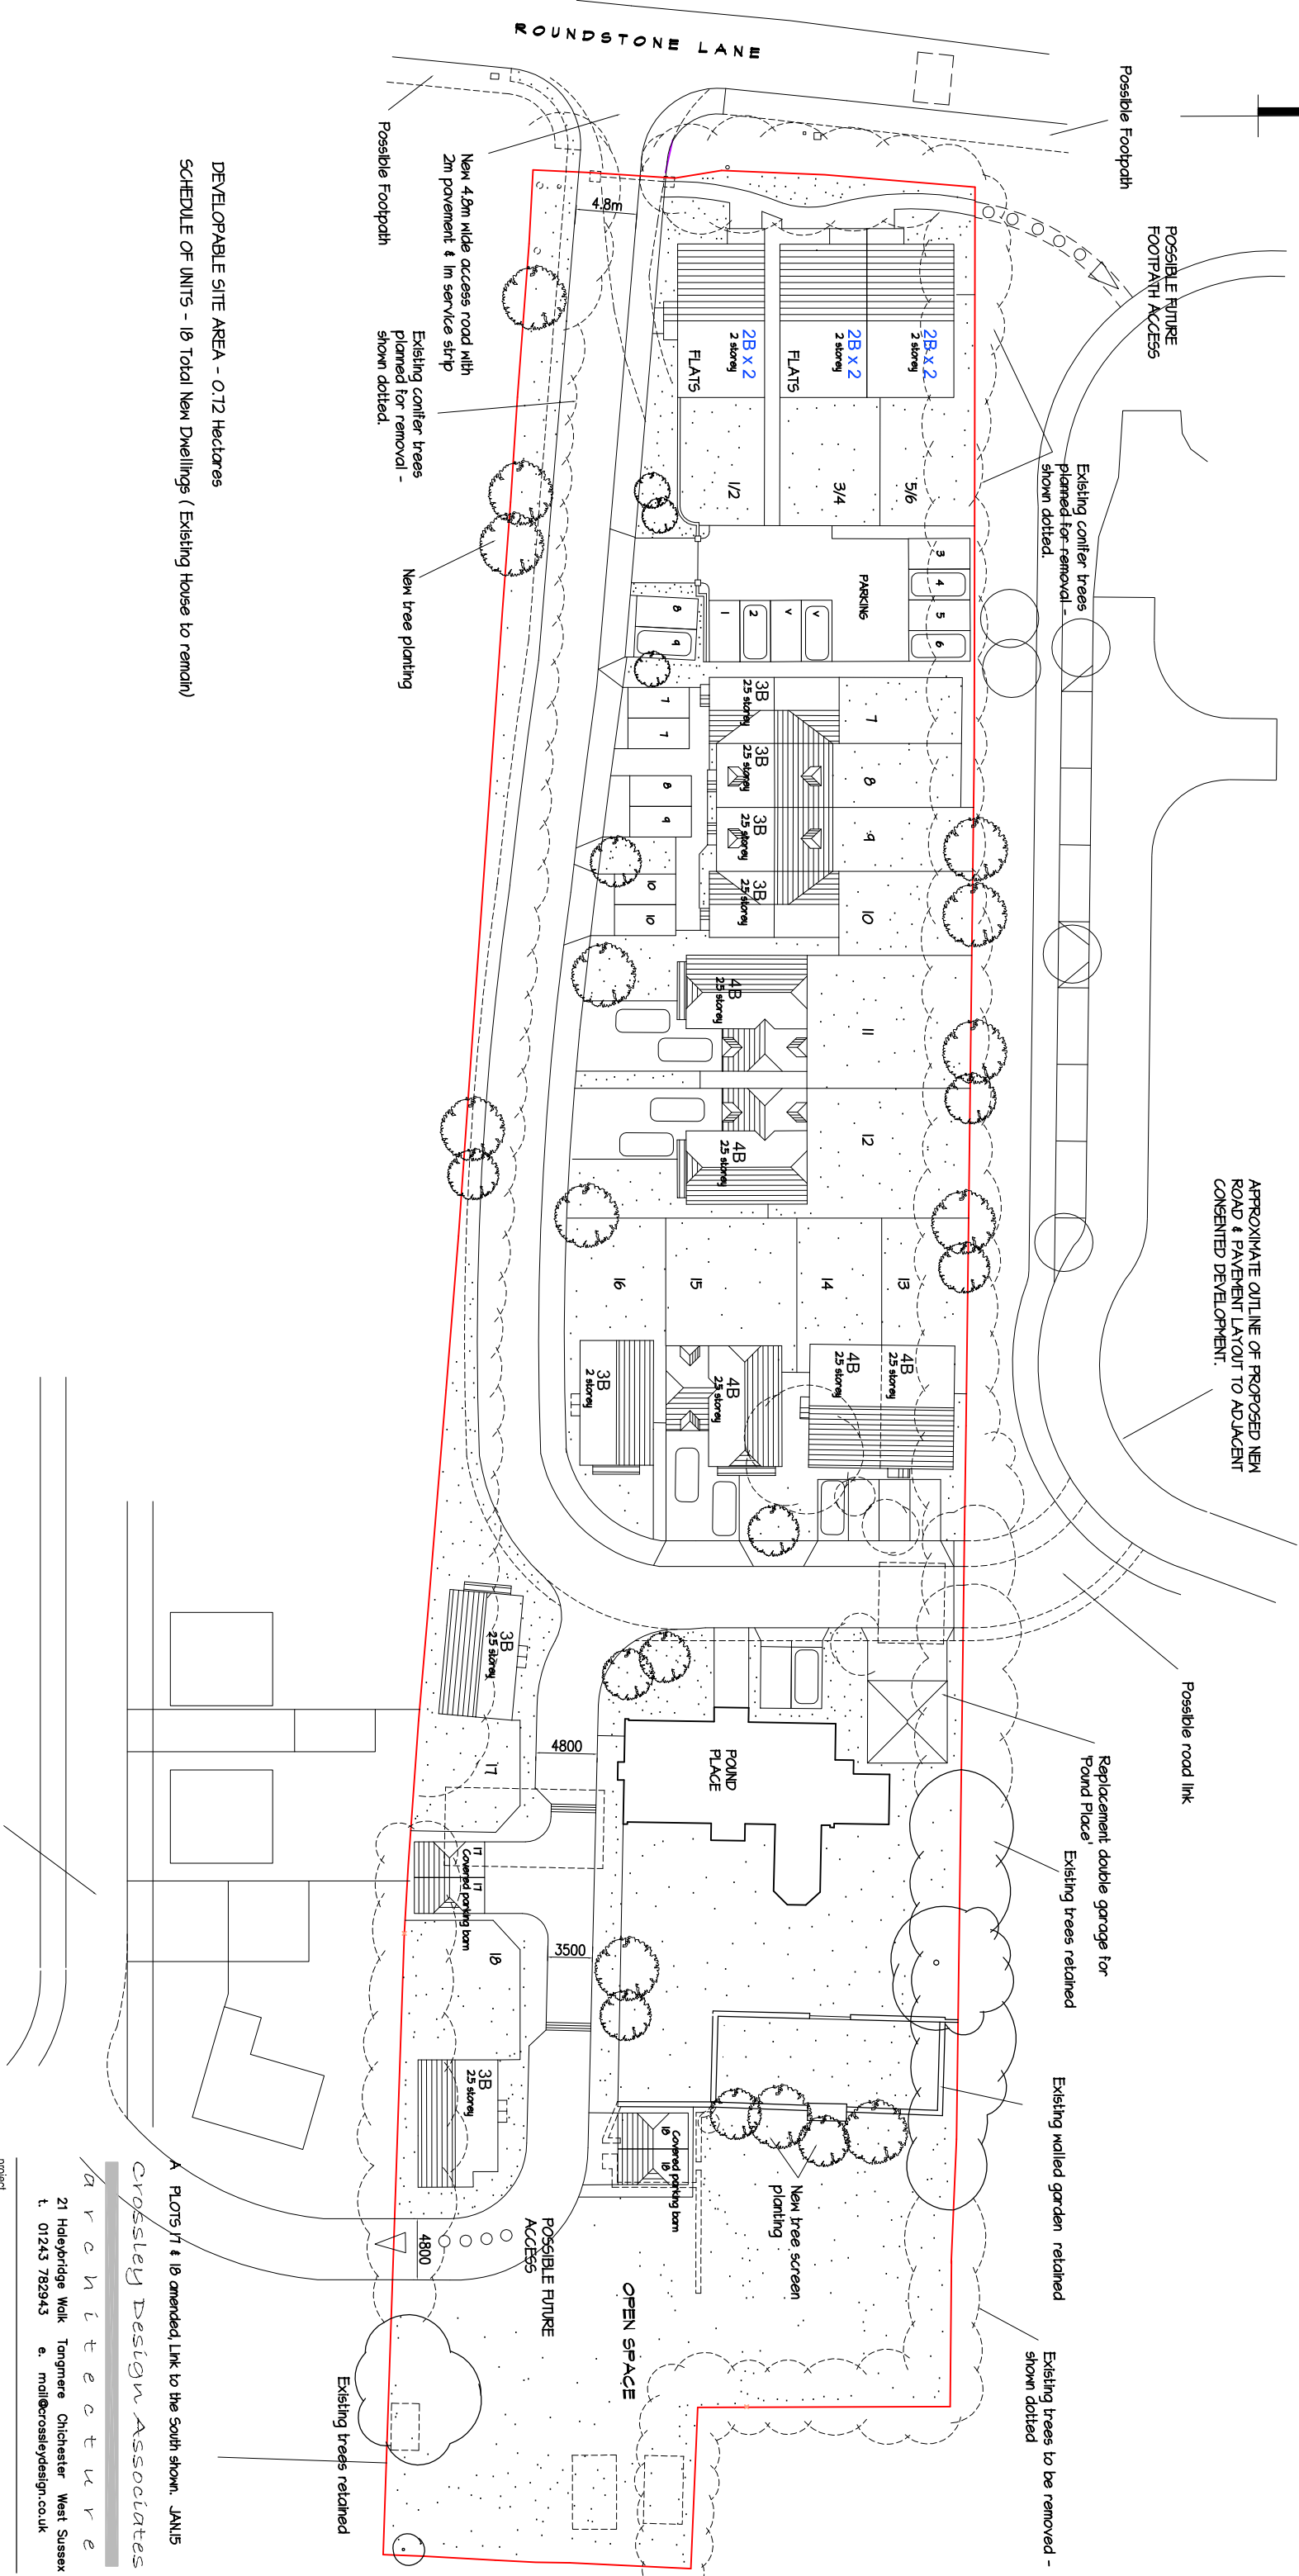

SCHEDULE OF UNITS - 18 Total New Dwellings (Existing House to remain)

APPROXIMATE OUTLINE OF PROPOSED HOUSING, NEW ROAD & PAVEMENT LAYOUT TO ADJACENT CONSENTED DEVELOPMENT

~~A~~ PLOTS 17 & 18 amended, Link to the South shown. JAN.15

Crossley Design Associates

reach it e c t u r e  
21 Haleybridge Walk Tongmere Chichester West Sussex  
t. 01243 782943 e. mail@crossleydesign.co.uk

project  
RESIDENTIAL DEVELOPMENT  
LAND AT POUND PLACE,  
ROUNDSTONE LANE,  
ANGMERING,  
BN16 4AL

drawing  
SITE PLAN

| scale | date    | job no. | drwg no. | rev. |
|-------|---------|---------|----------|------|
| 1:500 | JAN. 15 | 1405    | 2.04     | A    |