



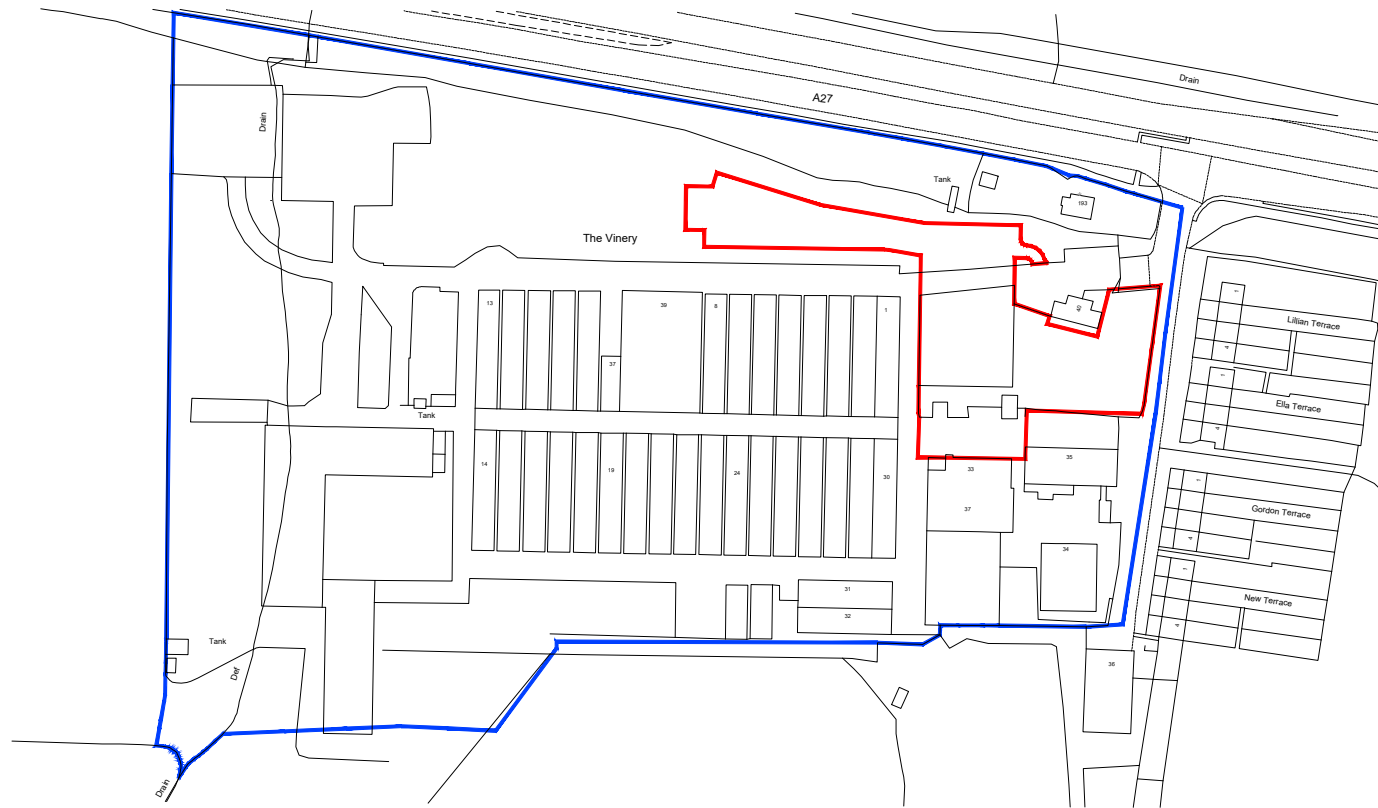

Mapping contents (c) Crown copyright and database rights 2014 Ordnance Survey 100035207

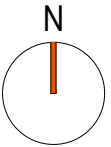

notes

© Copyright Reserved

1. This drawing is the copyright of **vision architects limited**
2. DO NOT copy, alter or reproduced in any way or pass to a third party without written authority
3. READ in conjunction with other Consultants documentation & drawings regarding this project
4. READ in conjunction with other Consultants documentation & drawings regarding this project
5. DISCREPANCIES should be reported in writing to the project architect or engineer immediately

B	A27 road annotated	2017.08.30	AJC
A	Planning Issue	2017.07.19	AJC
P2	Red line to parking area added	2017.07.19	AJC
P1	Preliminary Issue	2017.07.17	AJC
rev	description	date	by ch.

2017.08.30	AJC
2017.07.19	AJC
2017.07.19	AJC
2017.07.17	AJC
date	by ch.

scale: 1:2500 @ A4

client: Vinery Management Limited

date: July 2017

project: The Vinery, Arundel Road, Arundel, West Sussex. BN18 9PY.
drawing: Site Location Plan

drawn: AJC

status: PLANNING

checked: AJC

wessex house upper market street eastleigh hampshire SO50 9FD
t: 01794 830660 e: enquiries@vision-architects.org.uk

vision
architects

drawing No: **17029-A-PL01**

revision: **B**