


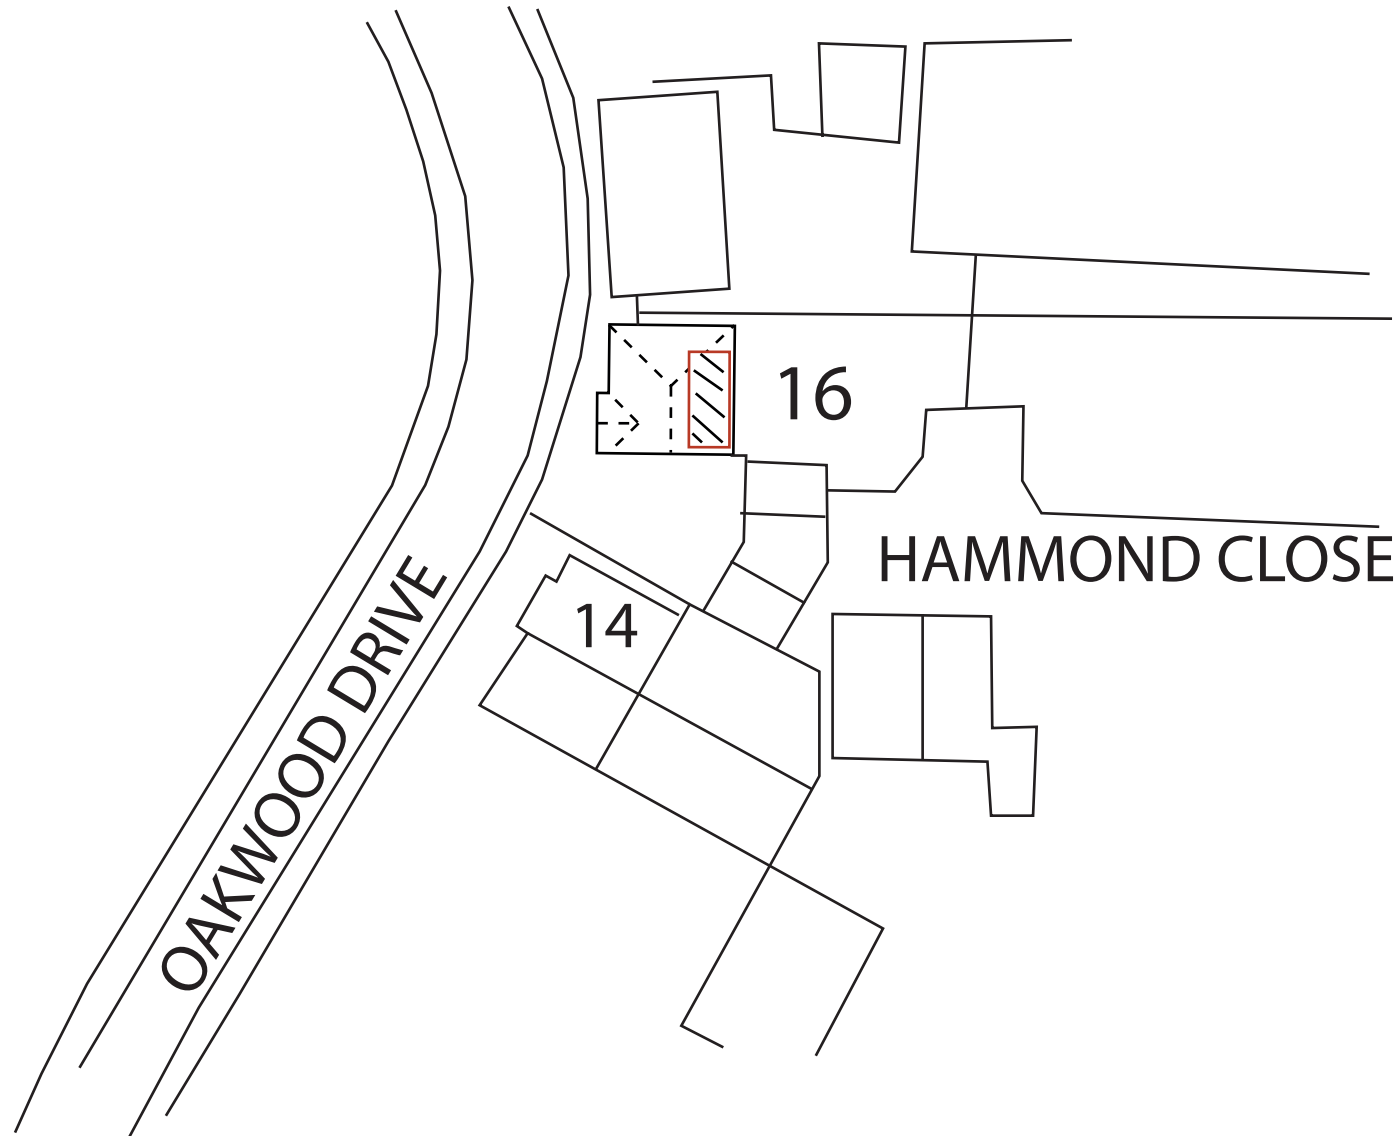

© copyright

ED63

ELEMENTAL DESIGN


ARUN DISTRICT COUNCIL ARCHITECTS

elementaldesign63@gmail.com
07799 402 870
07754 093 904

16 OAKWOOD DRIVE
ANGMERING

Drawing Title:
PROPOSED SITE BLOCK PLAN

1:500 Scale Bar

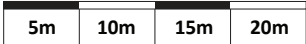

BLOCK PLAN SCALE 1:500 A4

Drawing No.-.16OD.BP

Rev:

Drawn by - A.Ramus

Date: 14-07-2021