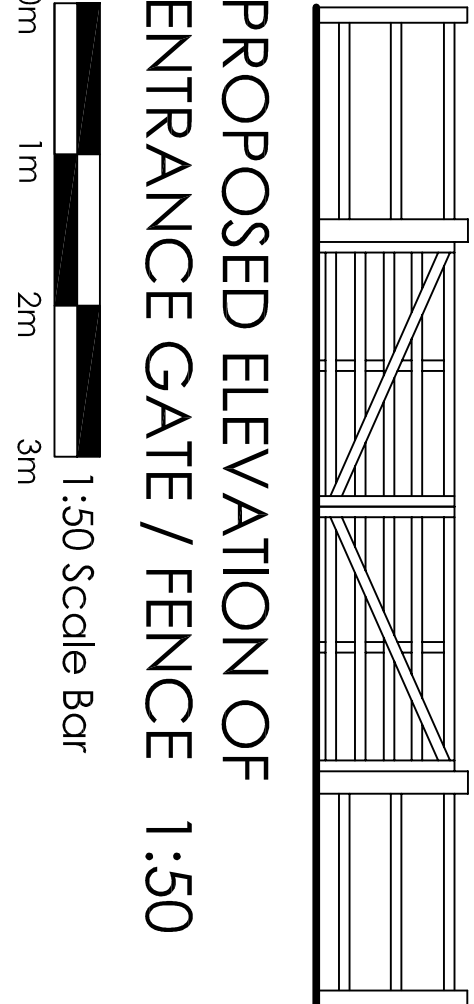
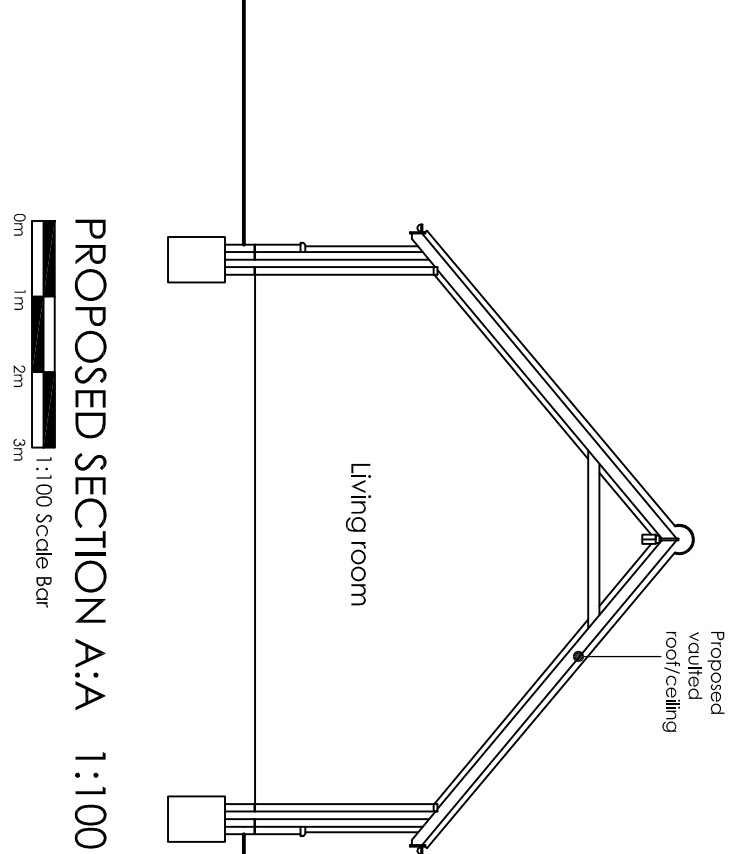
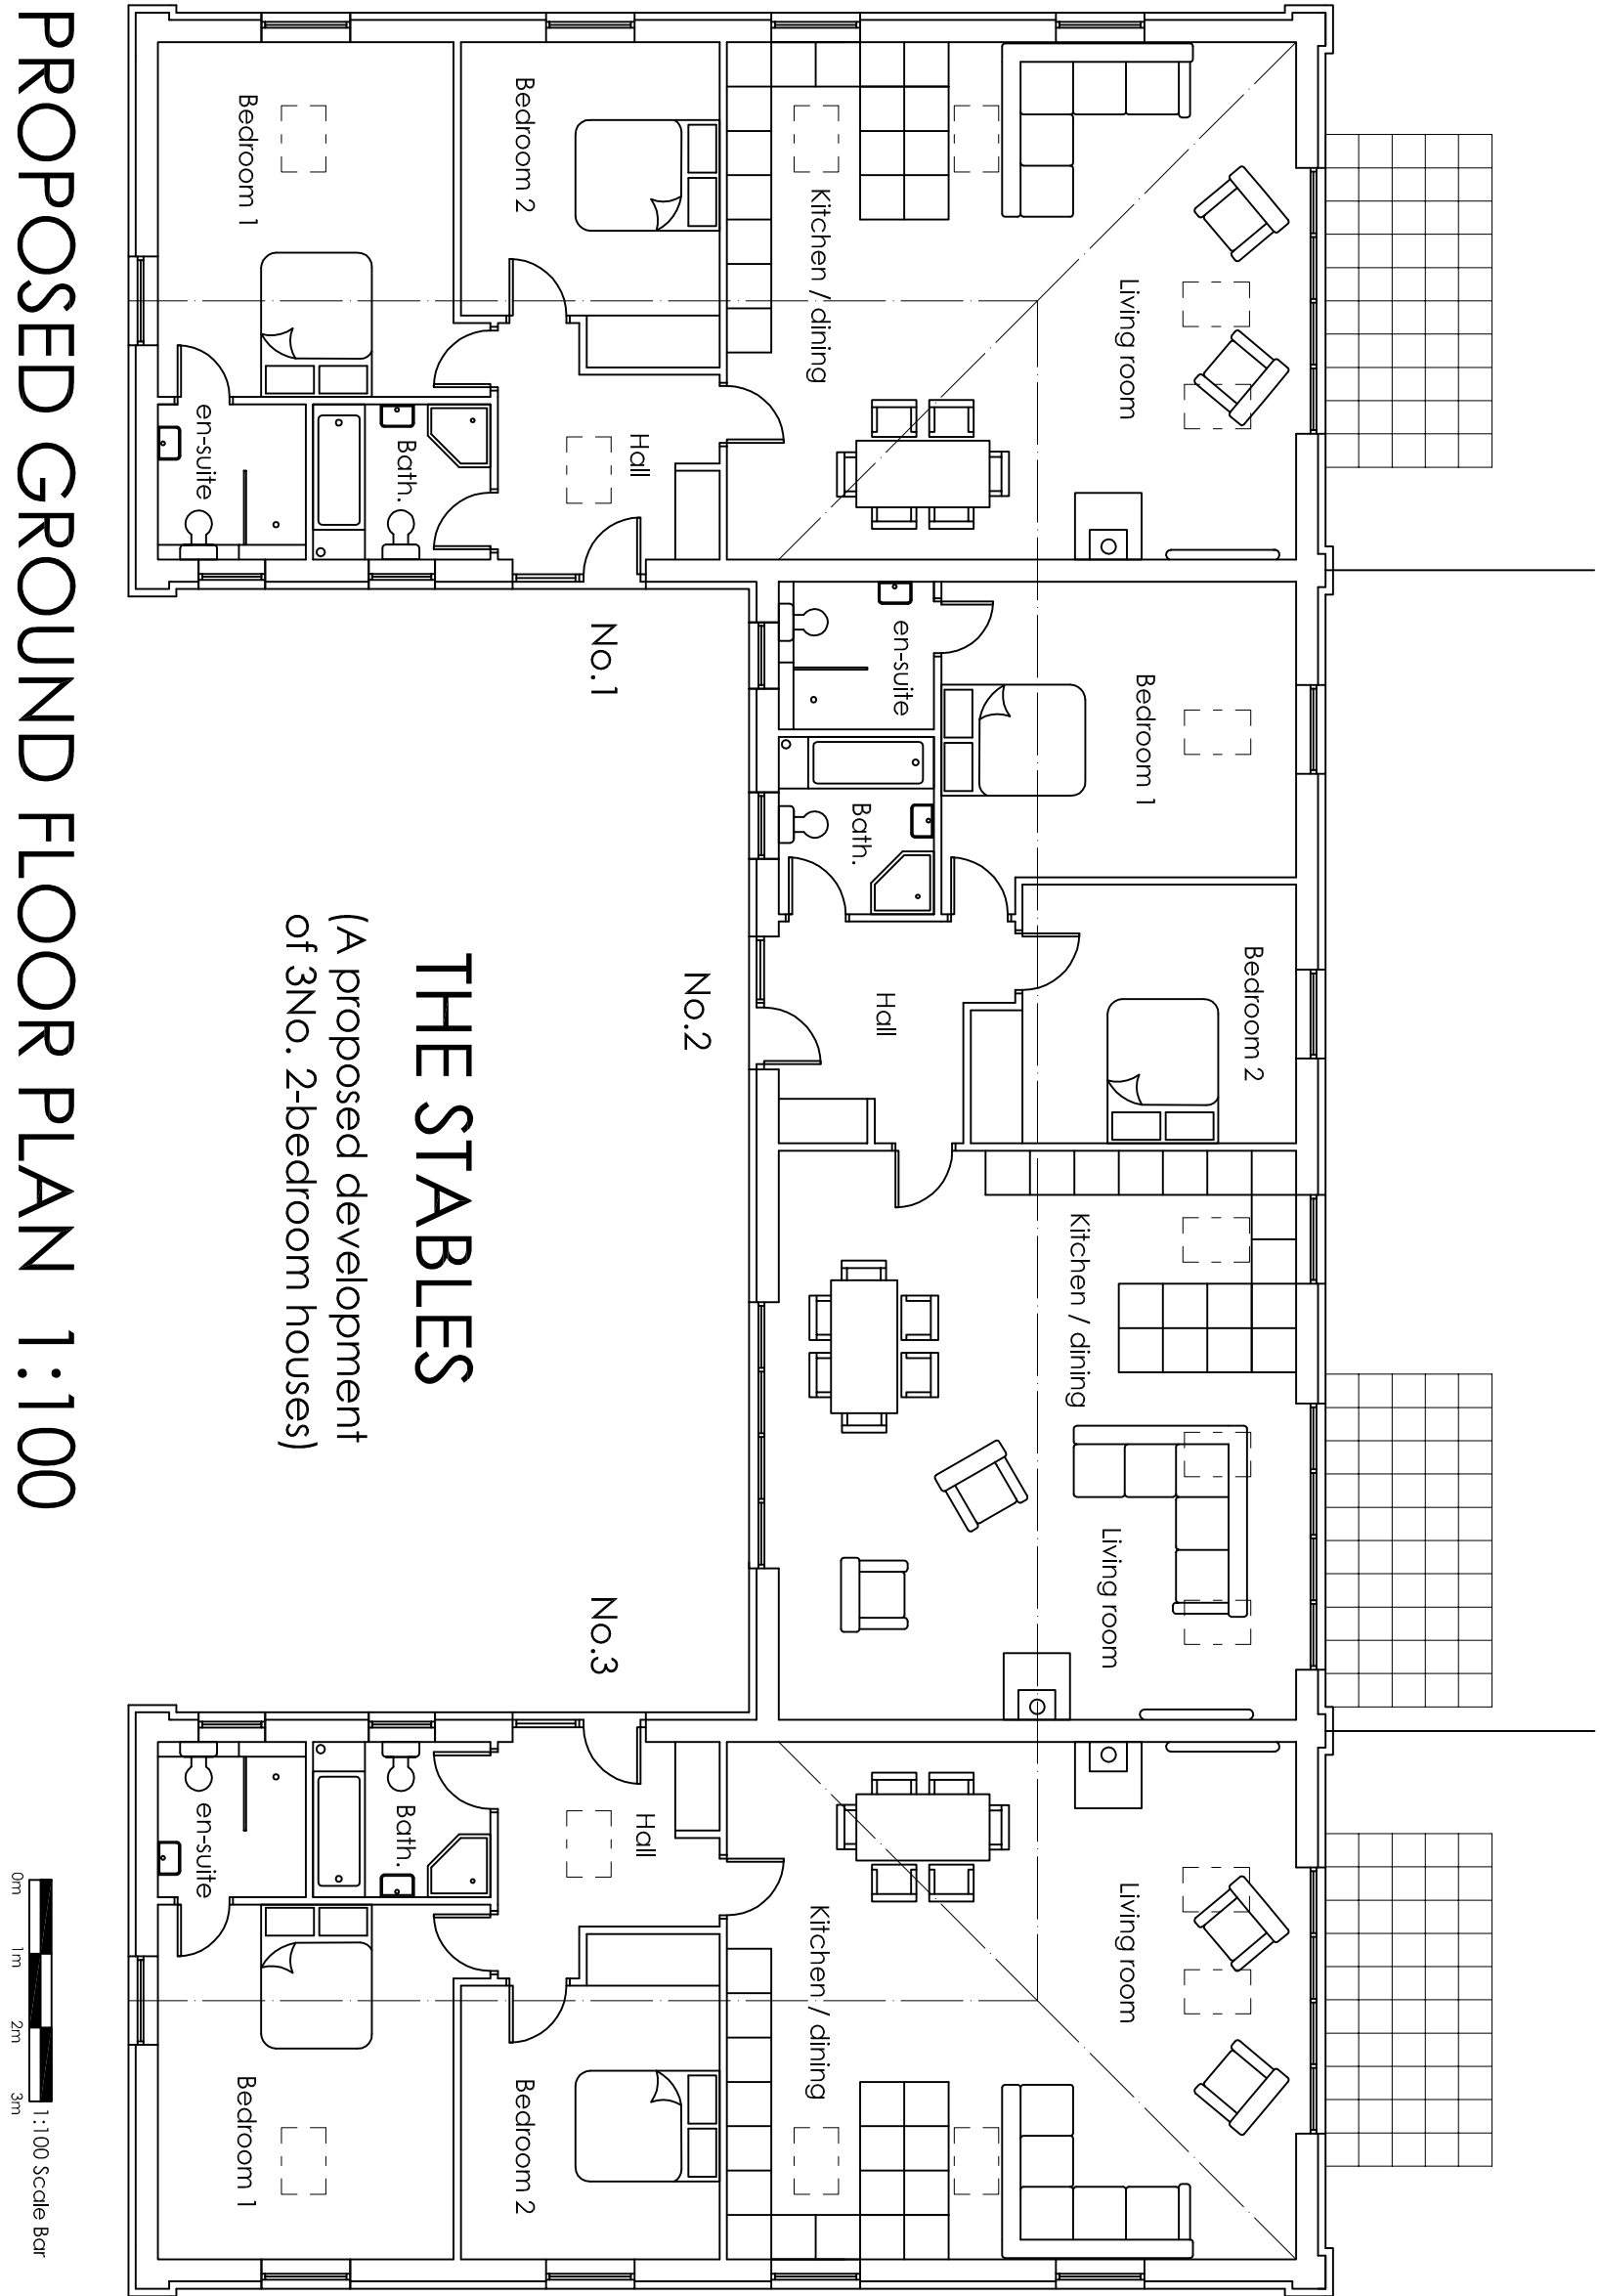
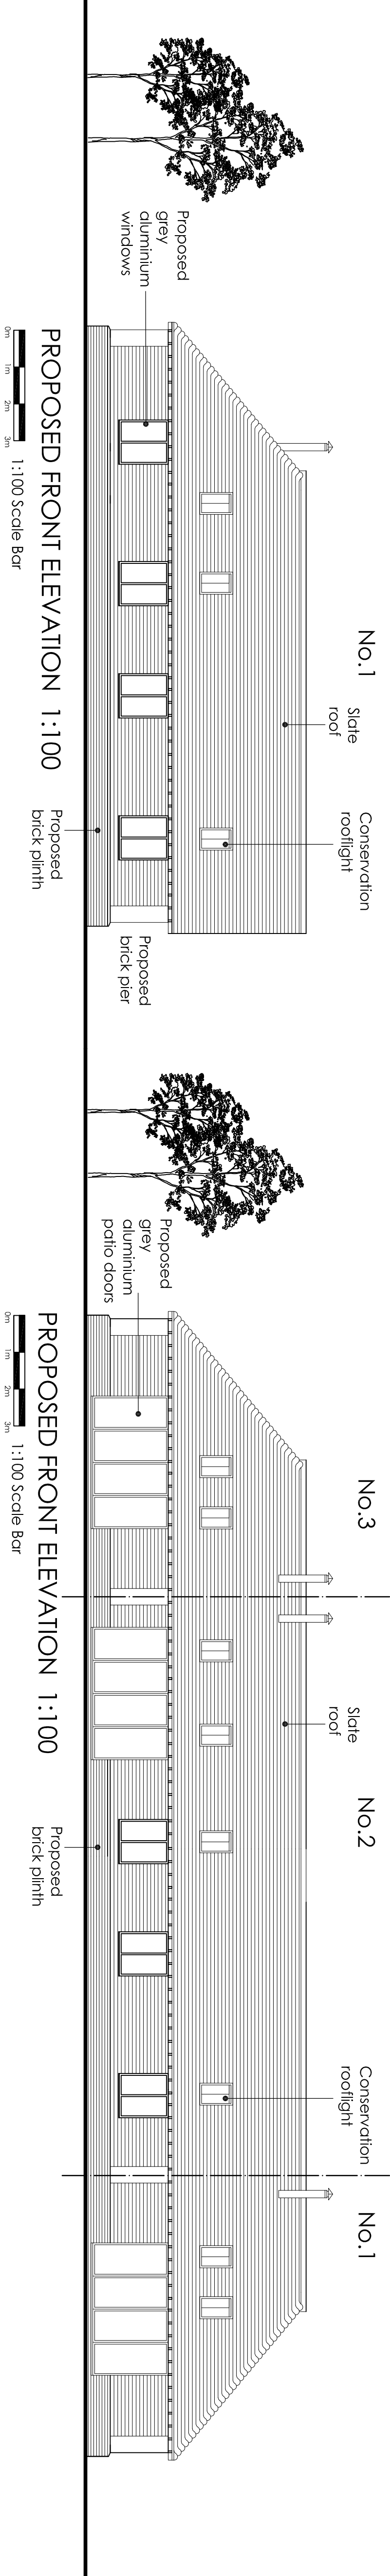
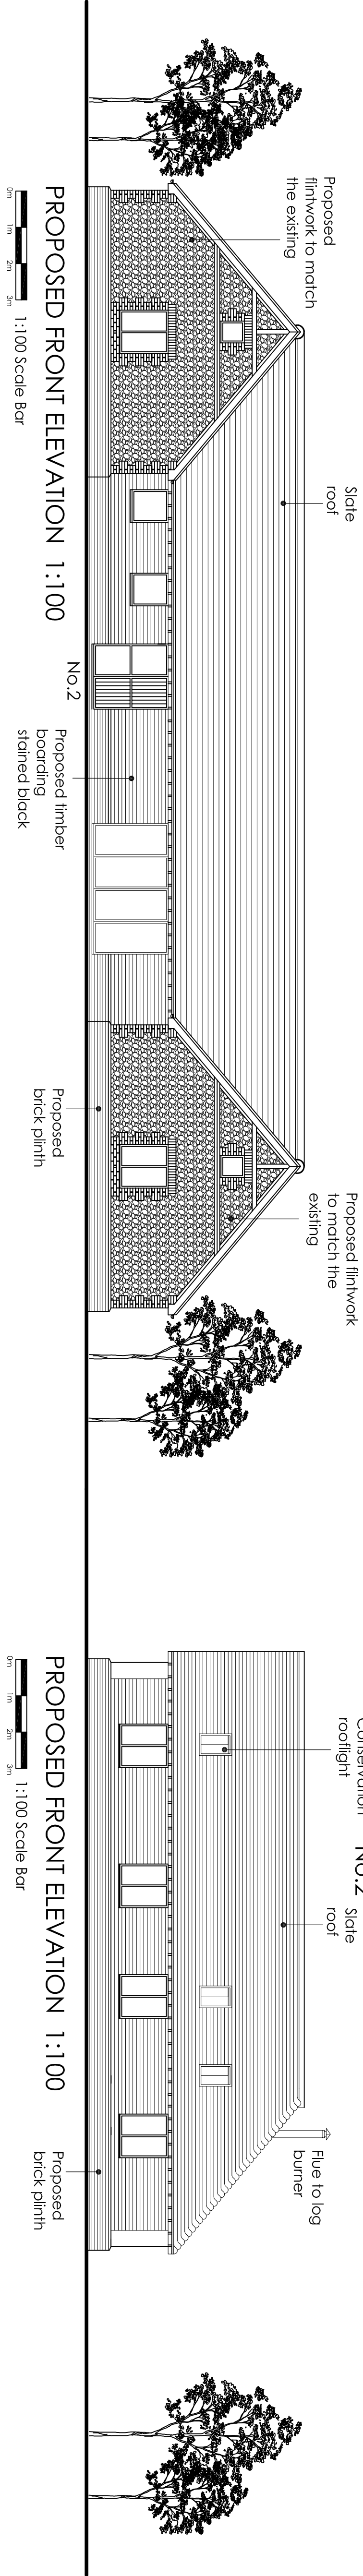
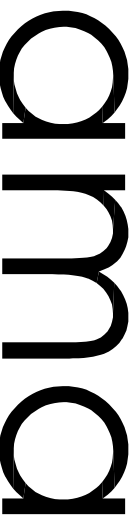


 architectural & quantity surveying services		Unit 1 Gosling Croft Business Park Long Fulking Chapman, Worthing West Sussex BN11 3UT 01903 871131 cot@otterburymoore.co.uk	
Address of works: Avenels Barn, Water Lane, Angmering			
Drawing title: PROPOSED 3No. DWELLINGS			
Date: July 2017	Scales: As shown	Paper size: A1	Dwg No: AR-122-02