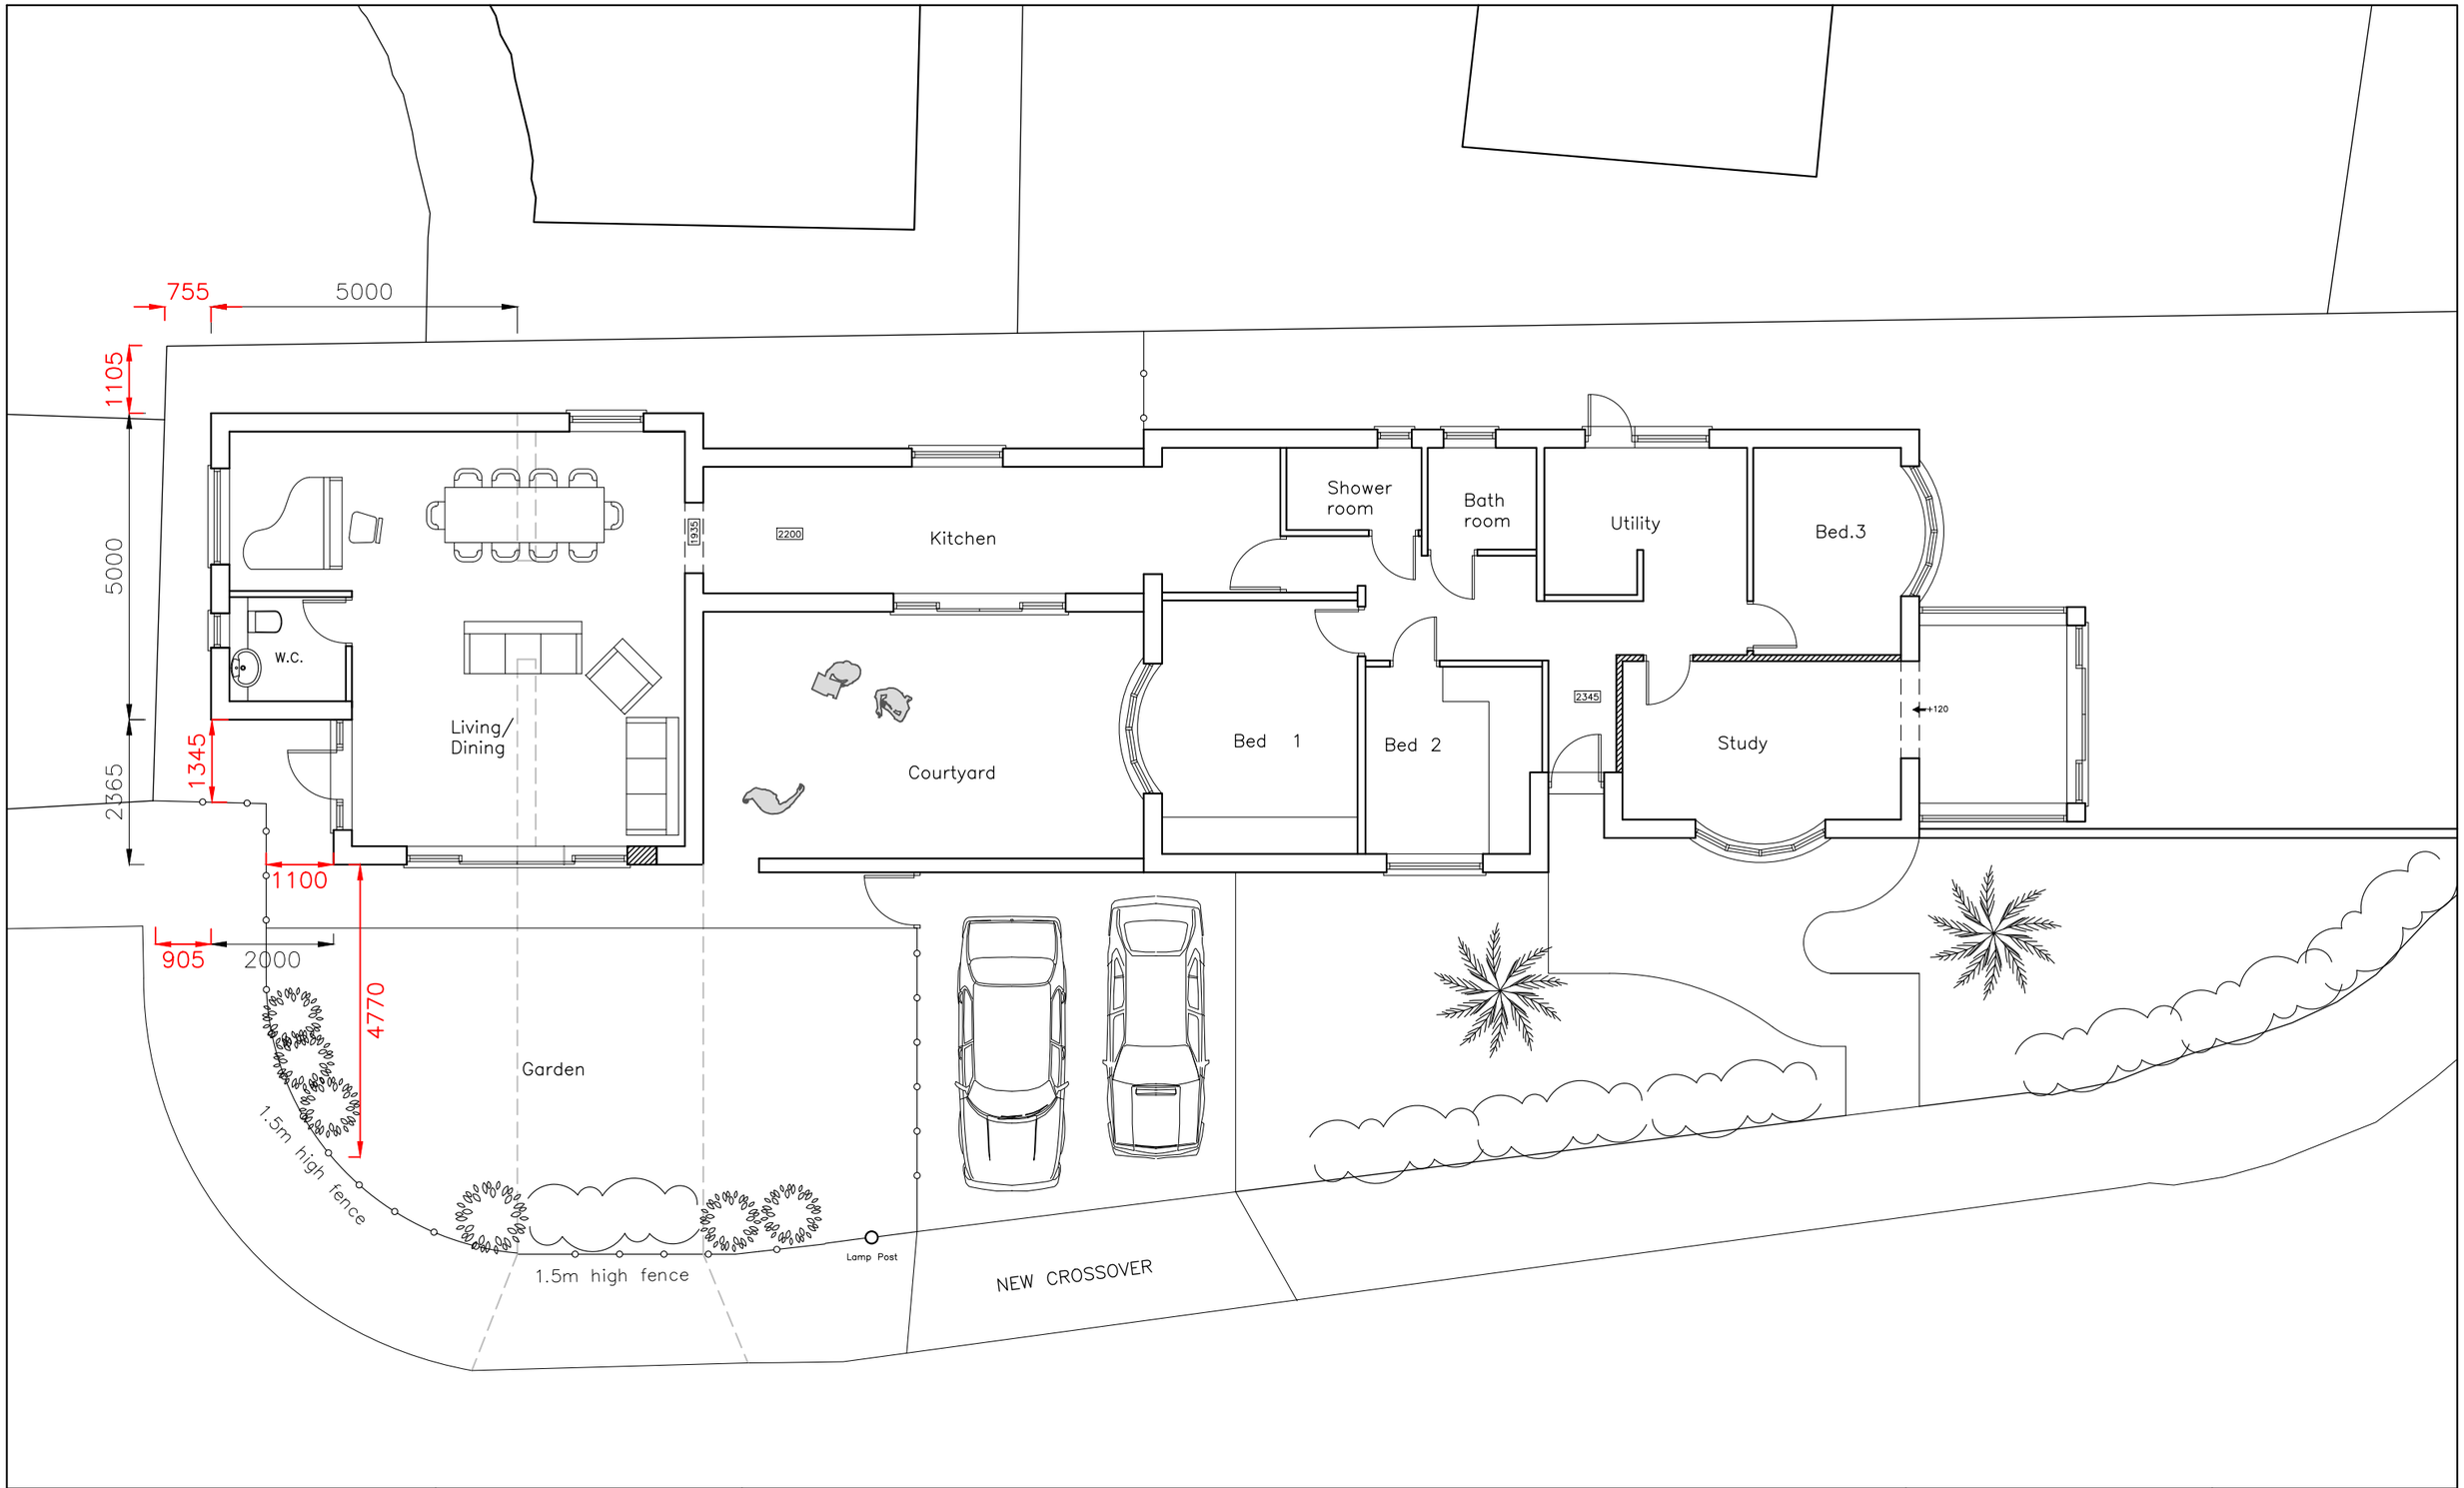

CAAD
Critchley Architecture And Design Ltd.
Contact: 02392 474 919 | info@caad.online
The Old Brewery,15E South Street, Havant, PO9 1BU

N

PROPOSAL PLAN

Revisions
a) Client revisions/18.09.20/JHL
b) Client revisions/23.09.20/JHL
c) Distance to boundary added/05.10.20/JHL
d)

16 Woodlands Close,
Angmering,
Littlehampton,
BN16 4NA

Scale A1=1:50, A3=1:100
Drawn CAL/JHL
Date 11/09/2020

20064–411 C

10m 20m 30m 40m

ARUN DISTRICT COUNCIL A/156/20/HH