


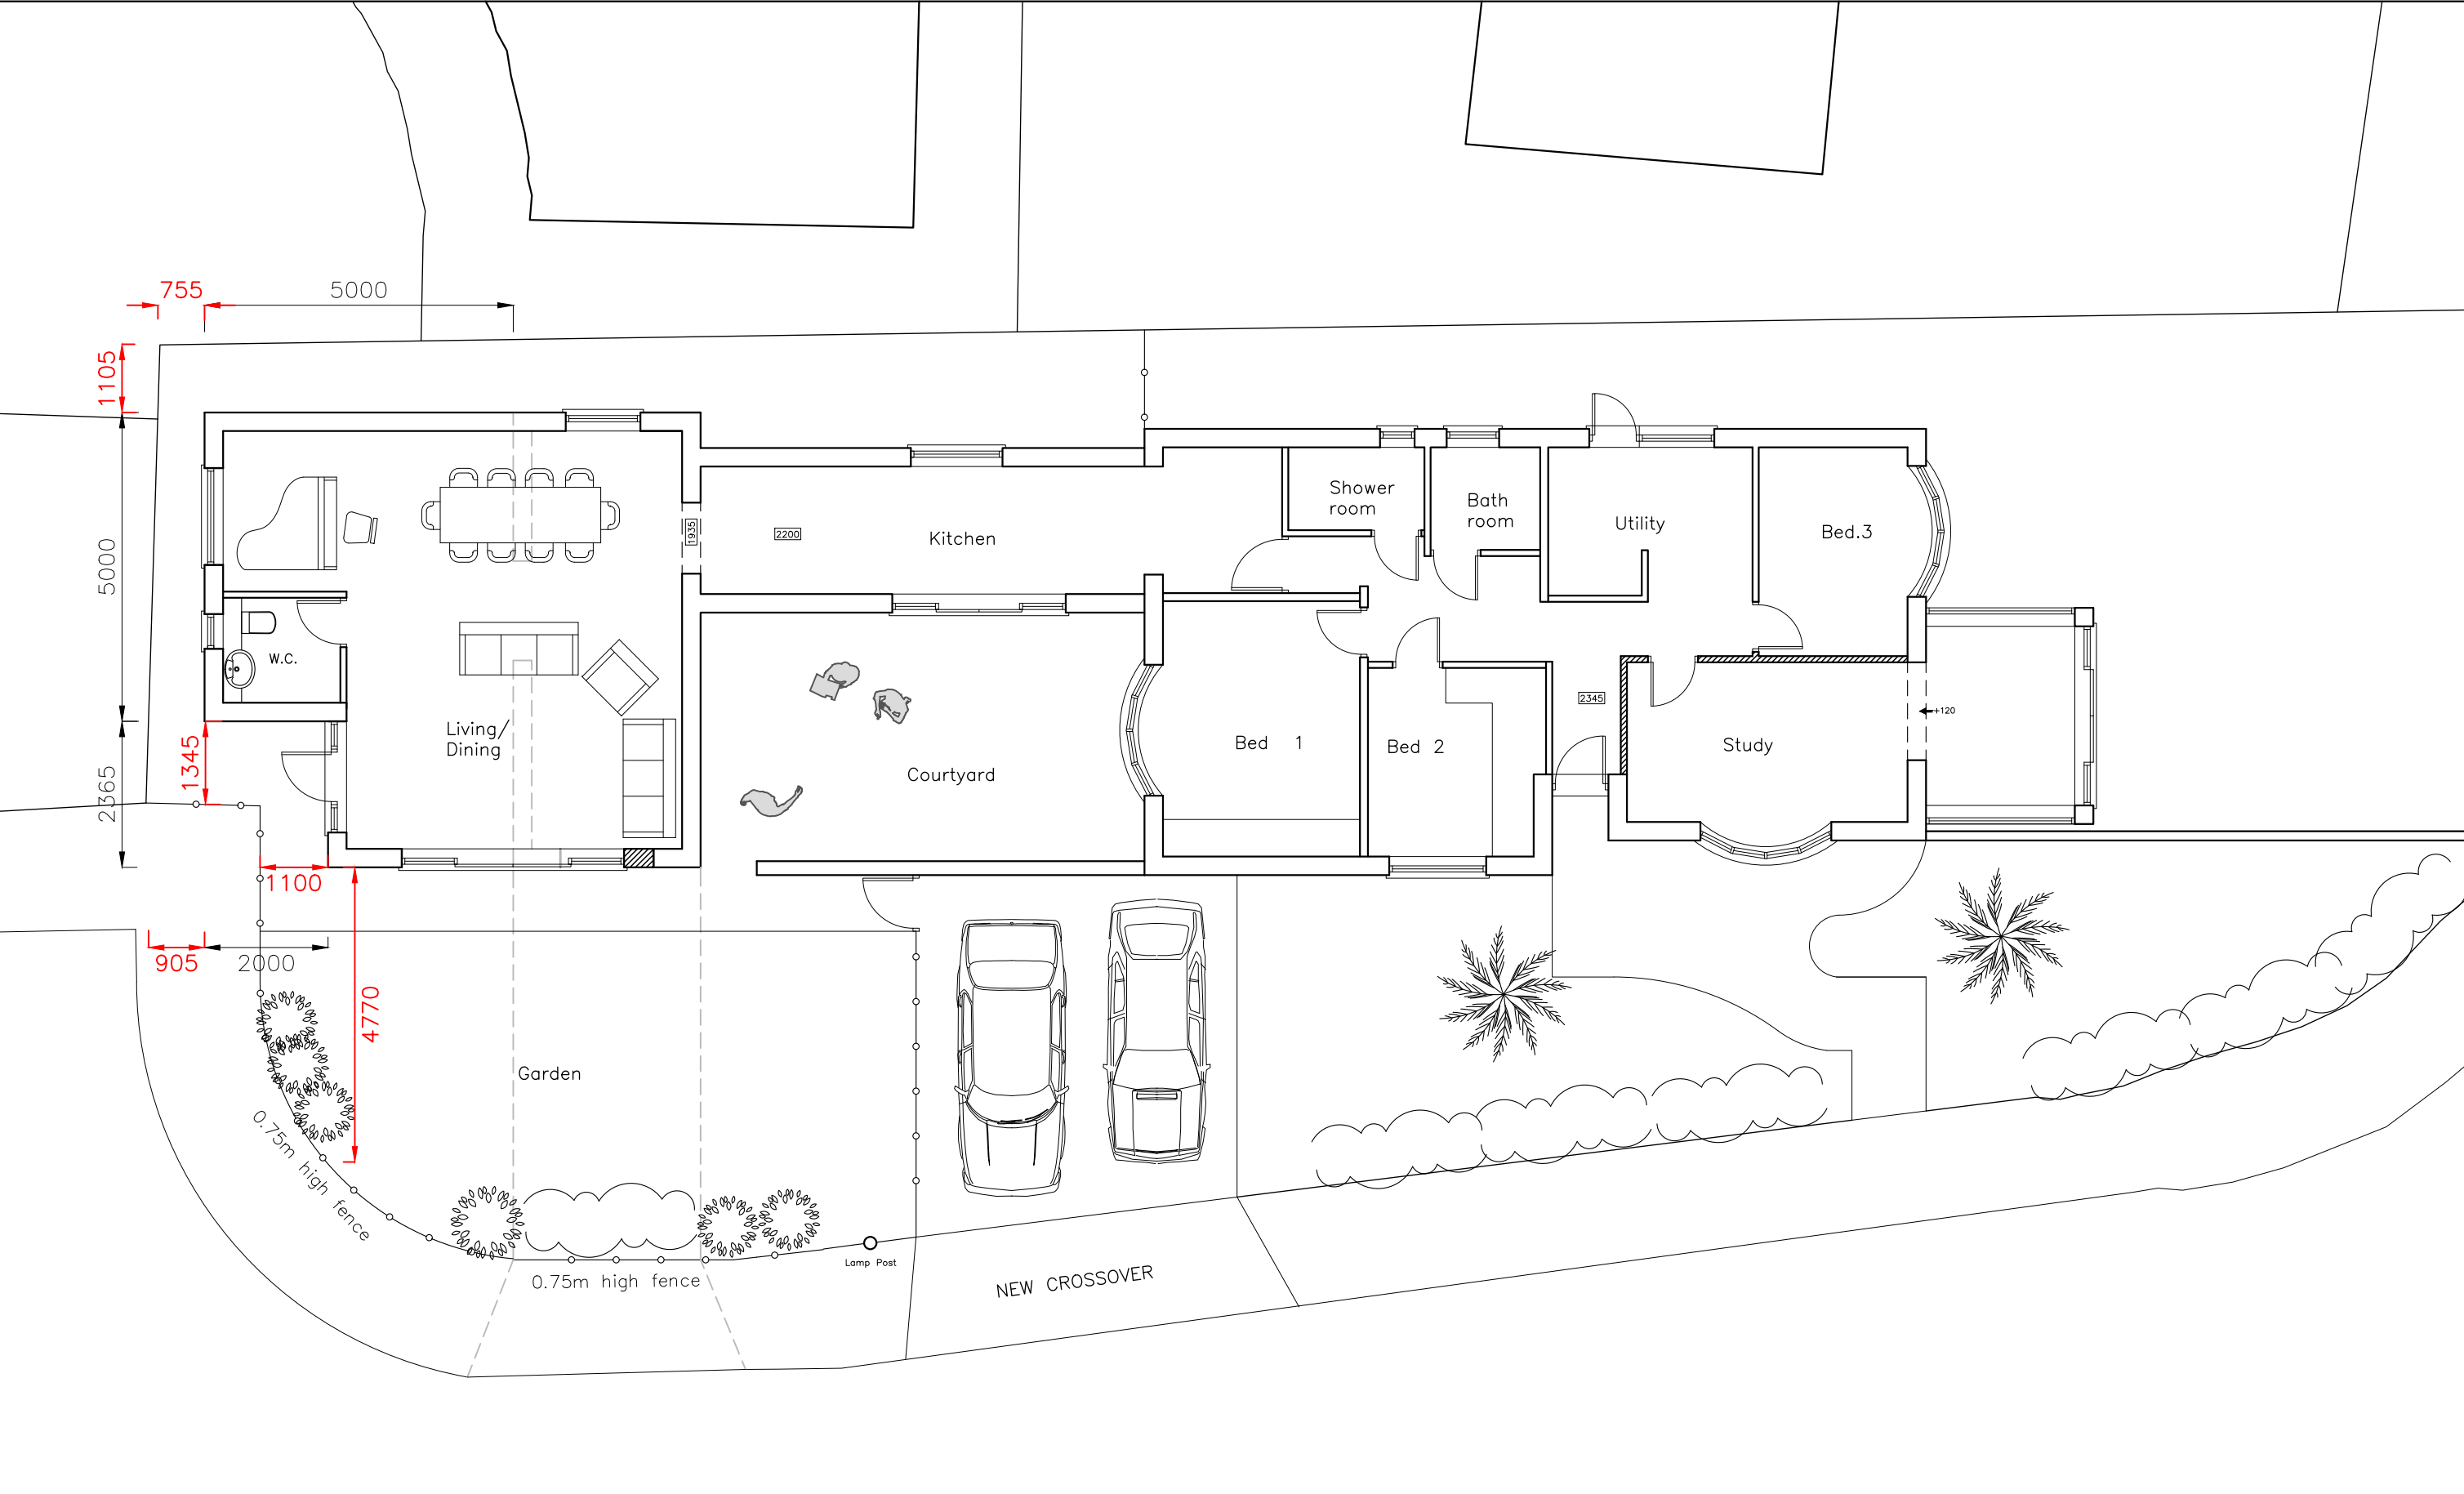

 Critchley Architecture And Design Ltd. Contact: 02392 474 919 info@caad.online The Old Brewery, 15E South Street, Havant, PO9 1BU		PROPOSAL PLAN		16 Woodlands Close, Angmering, Littlehampton, BN16 4NA	Scale A1=1:50, A3=1:100 Drawn CAL/JHL Date 11/09/2020 20064-411 ^D
		Revisions	a) Client revisions/18.09.20/JHL b) Client revisions/23.09.20/JHL c) Distance to boundary added/05.10.20/JHL d) Planning revisions/03.11.20/JHL		
10m		20m		30m	
				40m	