

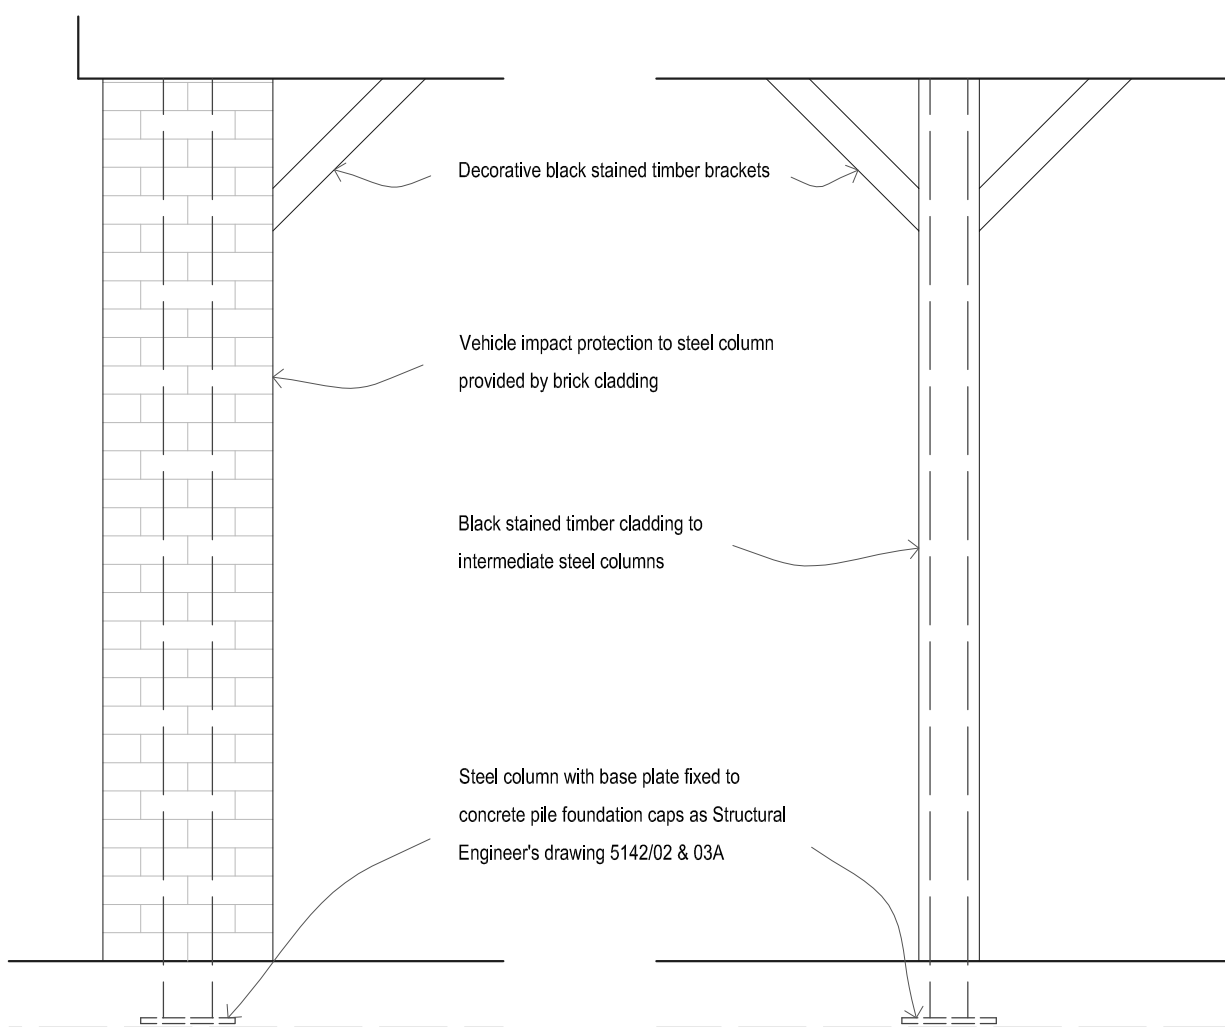
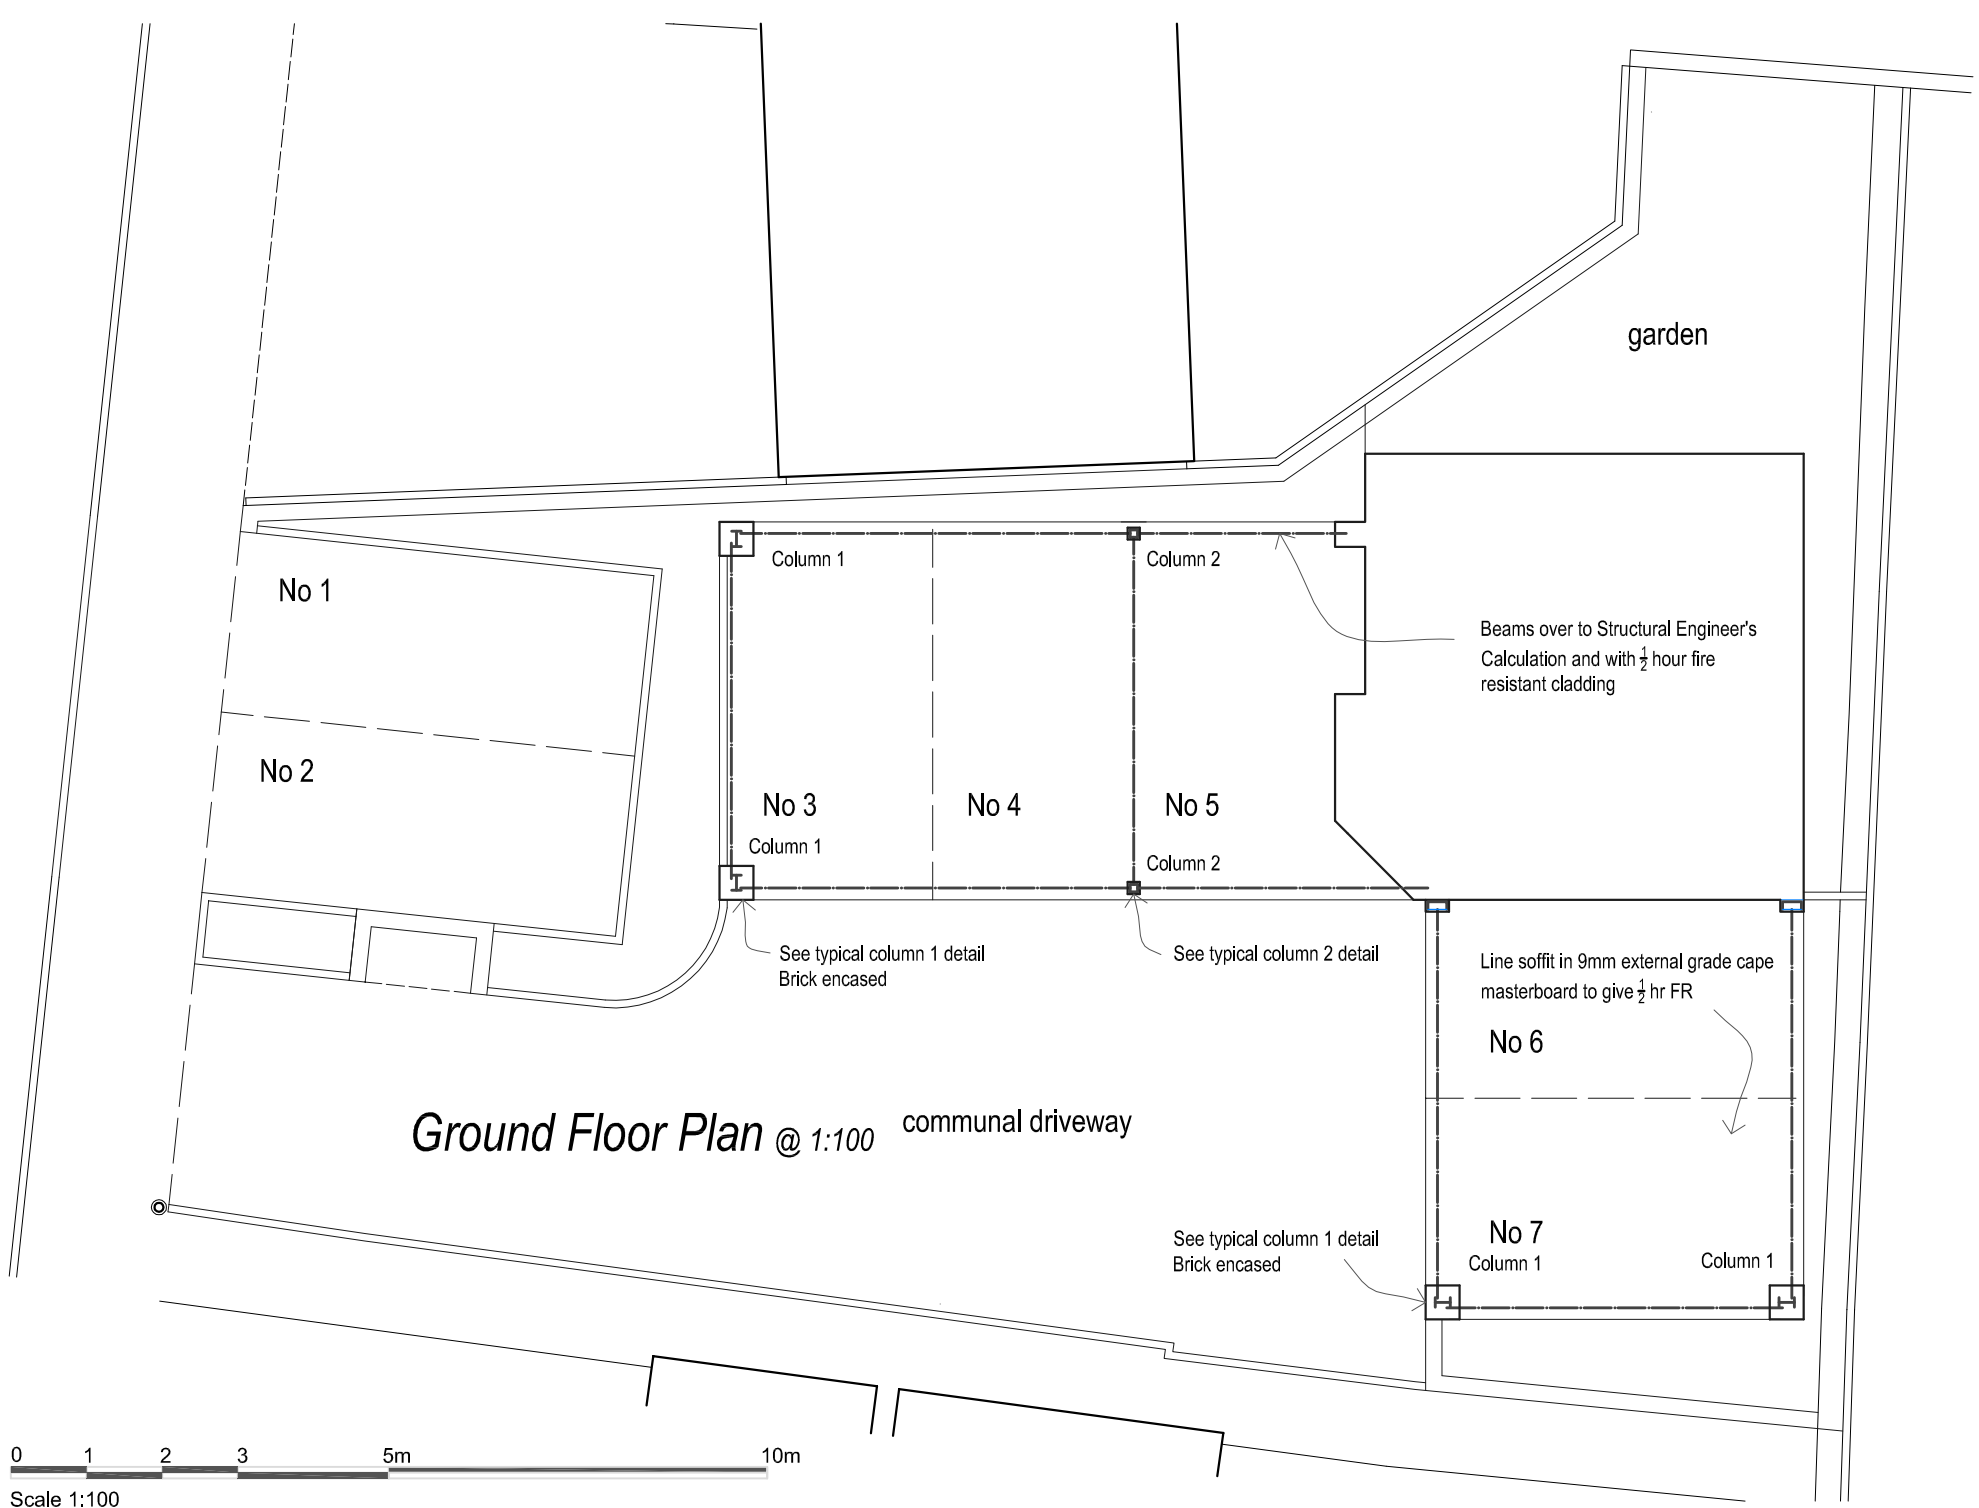


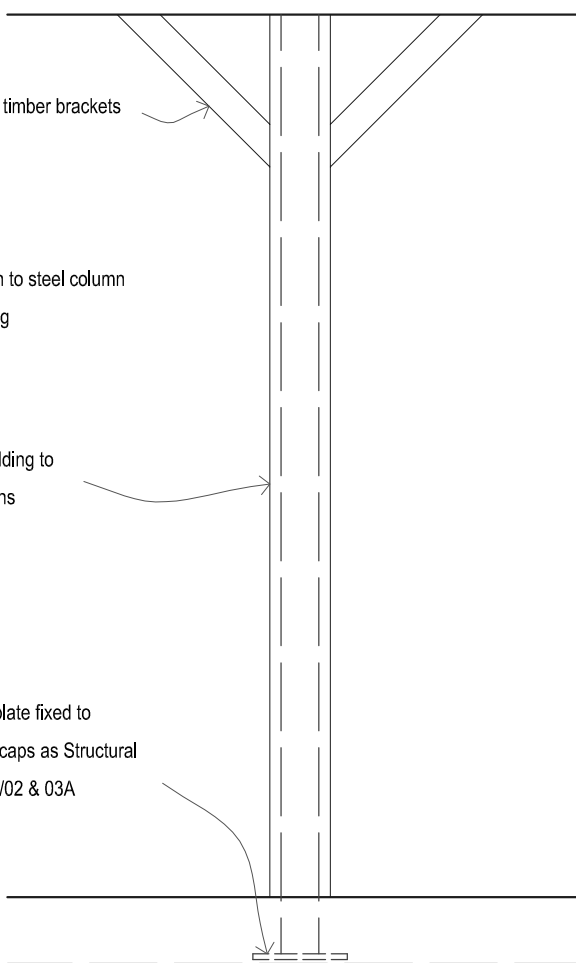

Typical Elevation Detail 1 @ 1:20

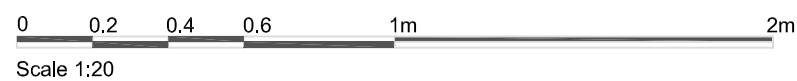

**Typical Elevation
Detail 2 @ 1:20**


Rev	Description	Date
Job Reference		Client
New House The Cottrells Angmering, BN16 4AF		AM Homes Ltd
Drawing Title		Drawing No Rev
Supporting Pier Details		ADC962/19
Date	Scale	Dwg Size
10,11,18	1:100/20	A3
Plot Style	Drawn	Checked
ADC+red	AD	AD

All dimensions to be checked on site and do not scale from this drawing. This drawing should be approved by Local Authority Building Control or other appropriate checking authority prior to commencement of work. This drawing should not be reproduced without the prior consent of the author.

ADC Alistair Dodd
Consulting

Architectural Services

72a Beaconsfield Road . Brighton . East Sussex . BN1 6DD
Tel: 01273 669466
Email: info@adcbrampton.co.uk
www.adcbrampton.com

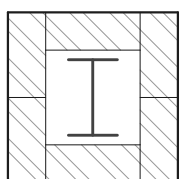

Typical Plan Detail 1 @ 1:20



**Typical Plan Detail 2
@ 1:20**