

ALL DIMENSIONS TO BE CONFIRMED ONSITE!!! IF IN DOUBT ASK!!!


NOTES

This drawing and all the information shown is the property of Southmill and shall not be copied whole, or in part, or used for any other purpose without written permission of the Company.


ALL SUBJECT TO STRUCTURAL ENGINEERS
CHECKS AND CALCULATIONS.

ALL DIMENSIONS TO BE CHECKED ON SITE


IF ANY VARIATIONS ARE MADE TO SPECIFICATION/DRAWINGS
WITHOUT SOUTHMILL KNOWLEDGE. SOUTHMILL WILL NOT BE HELD
ACCOUNTABLE FOR NON COMPLIANCE OF PLANNING AND
BUILDING REGULATIONS

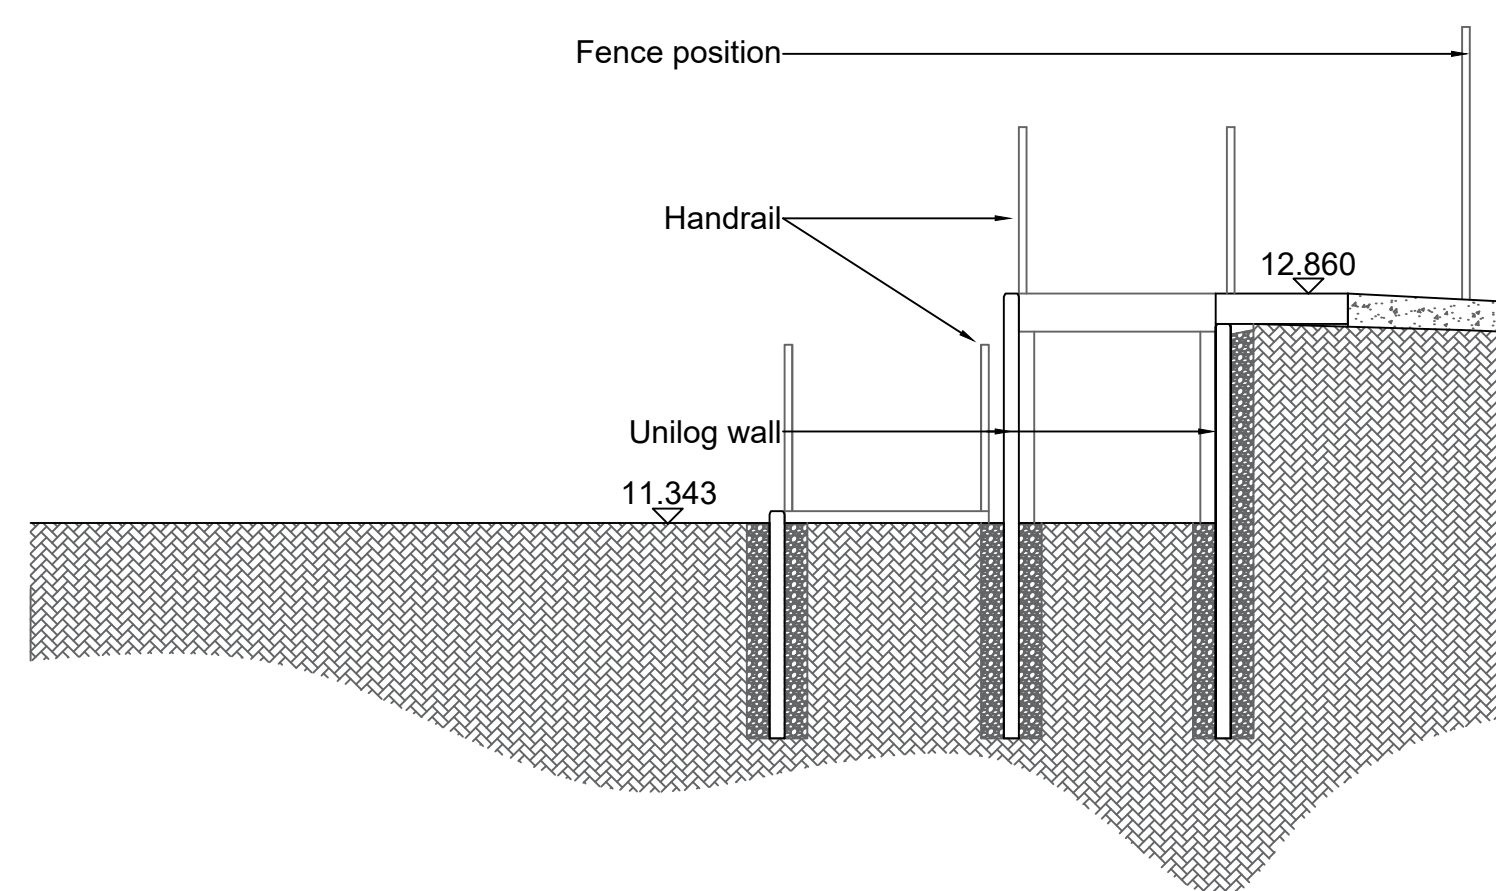

Section A-A - Scale 1:50

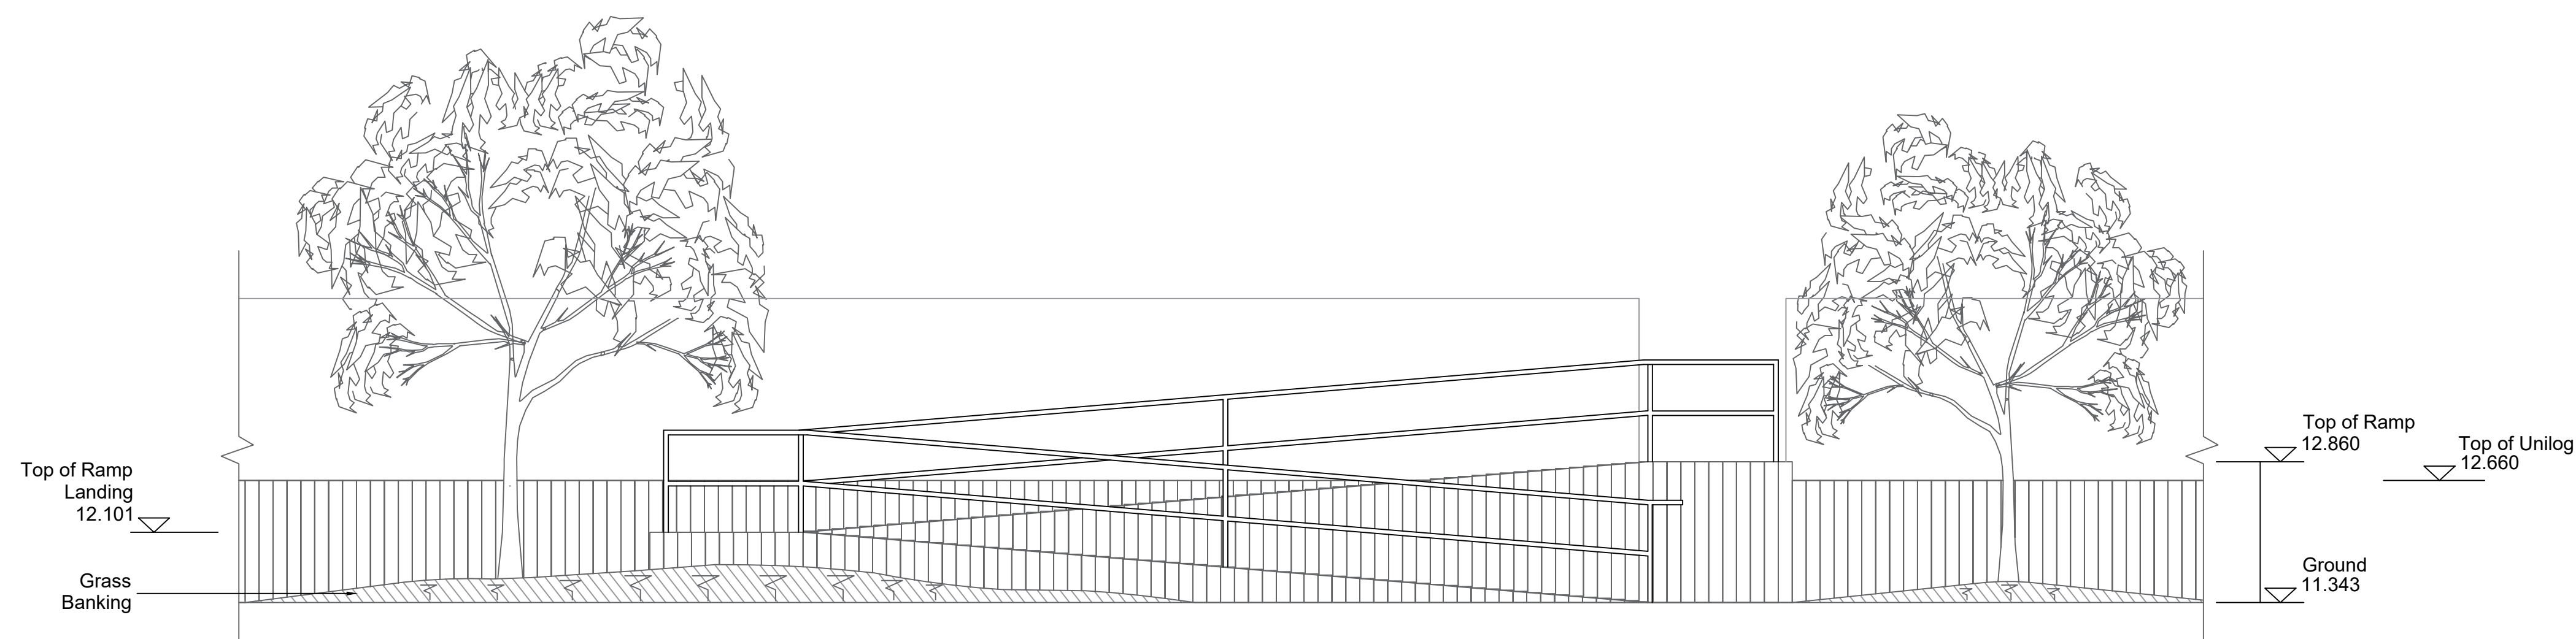

Elevation - Scale 1:50

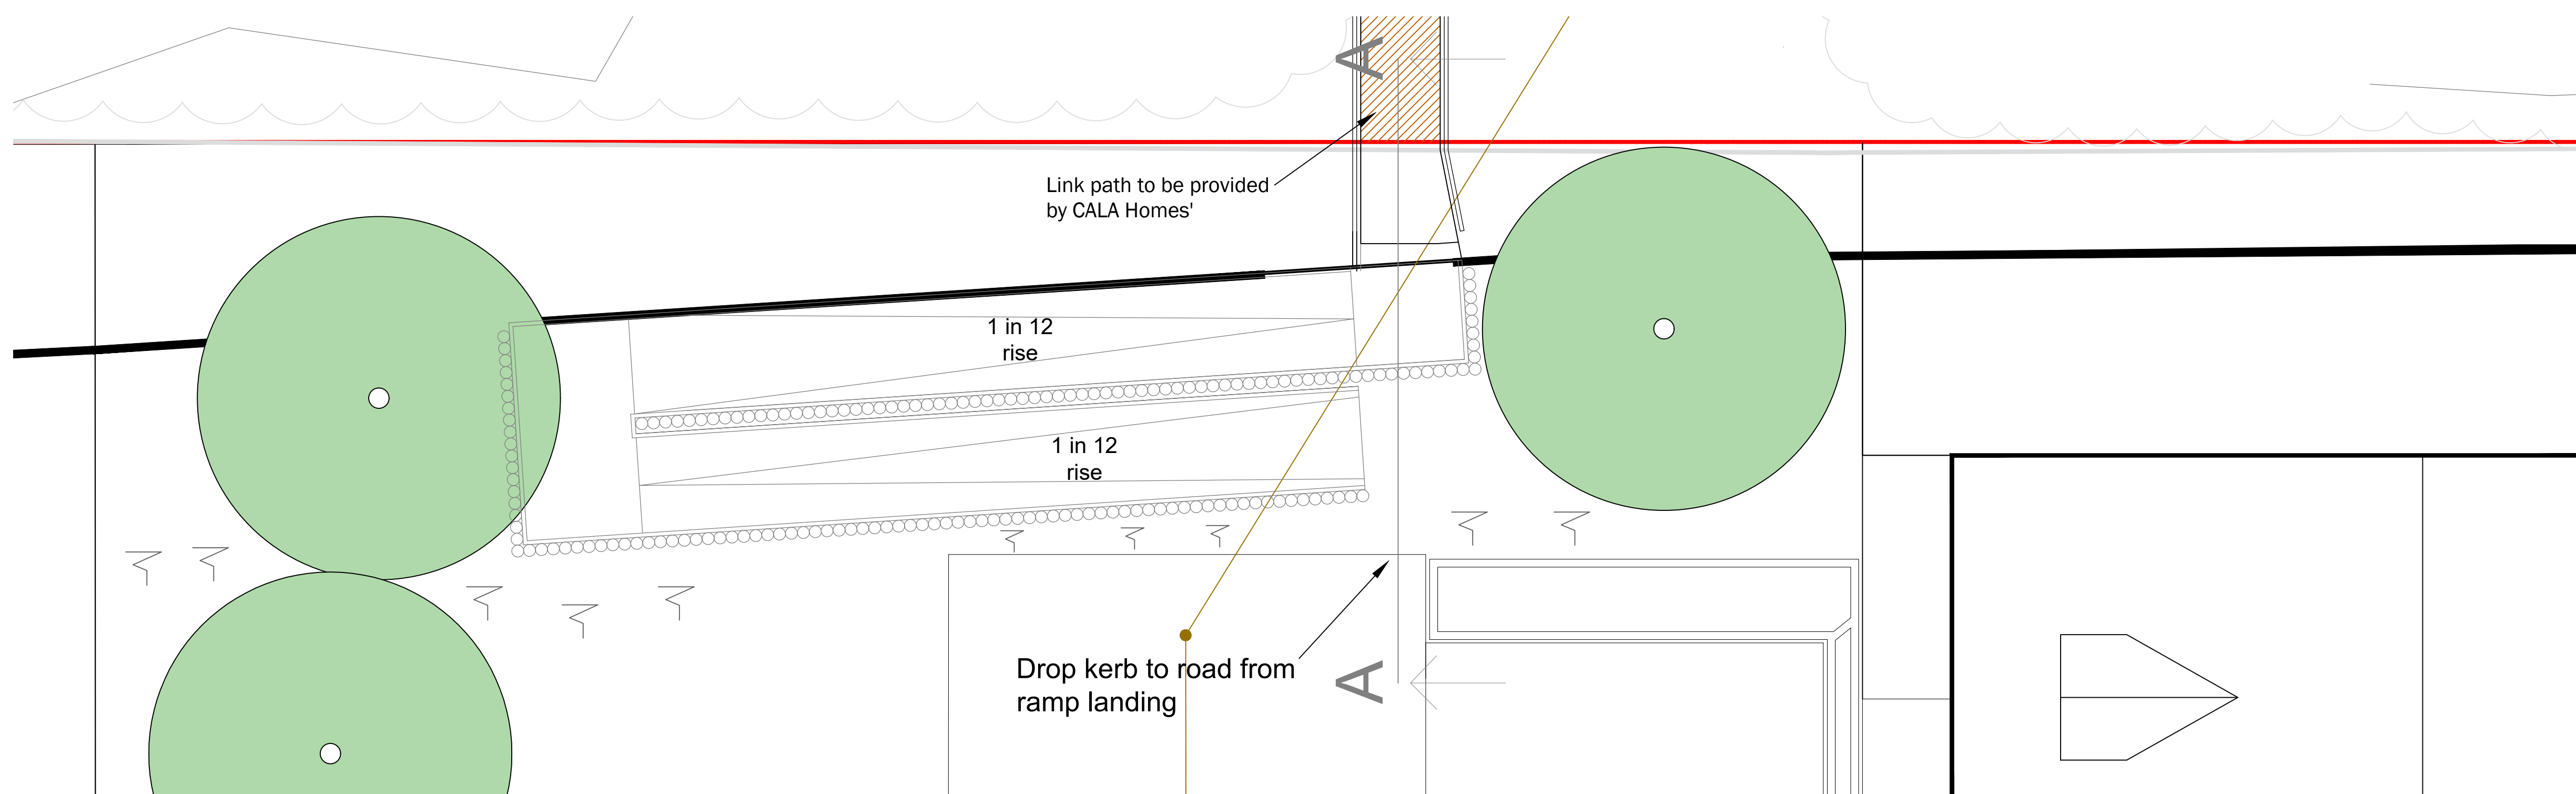

Plan - Scale 1:50

Rev.	Date.	Remarks
 Southmill Ltd Northern Office Ground Floor, Building 3, Olympic Park, Warrington, WA2 0YL T - 01925 851604		
 GOLD PROPERTY DEVELOPMENTS		
Project. Angmering		
Title. Proposed Ramp Layout to Cala Homes Site		
PLANNING ISSUE		
Scales. 1:50@A1 (1:100@A3)	Date. Oct 19	
Drawing Number. 1006-Ana302	Revision. -	Drawn by. AM Checked by. DC.

