


SECTION

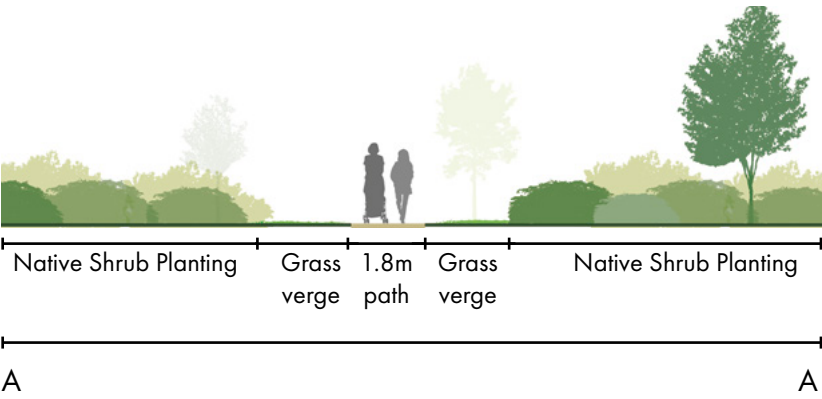


SELF BINDING GRAVEL PATH



Photo example


PLAN EXTRACT

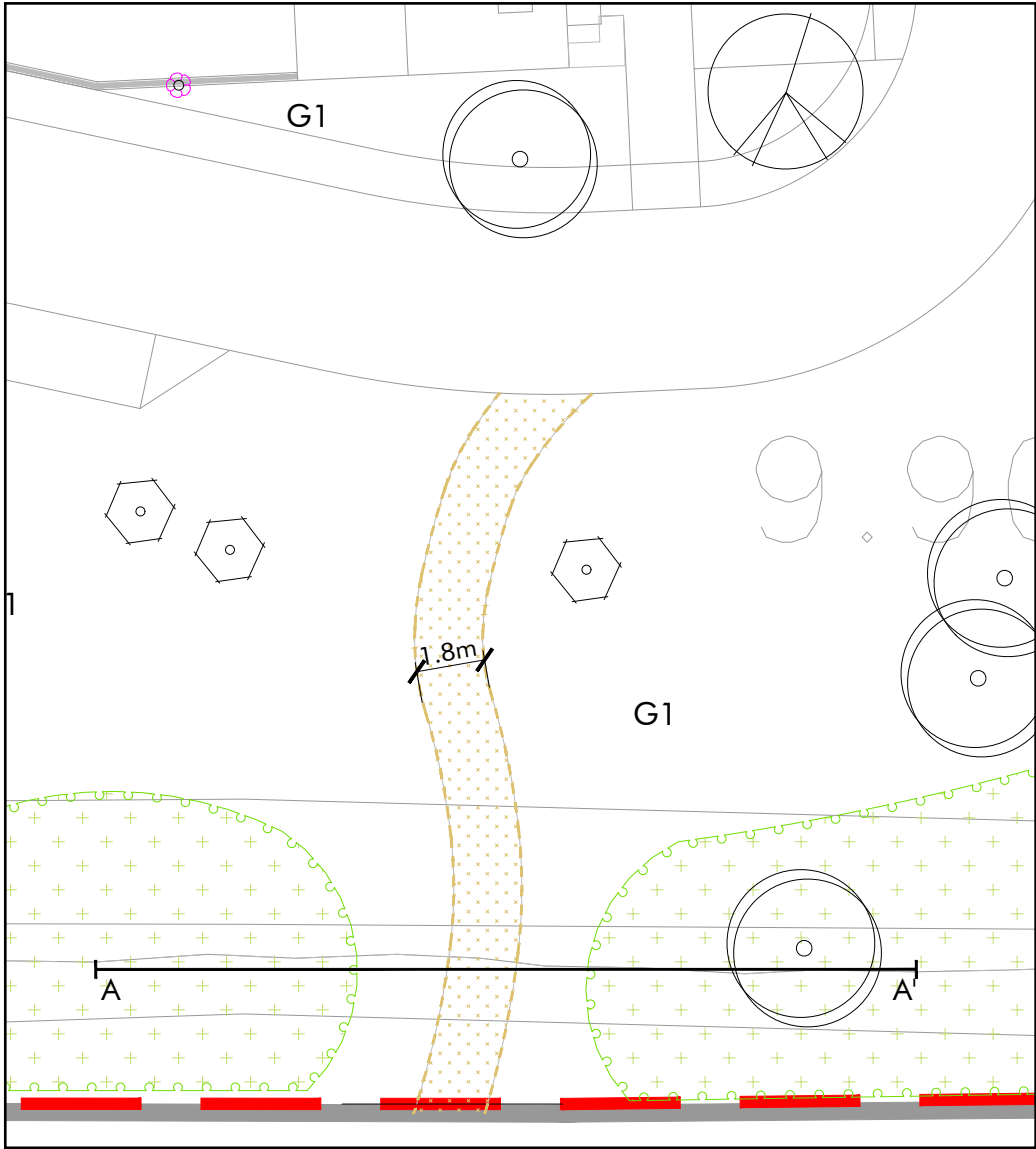

KEY

- Site boundary
- Self binding Breedon aggregate for pedestrian use (50mm finished compacted depth, laid to camber profile in accordance with suppliers specification)
- Timber edge
- Heavy Standard Trees
- Feathered Trees
- Native Shrub Planting
- G1 Grass

LOCATION PLAN

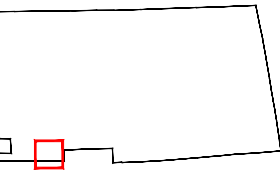

NOTES

- This drawing is to be read in conjunction with the following:
 - DHA/728/006 Planting Plan.
 - OSP Architects Proposed Site Layout Drawing 15035/P102/Q and MJA Consulting 5356:03 Rev K (X-PR-BASE-ARCHI)
- Levels by others
- For planning purposes only.

FOR PLANNING

Project: LAND AT ROUNDSTONE LANE
Client: CALA South Home Counties Limited
Title: Footpath Link

Date: 01/11/19 Dwg No: DHA/728/030 Rev: /
Scale: 1:200 Drawn by: LJ Chkd: ARH Appd: ARH