


IF IN DOUBT ASK!!!

This drawing and all the information shown is the property of Southmill and shall not be copied whole, or in part, or used for any other purpose without written permission of the Company.


ALL SUBJECT TO STRUCTURAL ENGINEERS  
CHECKS AND CALCULATIONS.

ALL DIMENSIONS TO BE CHECKED ON SITE

IF ANY VARIATIONS ARE MADE TO SPECIFICATION/DRAWINGS  
WITHOUT SOUTHMILL KNOWLEDGE, SOUTHMILL WILL NOT BE HELD  
ACCOUNTABLE FOR NON COMPLIANCE OF PLANNING AND  
BUILDING REGULATIONS

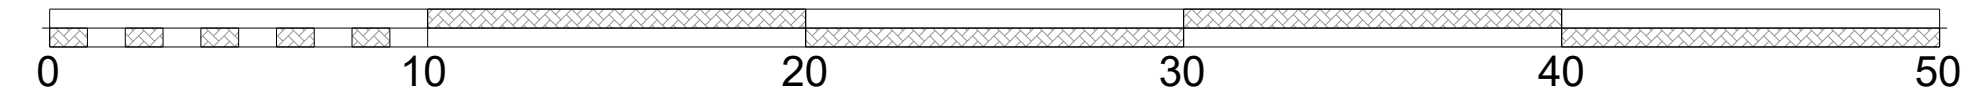

Phase 1a: Units 1-5  
Phase 1b: Units 6, 7, 19-22  
Phase 2: Units 8-11, 15-18  
Phase 3: Units 12-14, 23-30

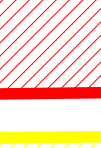- 
- Phase 1a
- Phase 1b
- Phase 2
- Phase 3

|   |                  |                                |
|---|------------------|--------------------------------|
| Rev.   | Date.            | Remarks                        |
|  <div style="display: inline-block; vertical-align: middle; margin-left: 10px;"> <h1 style="margin: 0;">Southmill</h1> <h2 style="margin: 0;">Ltd</h2> </div> |                  |                                |
| <p>Northern Office</p> <p>Ground Floor, Building 3,<br/>Olympic Park, Warrington,<br/>WA2 0YL</p> <p>T - 01925 851604</p>   |                  |                                |
|   |                  |                                |
| <p>Project. Angmering</p>   |                  |                                |
| <p>Title. Proposed Phasing Plan</p>   |                  |                                |
| <h3>Construction</h3>   |                  |                                |
| Scales. 1:200@A1   |                  | Date. Jan 2019                 |
| Drawing Number.<br>1006-Ann-294   | Revision.<br>- A | Drawn by. PM<br>Checked by. KR |