


Copyright © 2007 Tetlow King Limited. All rights reserved. Limited reproduction and distribution permitted for the sole purpose of the planning for this named development only. Figured dimensions are to be taken in preference to scaled dimensions and any discrepancies are to be reported to the Architects.

Ordnance Survey data © Crown Copyright. All rights reserved.
Licence number 100007359.

Revisions

GRASS

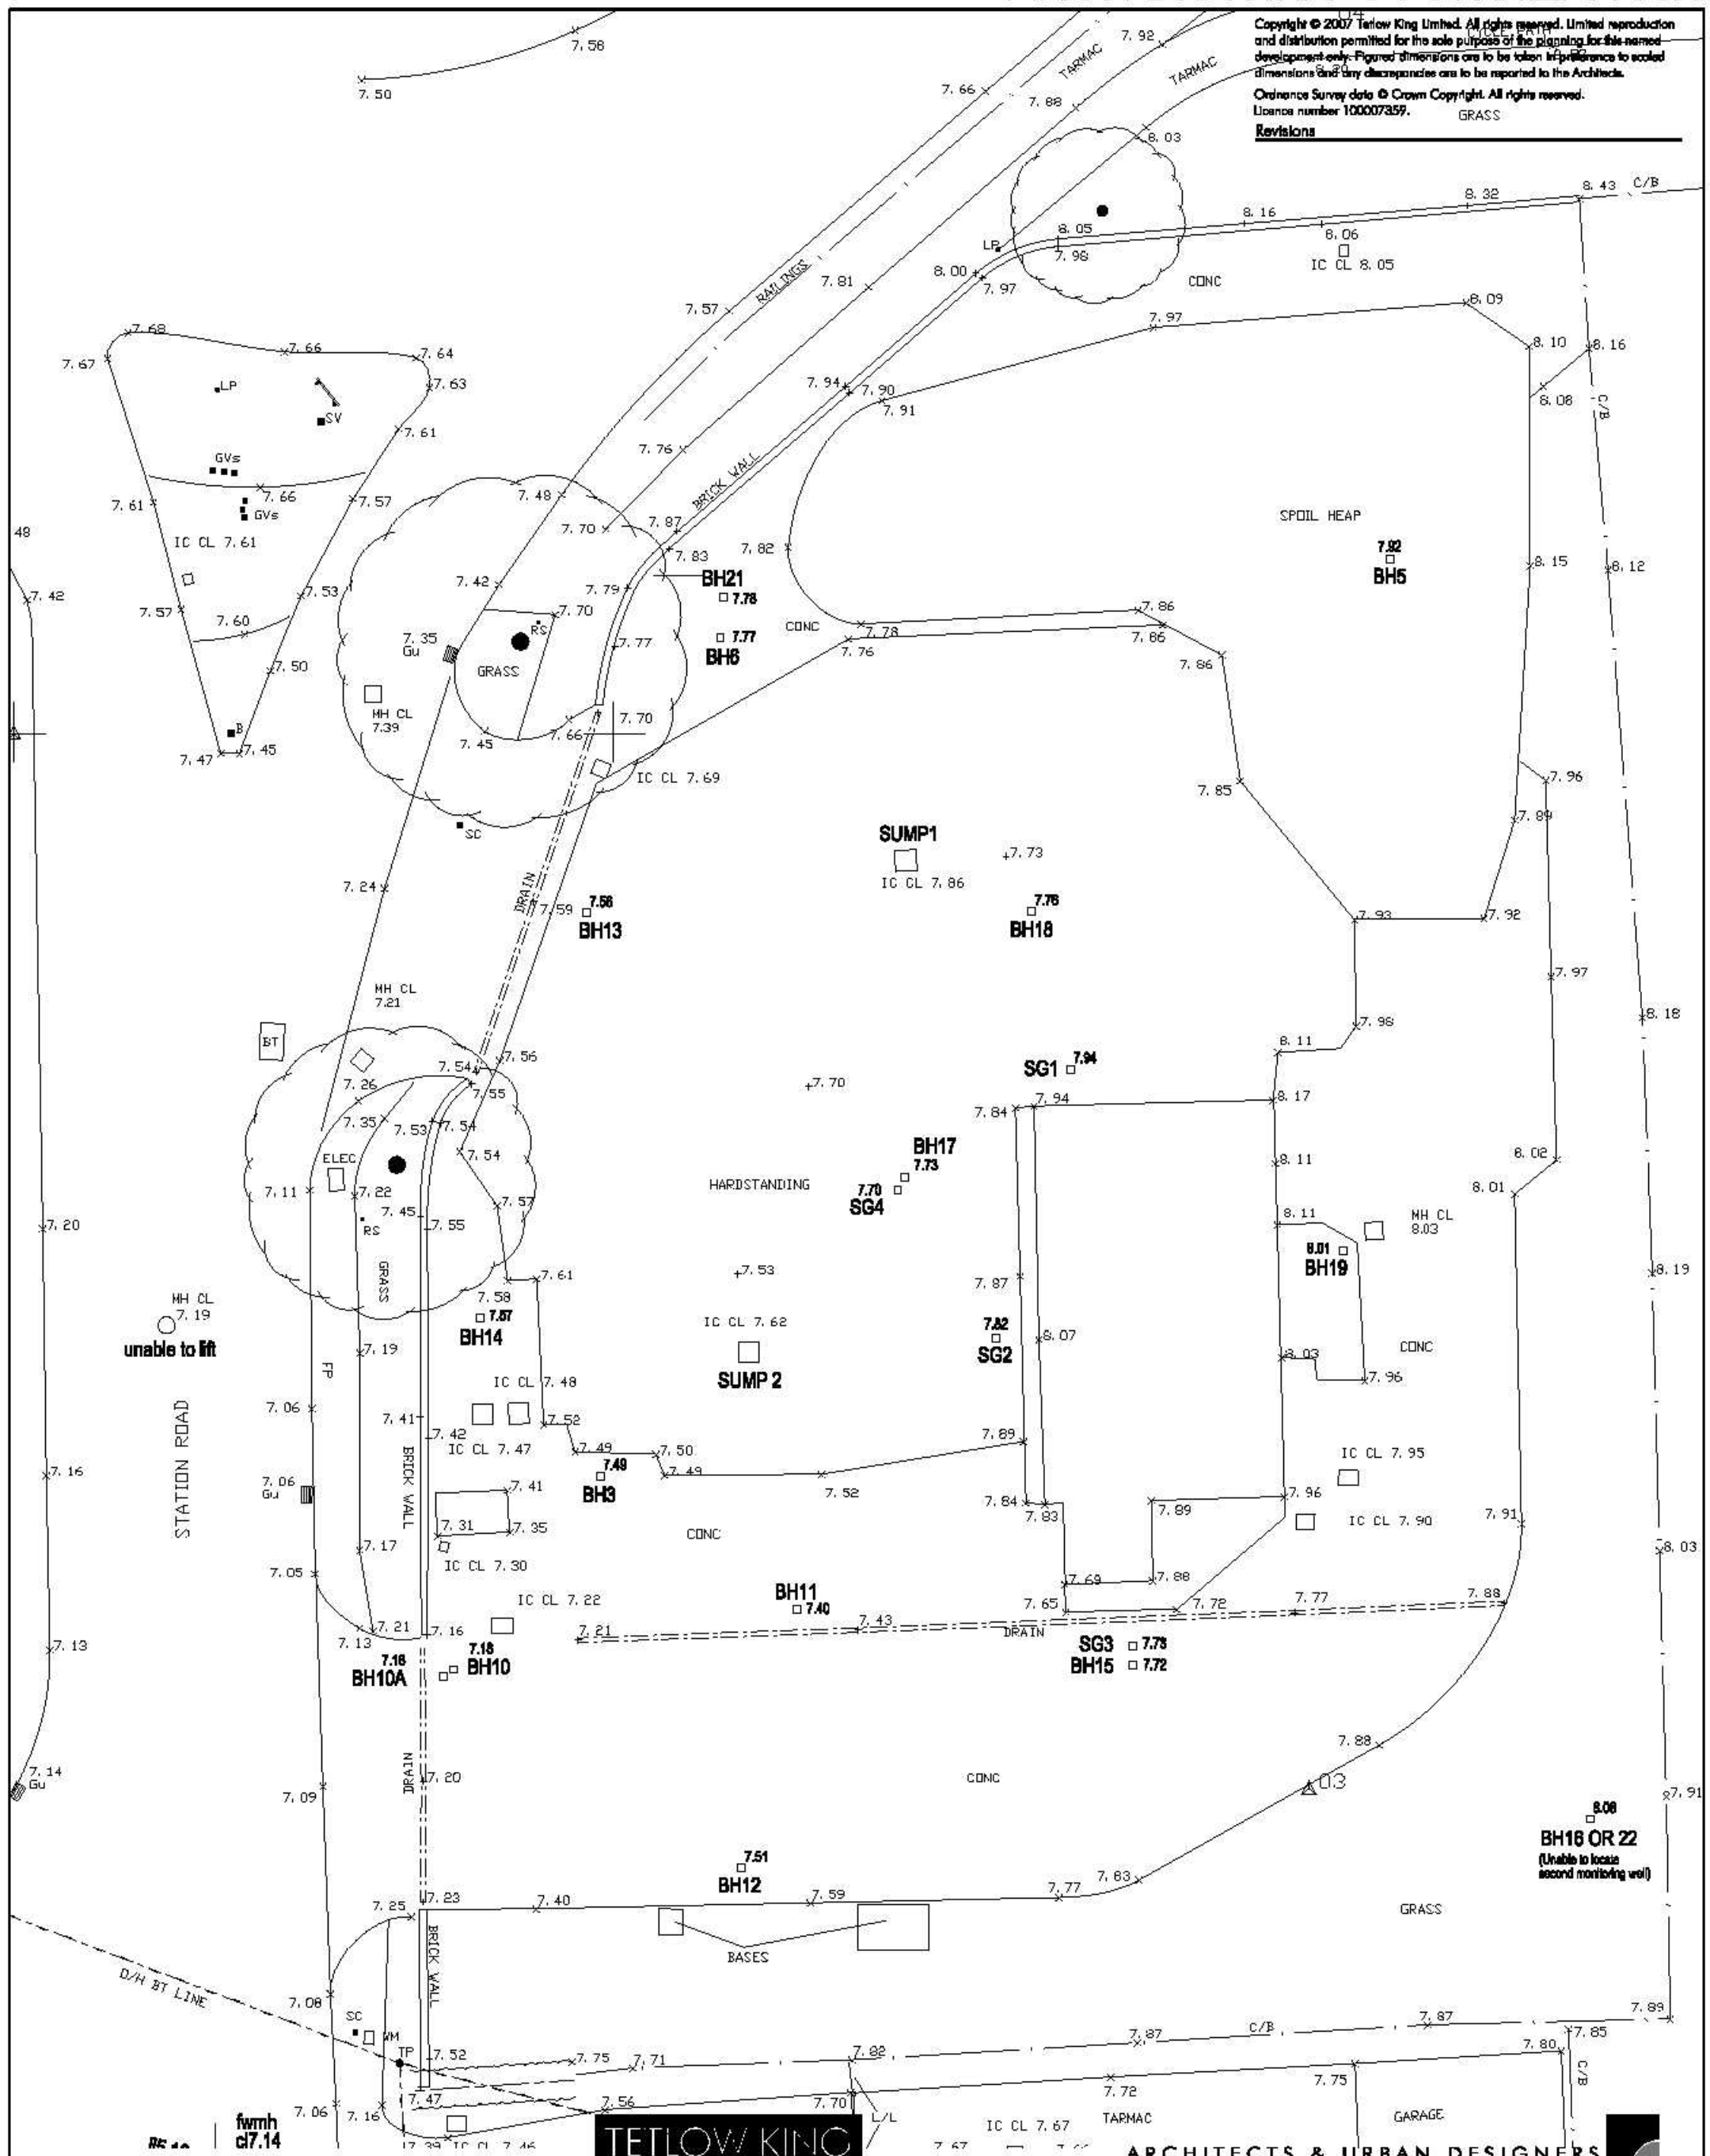

TETLOW KING

ARCHITECTS & URBAN DESIGNERS

Lone Barn Studios, Stanbridge Lane, Romsey, Hampshire SO51 0HE Tel: (01794) 517333 Fax: (01794) 515517 Email: mail@tetlowking.co.uk

Project
Station Road
Angmering
Bloor Homes (Newbury)

Title
Site Survey

Scale	Date	Drawn	Checked	Job No.	Drawing No.	Revision
1:200	12/08	RDB		PL081005	EX.01	