


Copyright © 2007 Tetlow King Limited. All rights reserved. Limited reproduction and distribution permitted for the sole purpose of the planning for this named development only. Figured dimensions are to be taken in preference to scaled dimensions and any discrepancies are to be reported to the Architects.

Ordnance Survey data © Crown Copyright. All rights reserved.
Licence number 100007359.

Revisions

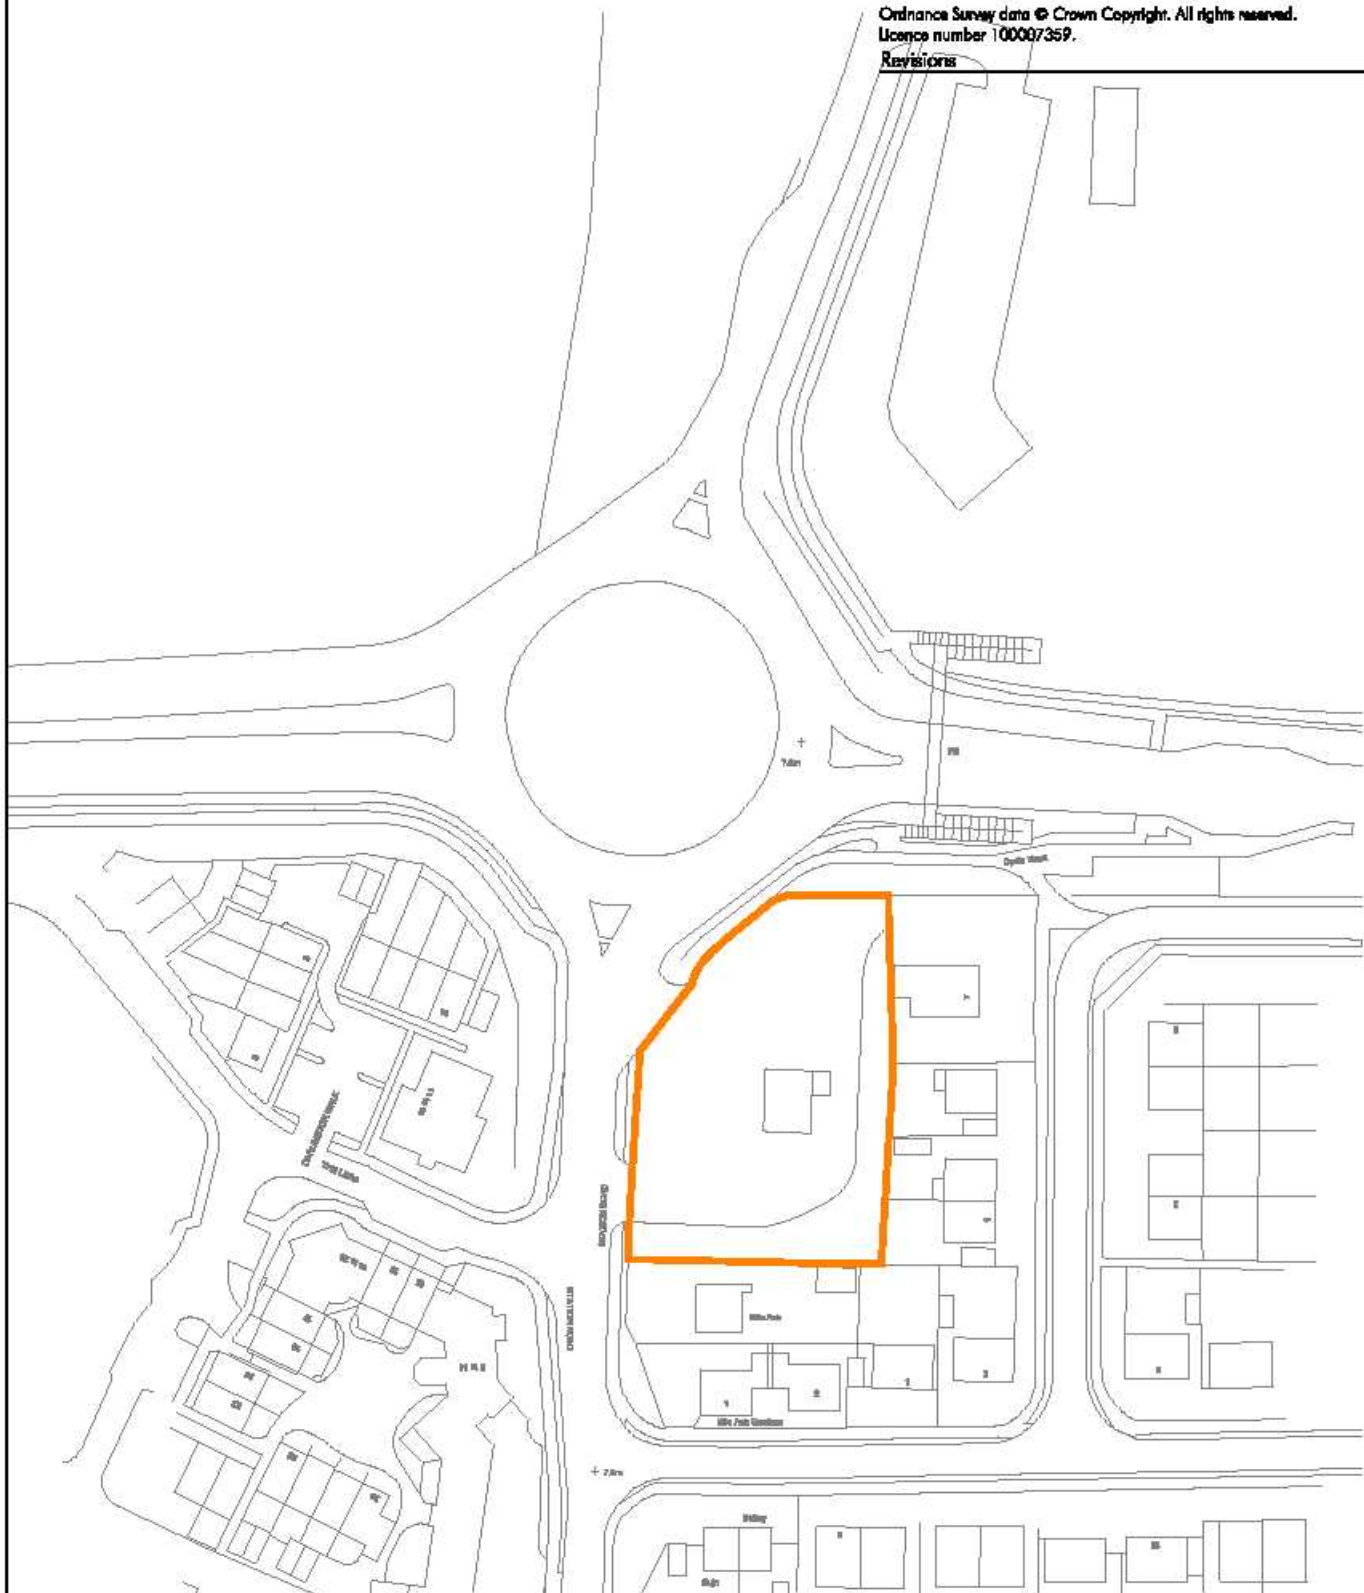

© Crown Copyright 2008. All rights reserved. Licence number 100020449

TETLOW KING

ARCHITECTS & URBAN DESIGNERS

Lone Barn Studios, Stanbridge Lane, Romsey, Hampshire SO51 0HE Tel: (01794) 517333 Fax: (01794) 515517 Email: mail@tetlowking.co.uk

Project

Title

Station Road

Location Plan

Angmering

Scale

Date

Drawn

Checked

Job No.

Drawing No.

Revision

1:1250

12/08

RDB

PL081005

LP.01