

This drawing is the copyright of the architects and must not be reproduced in any form without express permission. Figured dimensions are to be taken in preference to scaled dimensions and any discrepancies are to be reported to the architects.


Revisions
A 01/09 RDB Amendments to cills

ARUN DISTRICT COUNCIL

No. A 158 08

RECEIVED 7-1-09


STATION

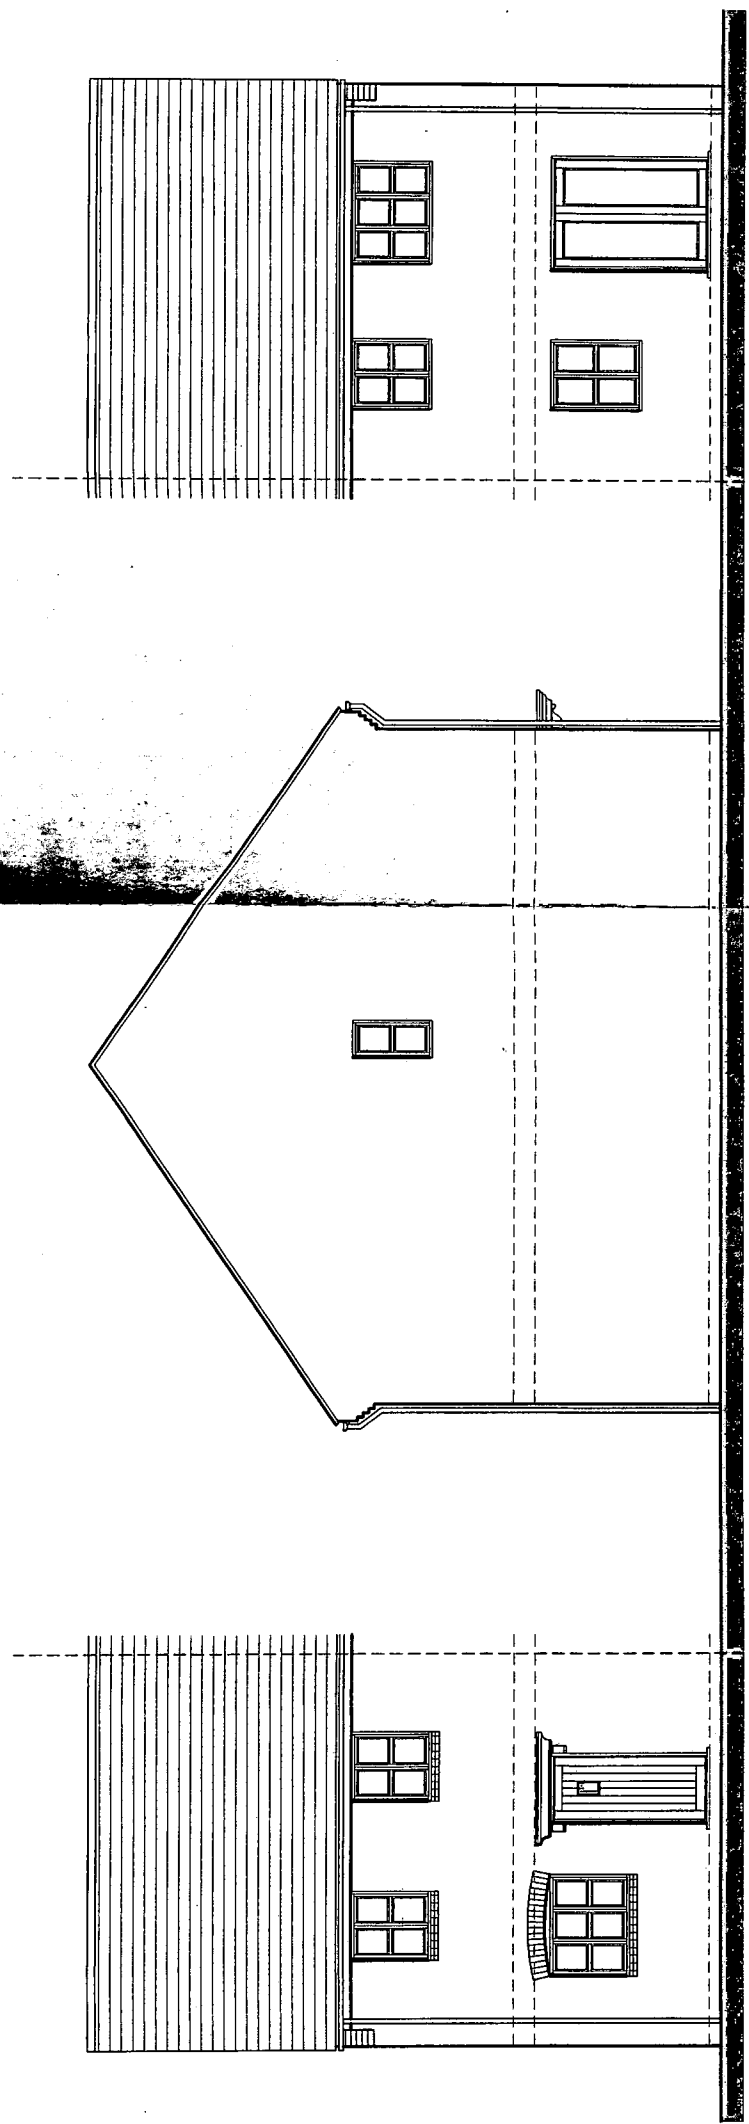


Front Elevation

Side Elevation

Rear Elevation

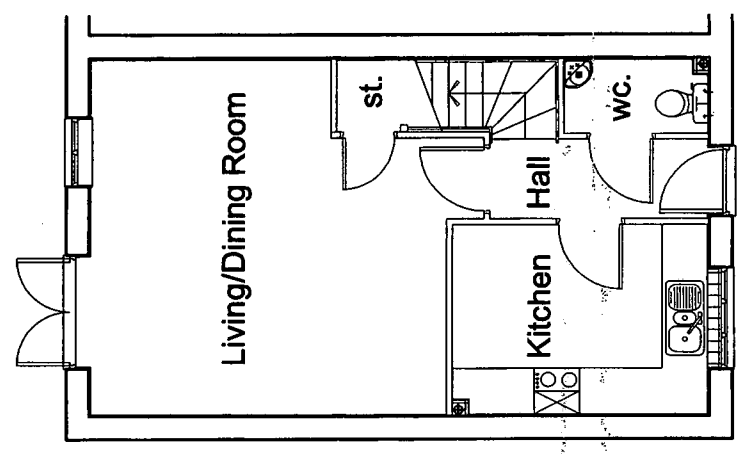

Ground Floor Plan

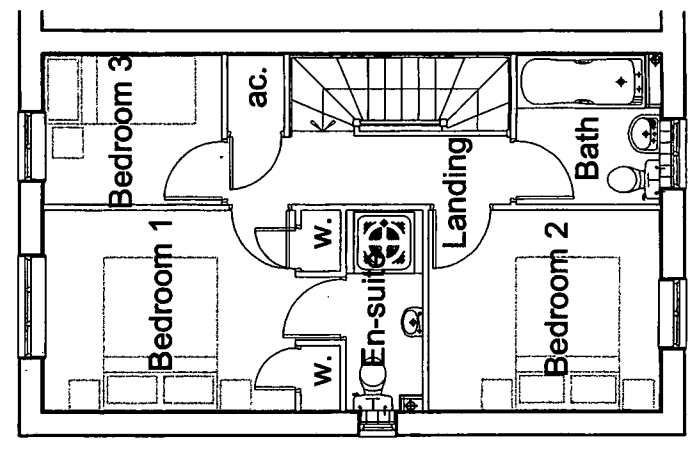

First Floor Plan

Note: Only one Side Elevation
due to terrace unit.

TETLOW KING

ARCHITECTS & URBAN DESIGNERS

Lone Barn Studios, Stanbridge Lane, Romsey, Hampshire SO51 0HE Tel: (01794) 517333 Fax: (01794) 515517 Email: mail@tellowking.co.uk

Project	Station Road	Title	House Type 3202	Job No.	PL081005	Drawing. No.	HT.3202.pe	Revision	A
	Angmering		Plans & Elevations						
	Bloor Homes (Newbury)								
Scale	1:100	Date	12/08	Checked	RDB	Drawn			

House type	3202	Variation	
Bedrooms	3	Persons	5
Sq.ft	-829	Sq.m	77.02