

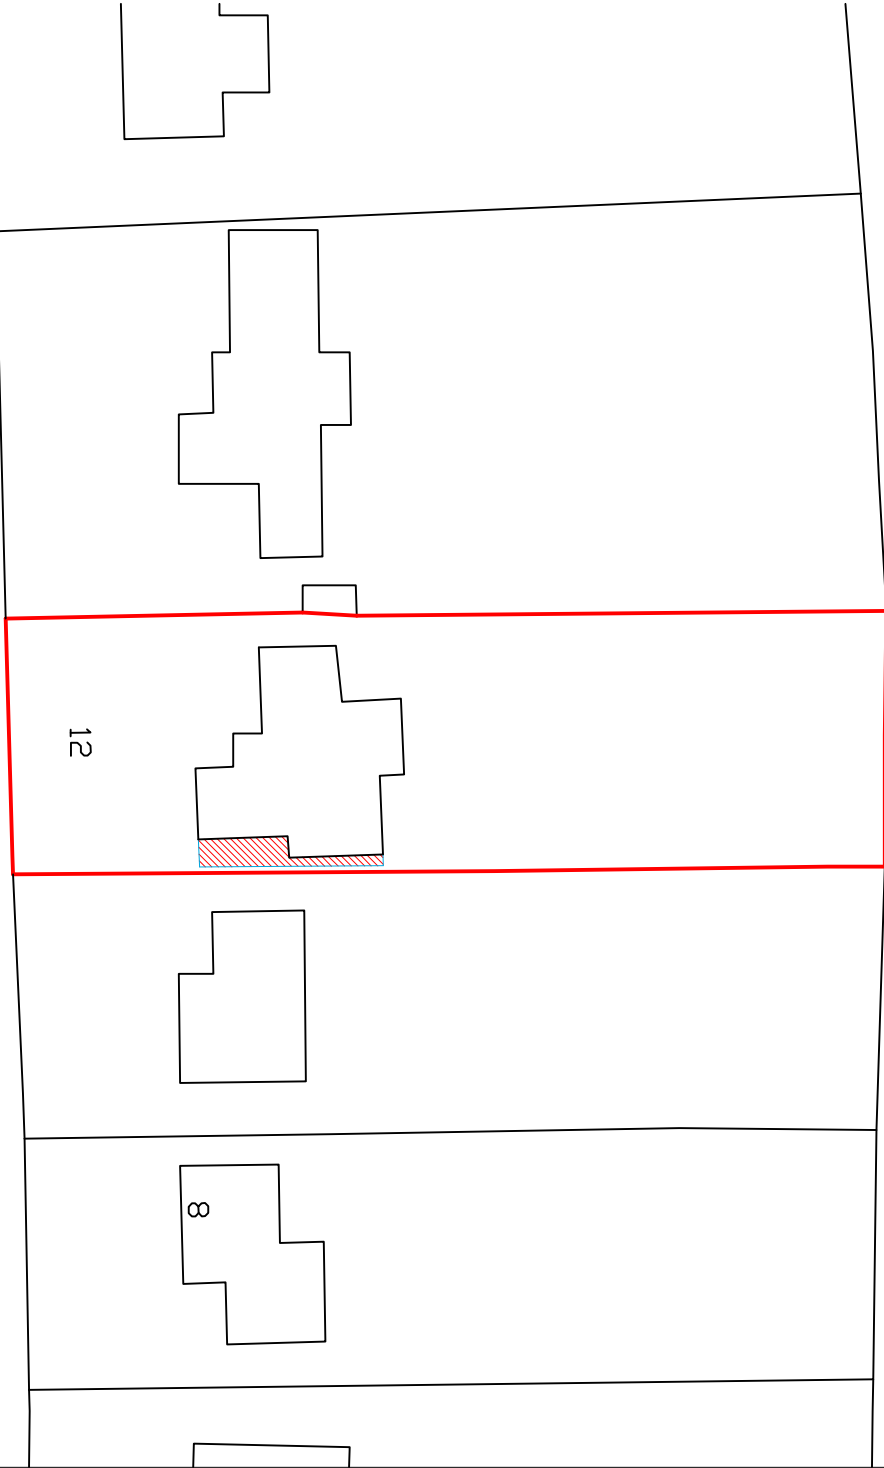


GOLF COURSE

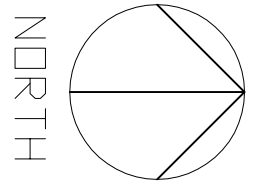


EAST DRIVE

Block Plan 1:500

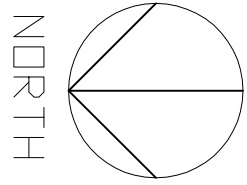

N.D. 14

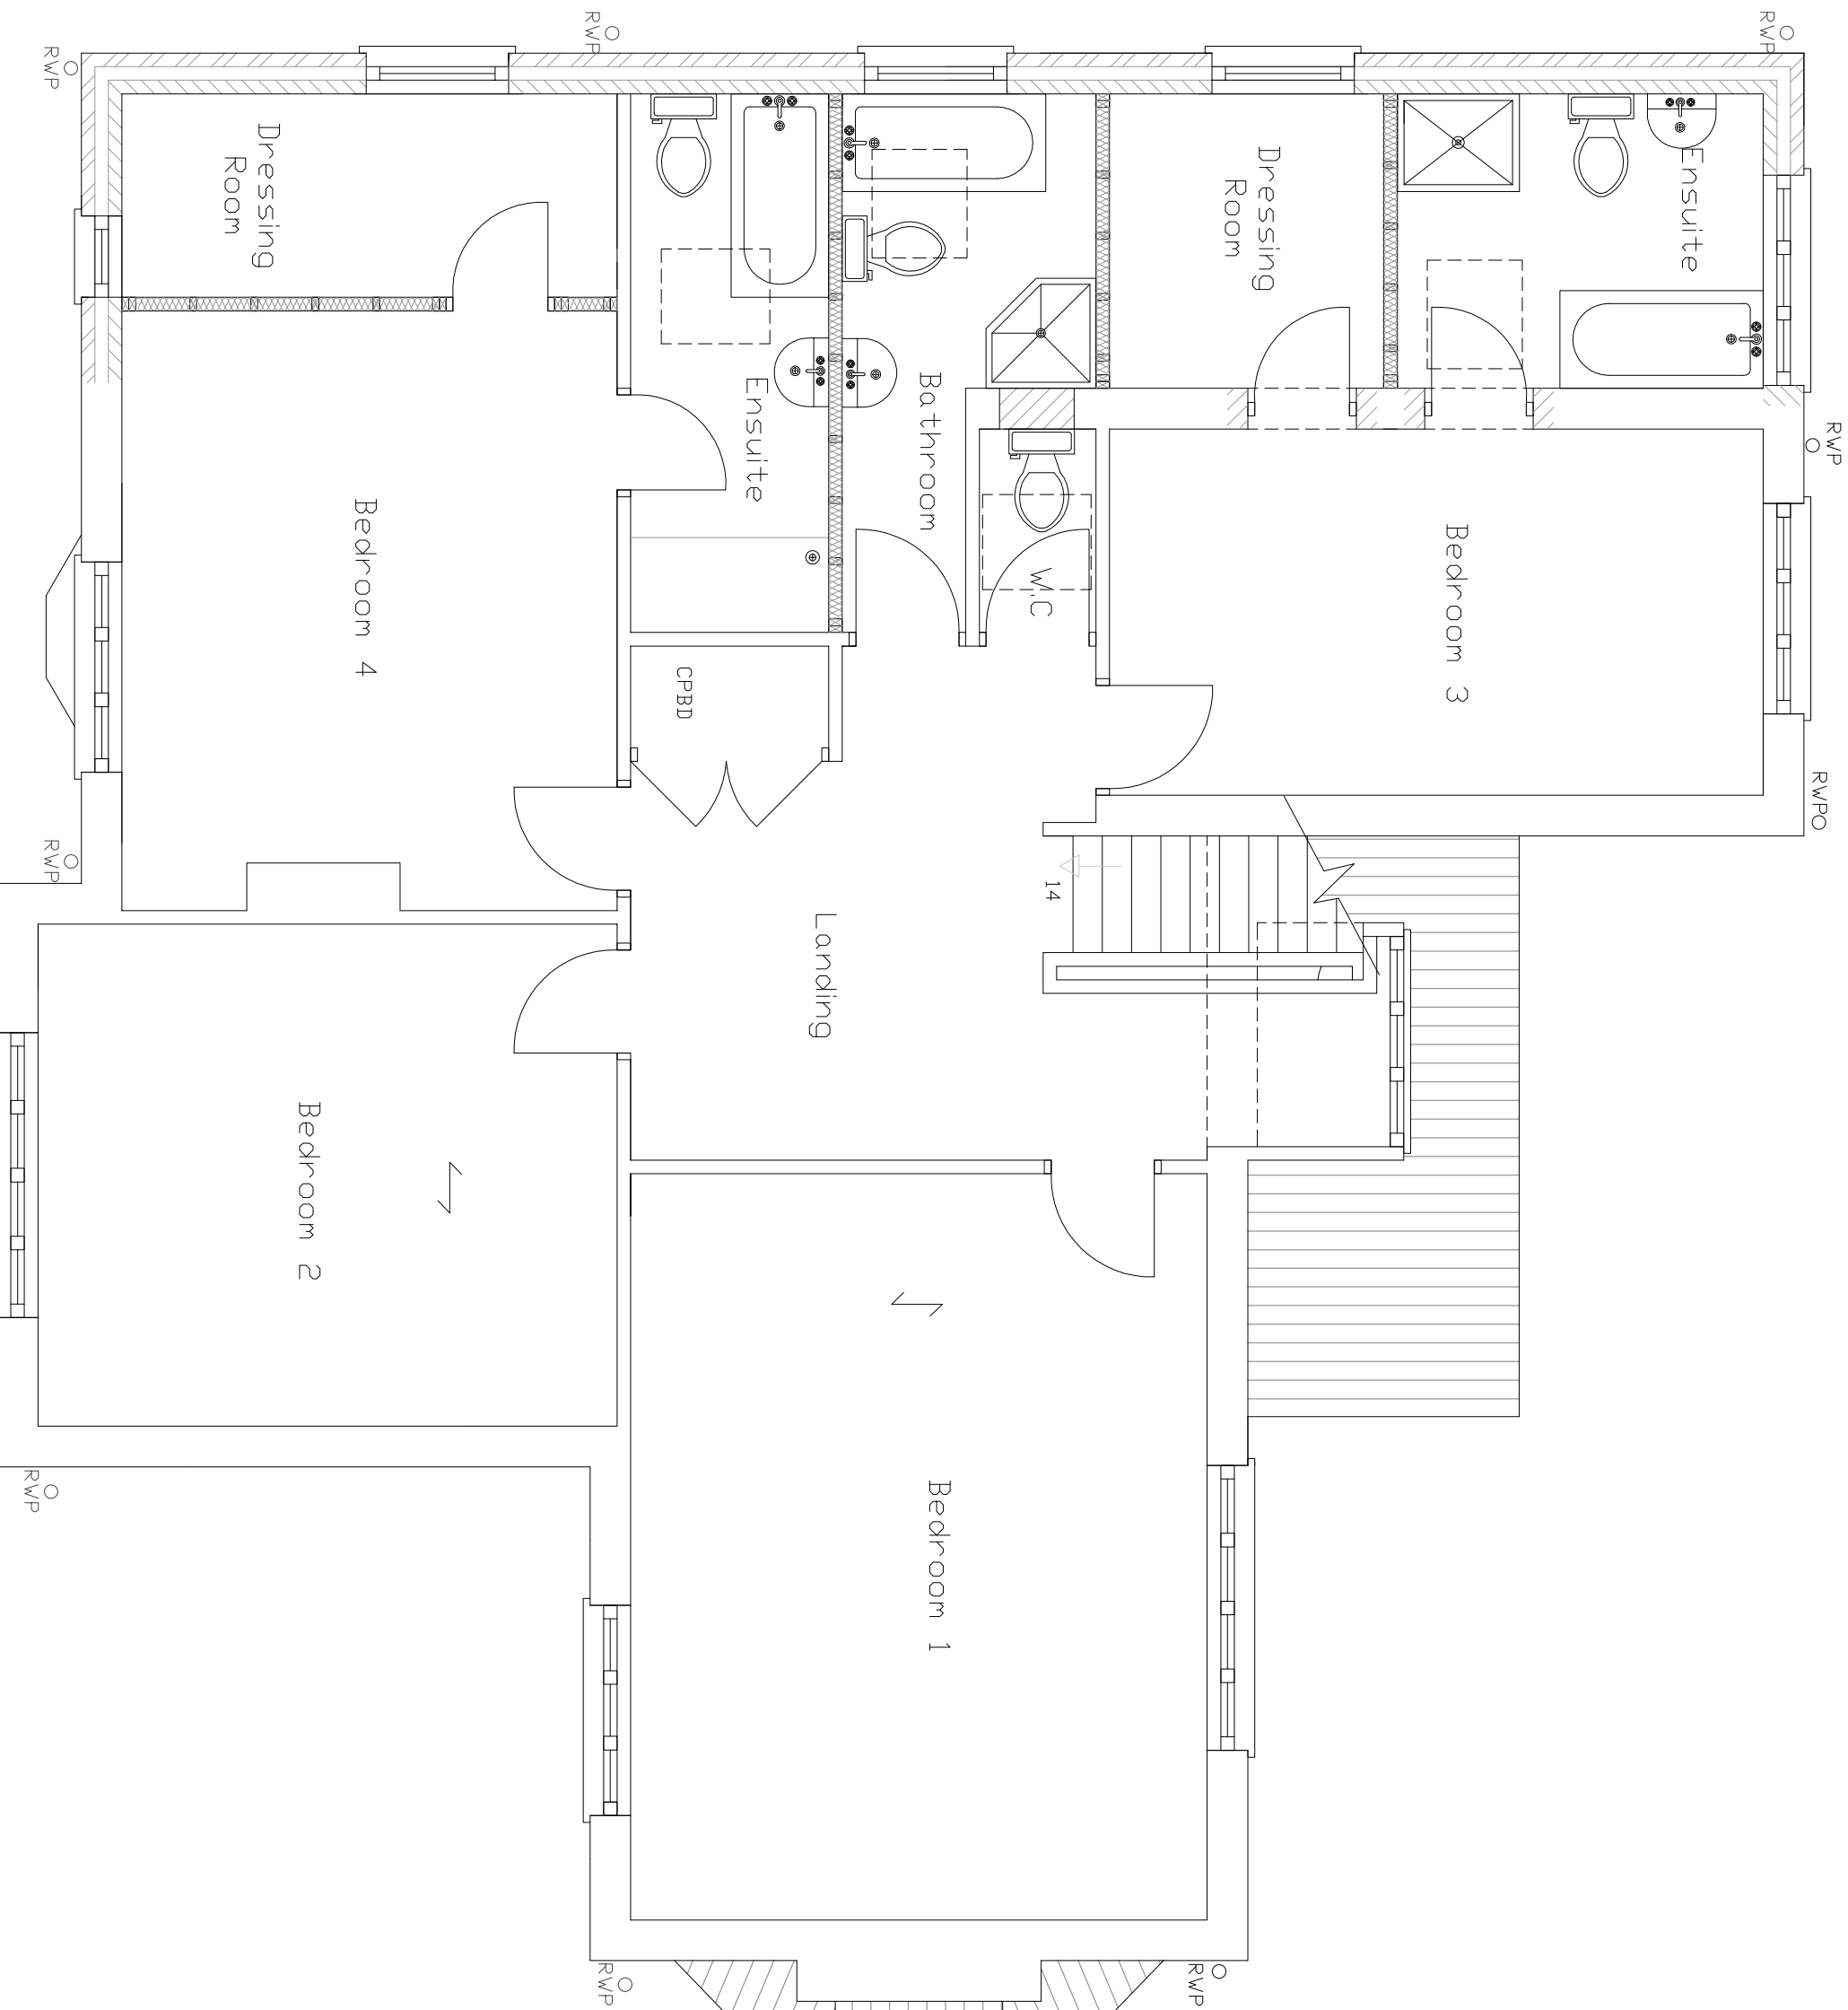


First Floor


COLIN JESSEY ASSOCIATES

47 Sullington Gardens, Frinton Valley, Worthing, BN14 0HS Tel: 07802 507016				Paper Size A1
Client:	Mr D Tippet & Mrs J Brunschweiler			
Contract:	Two Storey Side Extension			
At:	Broad Acres, 12 East Drive Road, Argyring, BN16 4JH			
Title:	Proposed Ground First Floor & Block Plan			
DWG. No.:	339.14.04	Scale:	1:50 & 1:500	Date: 10.11.14
Rev.:				Drawn By: S.D.
Details:				
Details:				Date:

Copyright of drawings, Colin Jessej Associates.

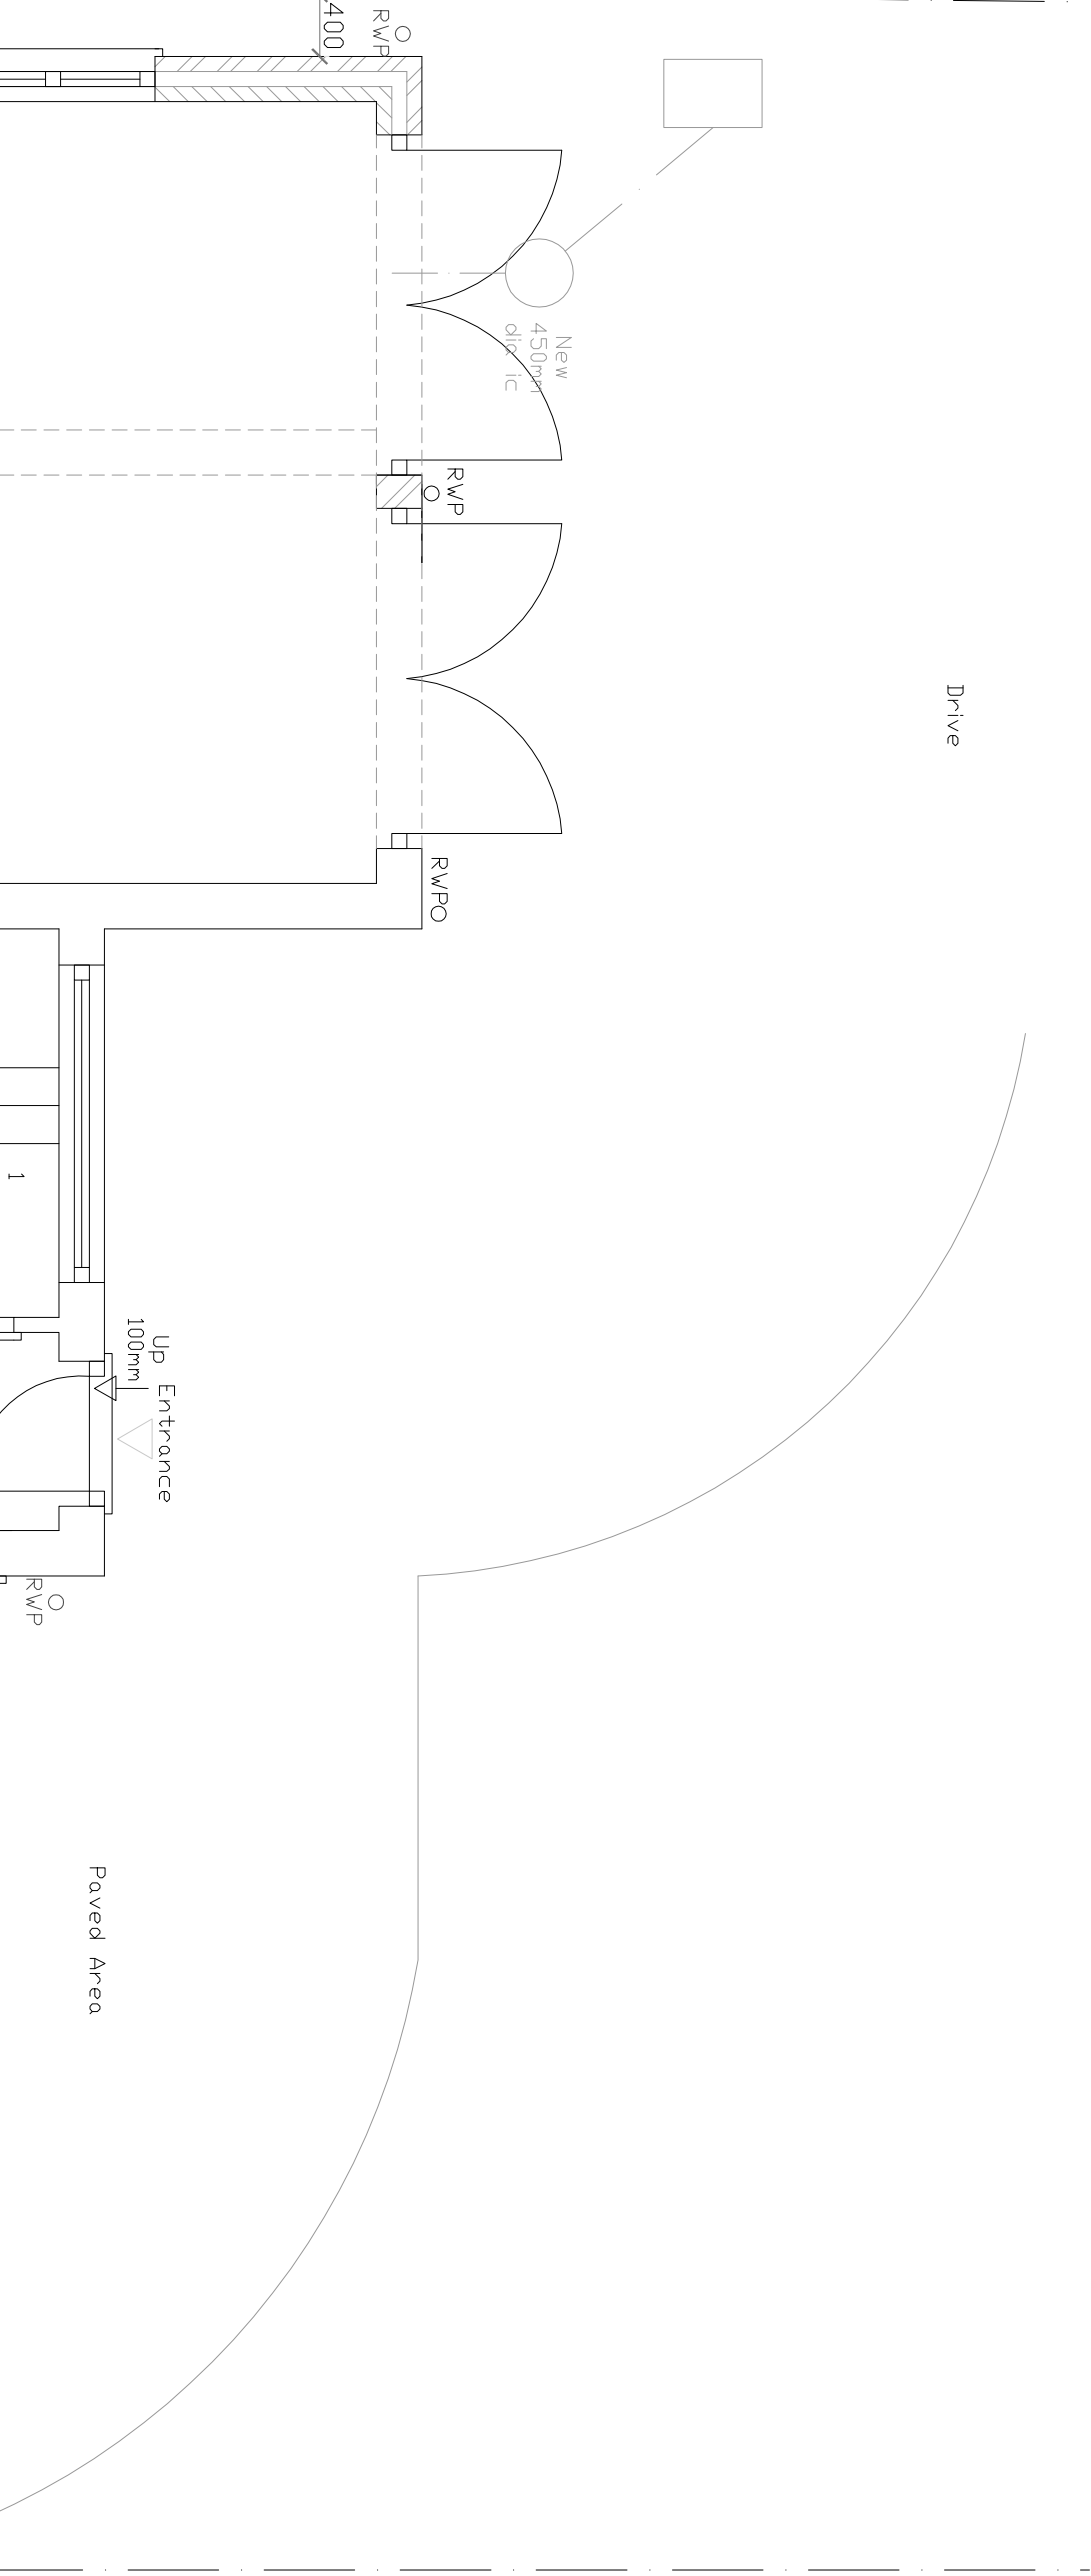

N.D. 10

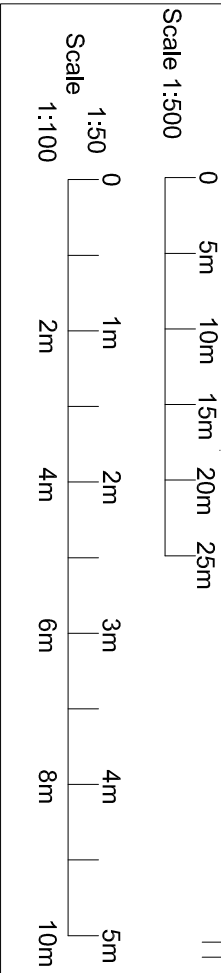

Ground Floor