
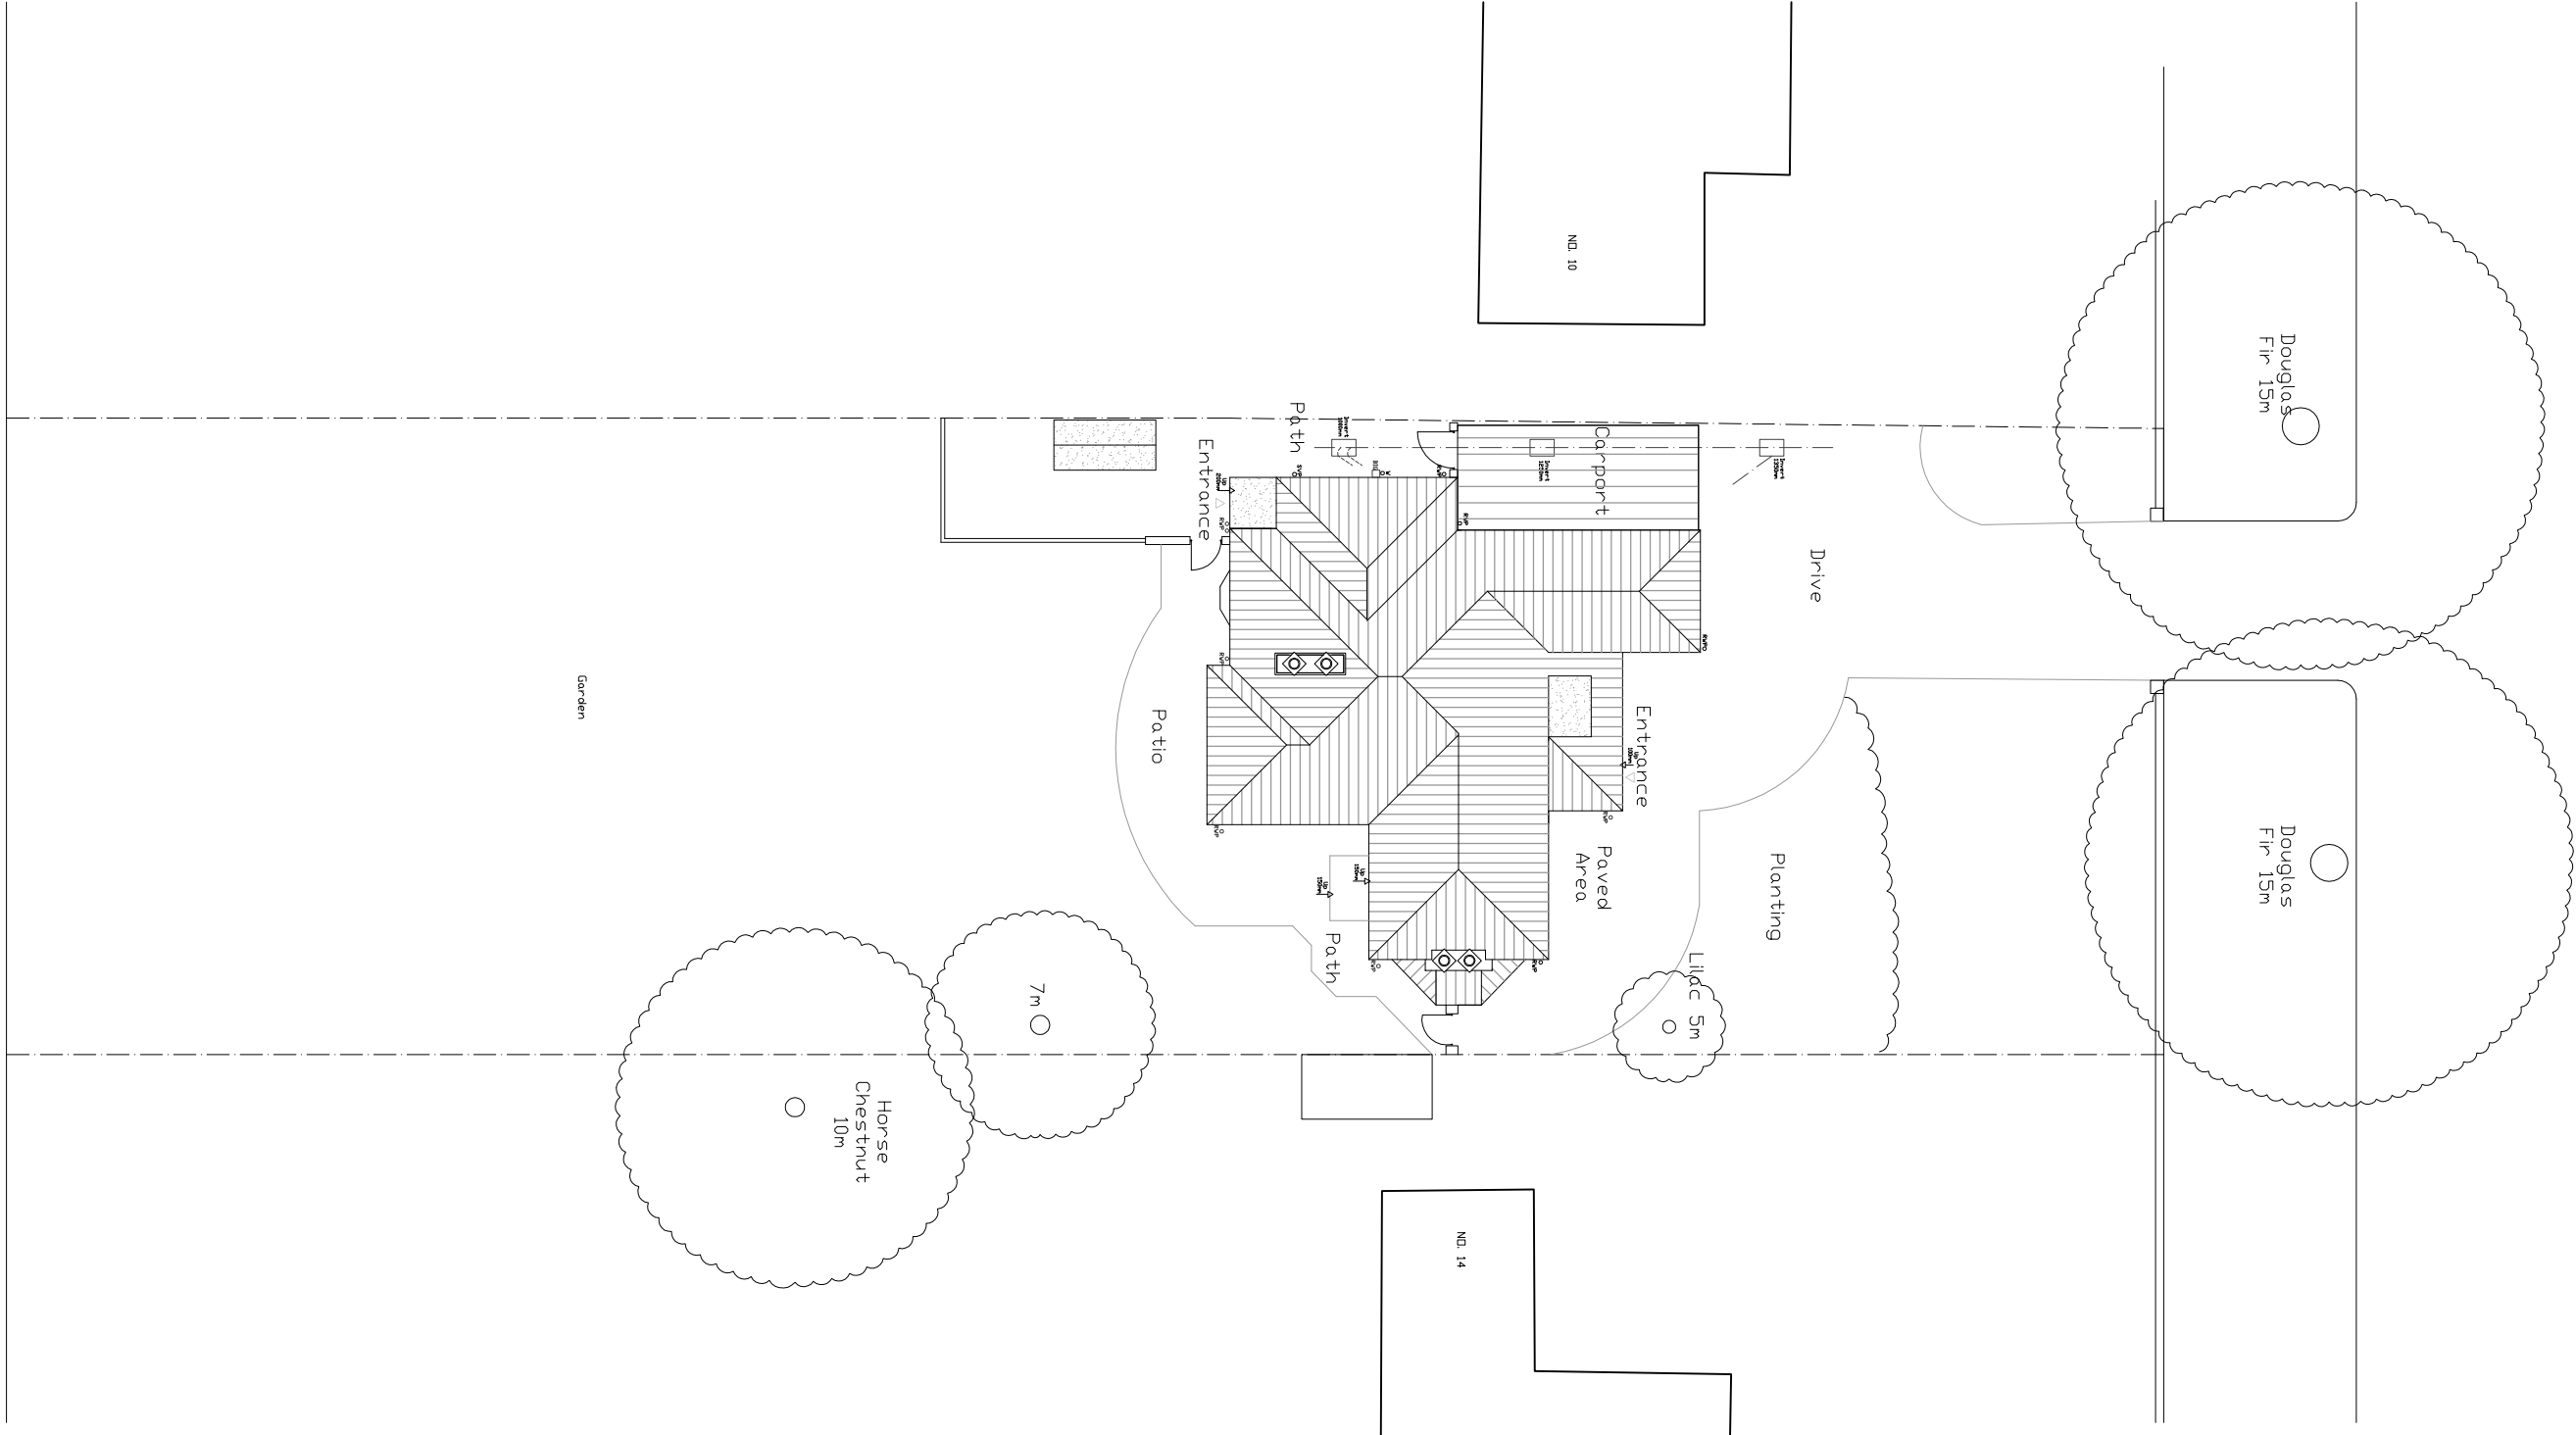


Block Plan 1:200

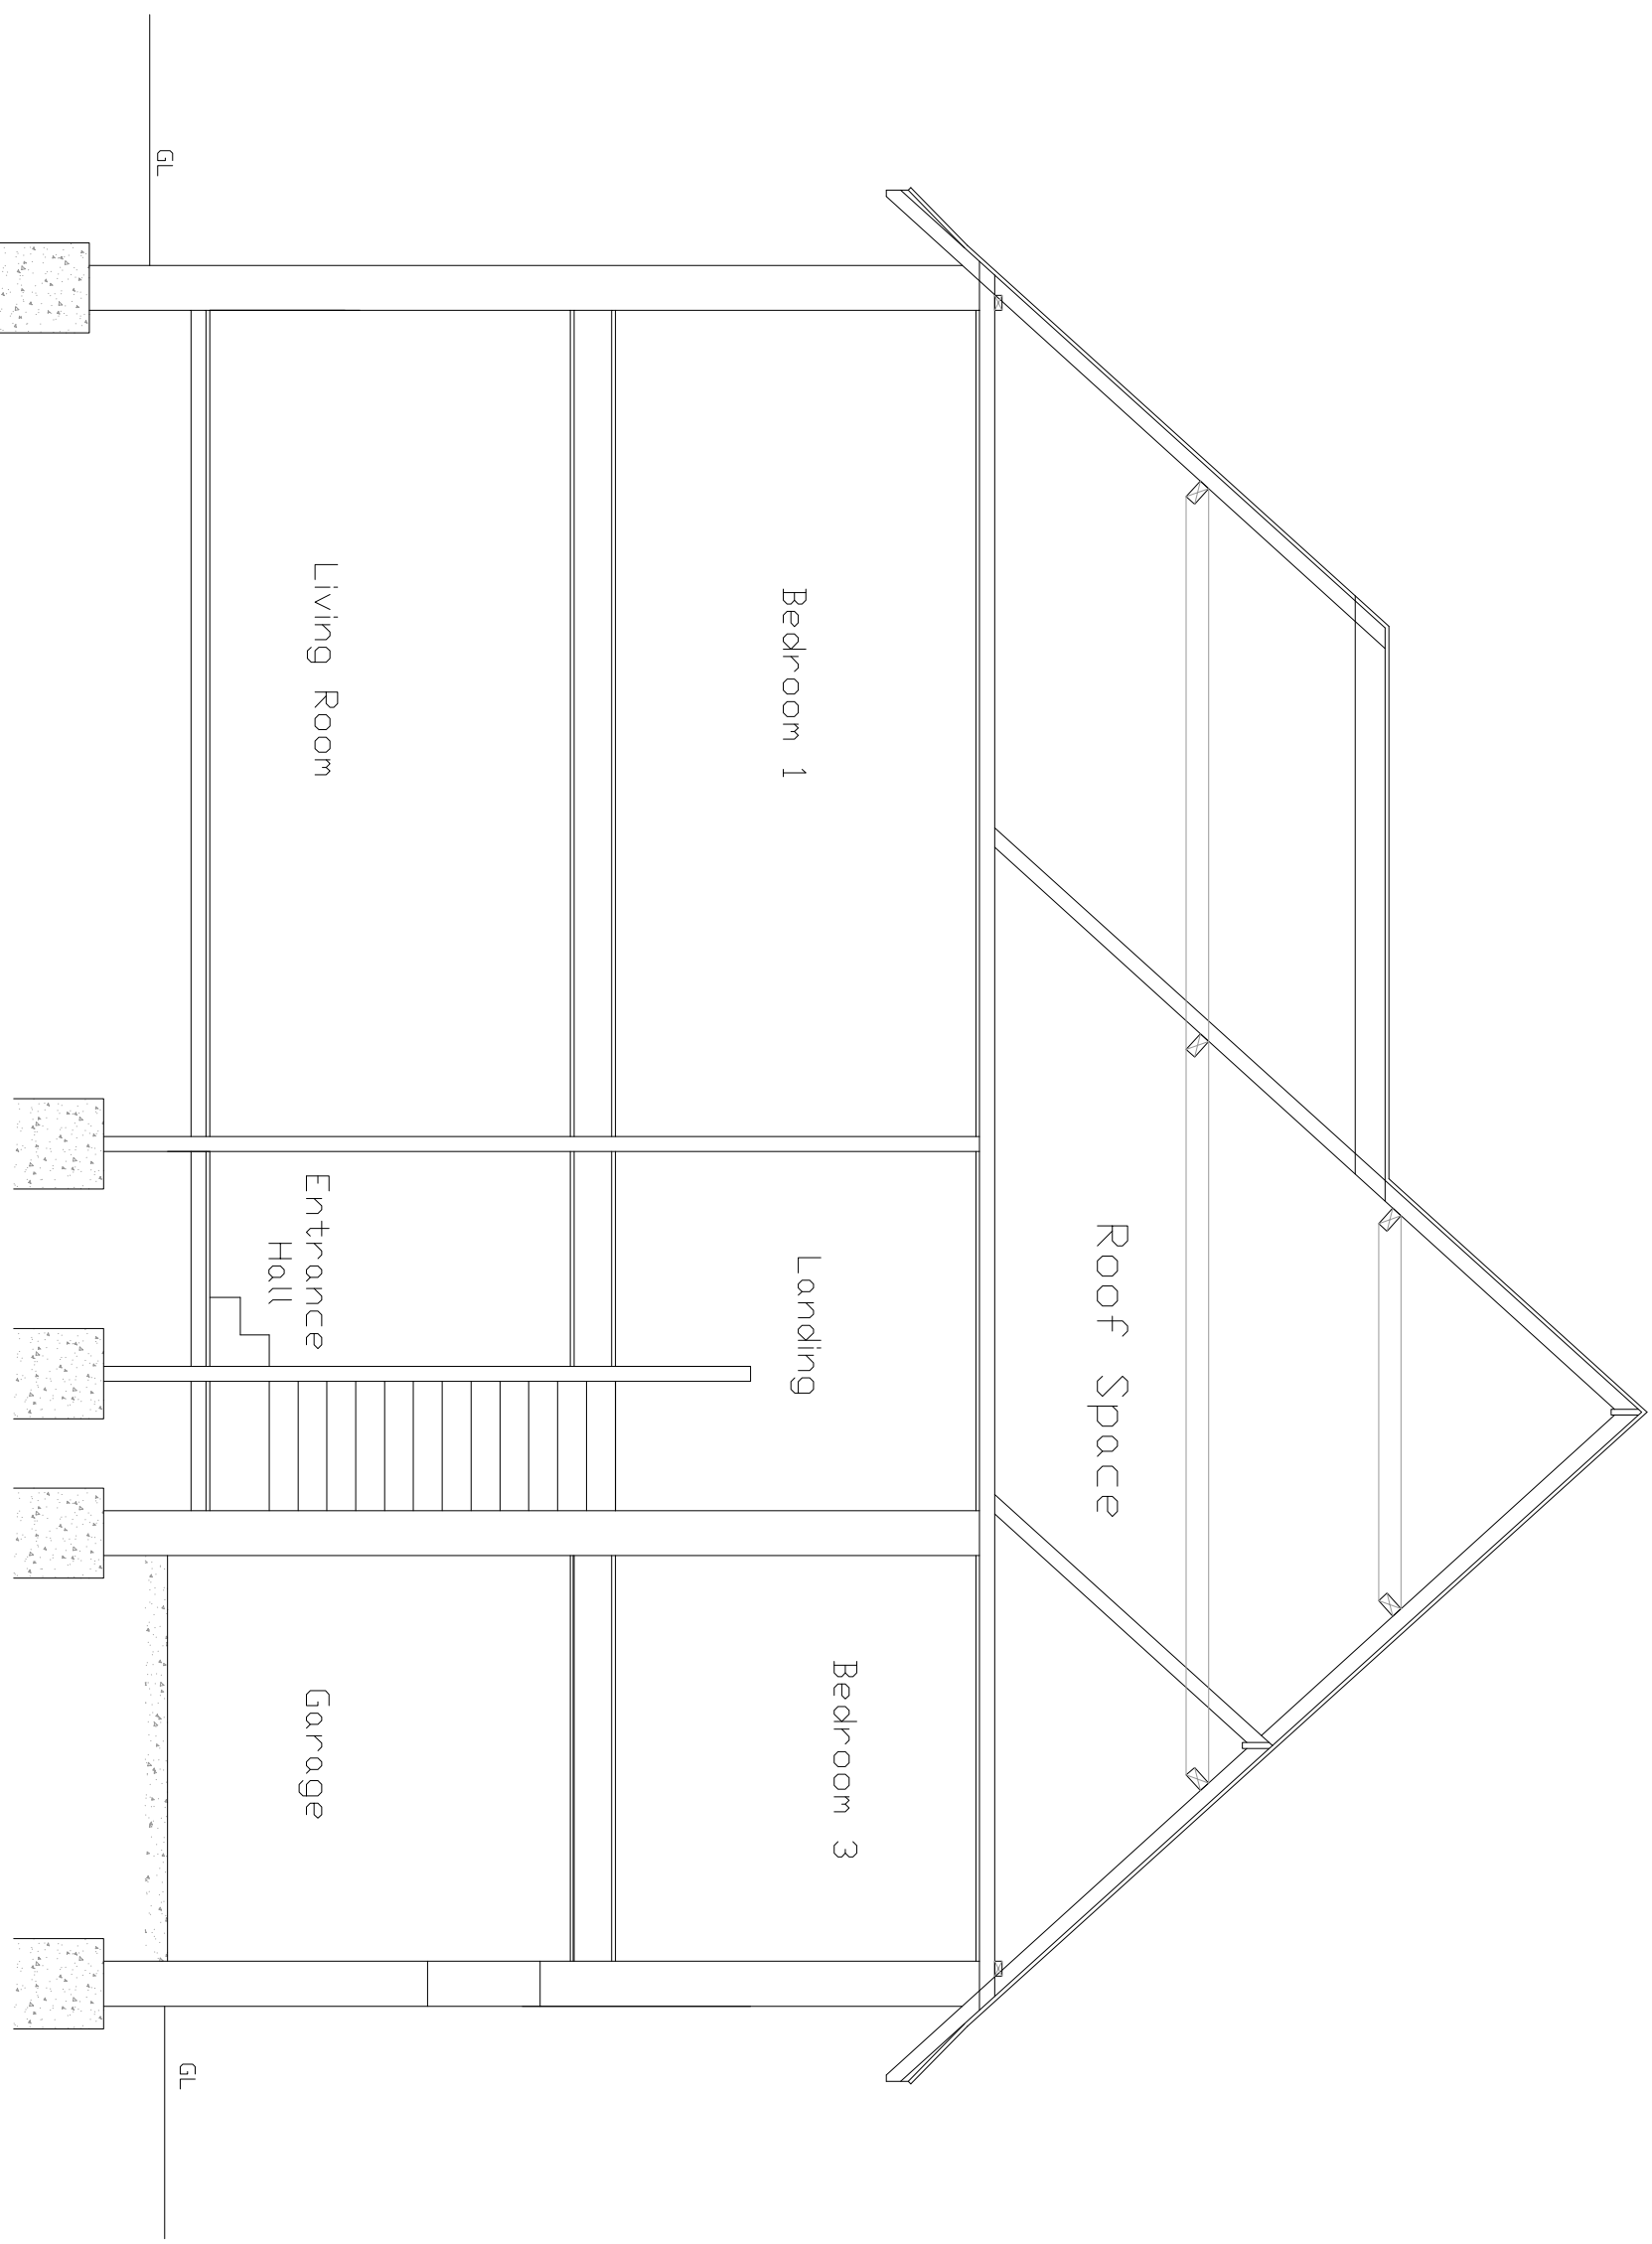

Typical Cross Section

COLIN JESSEY ASSOCIATES									
47 Sullington Gardens, Frinton Valley, Worthing, BN14 0HS Tel: 07802 507016									
Client:	Mr D Tippet & Mrs J Brunschweiler							Paper Size A1	
Contract:	Two Storey Side Extension								
At:	Broad Acres, 12 East Drive Road, Angmering, BN16 4JH								
Title:	Survey Block Plan & Cross Section								
DWG. No.:	339.14.02	Scale:	1:50 & 1:200	Date:	20.10.14	Drawn By:	S.D		
Rev.:									
Details:									
Details:									

Copyright of drawings, Colin Jessey Associates.