



NORTH ELEVATION

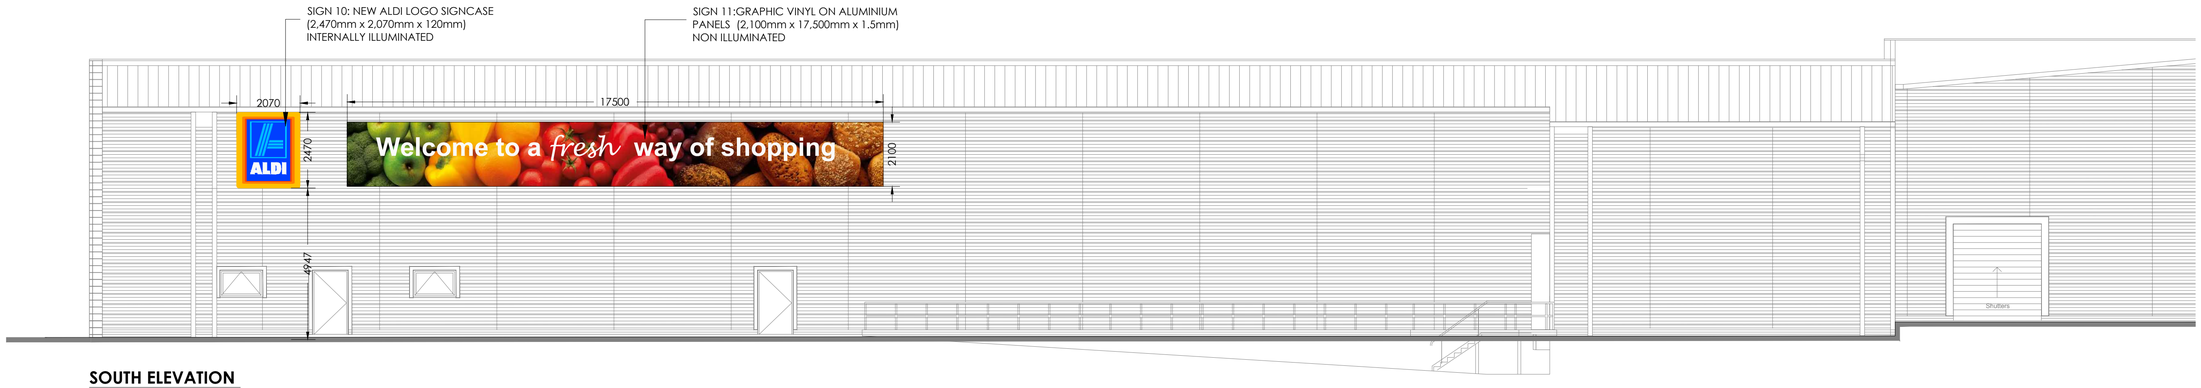

SOUTH ELEVATION

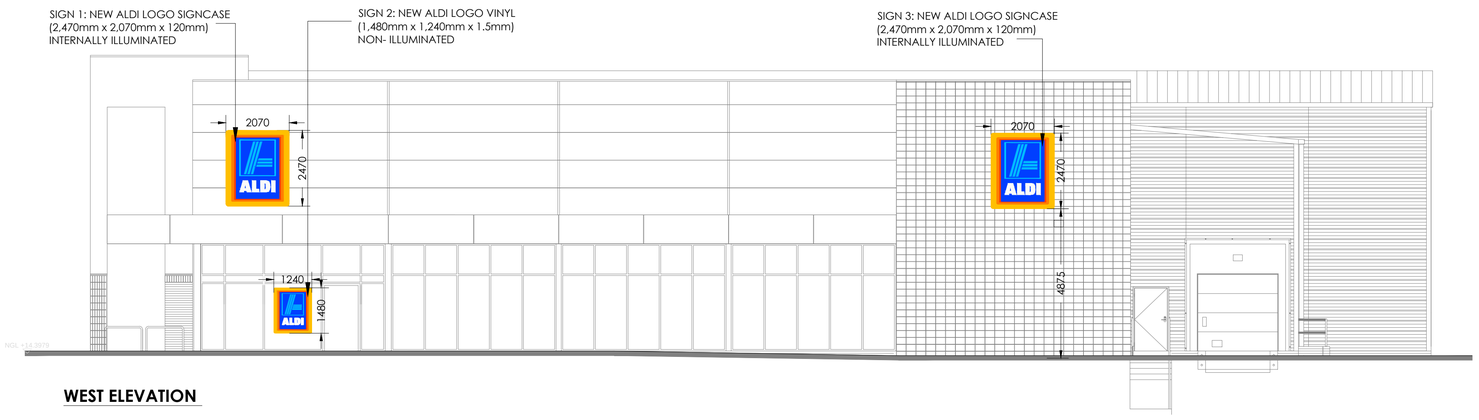

WEST ELEVATION

Scale Bar 1:100

This drawing is copyright and may not be reproduced in whole or part without written authority. Do not scale off this drawing.

Rev	Date	Description	Rev By	Chk'd By

Project Title	PROPOSED ALDI DEVELOPMENT UNIT 3 MANOR RETAIL PARK RUSTINGTON BN16 3FH
Client	ALDI STORES LTD
Status	PLANNING
Scale	1:100
Drawing Size	A1
Date	18.01.2017
Drawn By	MN
Checked	ROD
Drawing Title	PROPOSED ADVERTISEMENT ELEVATIONS
Job-Dwg No	1565-CHE 151
Rev	-

☐ 2 St. Johns North, Wakefield, WF1 3QA t. 01924 291800
☐ Carvers Warehouse, 77 Dale Street, Manchester, M1 2HG t. 0161 2388555
■ The Old Rectory, 79 High Street, Newport Pagnell, MK16 8AB t. 01908 211577
☐ 101 London Road, Reading, RG1 5BY t. 0118 9507700
☐ 10 Gees Court, St Christophers Place, London, W1U 1JJ t. 0207 4091215

THE HARRIS PARTNERSHIP ARCHITECTS
www.harrispartnership.com

CAD file reference J:\AldiJobs1500\1565-CHE\17.0\200 Series\1565-226

ARUN DISTRICT COUNCIL AV/01/17A