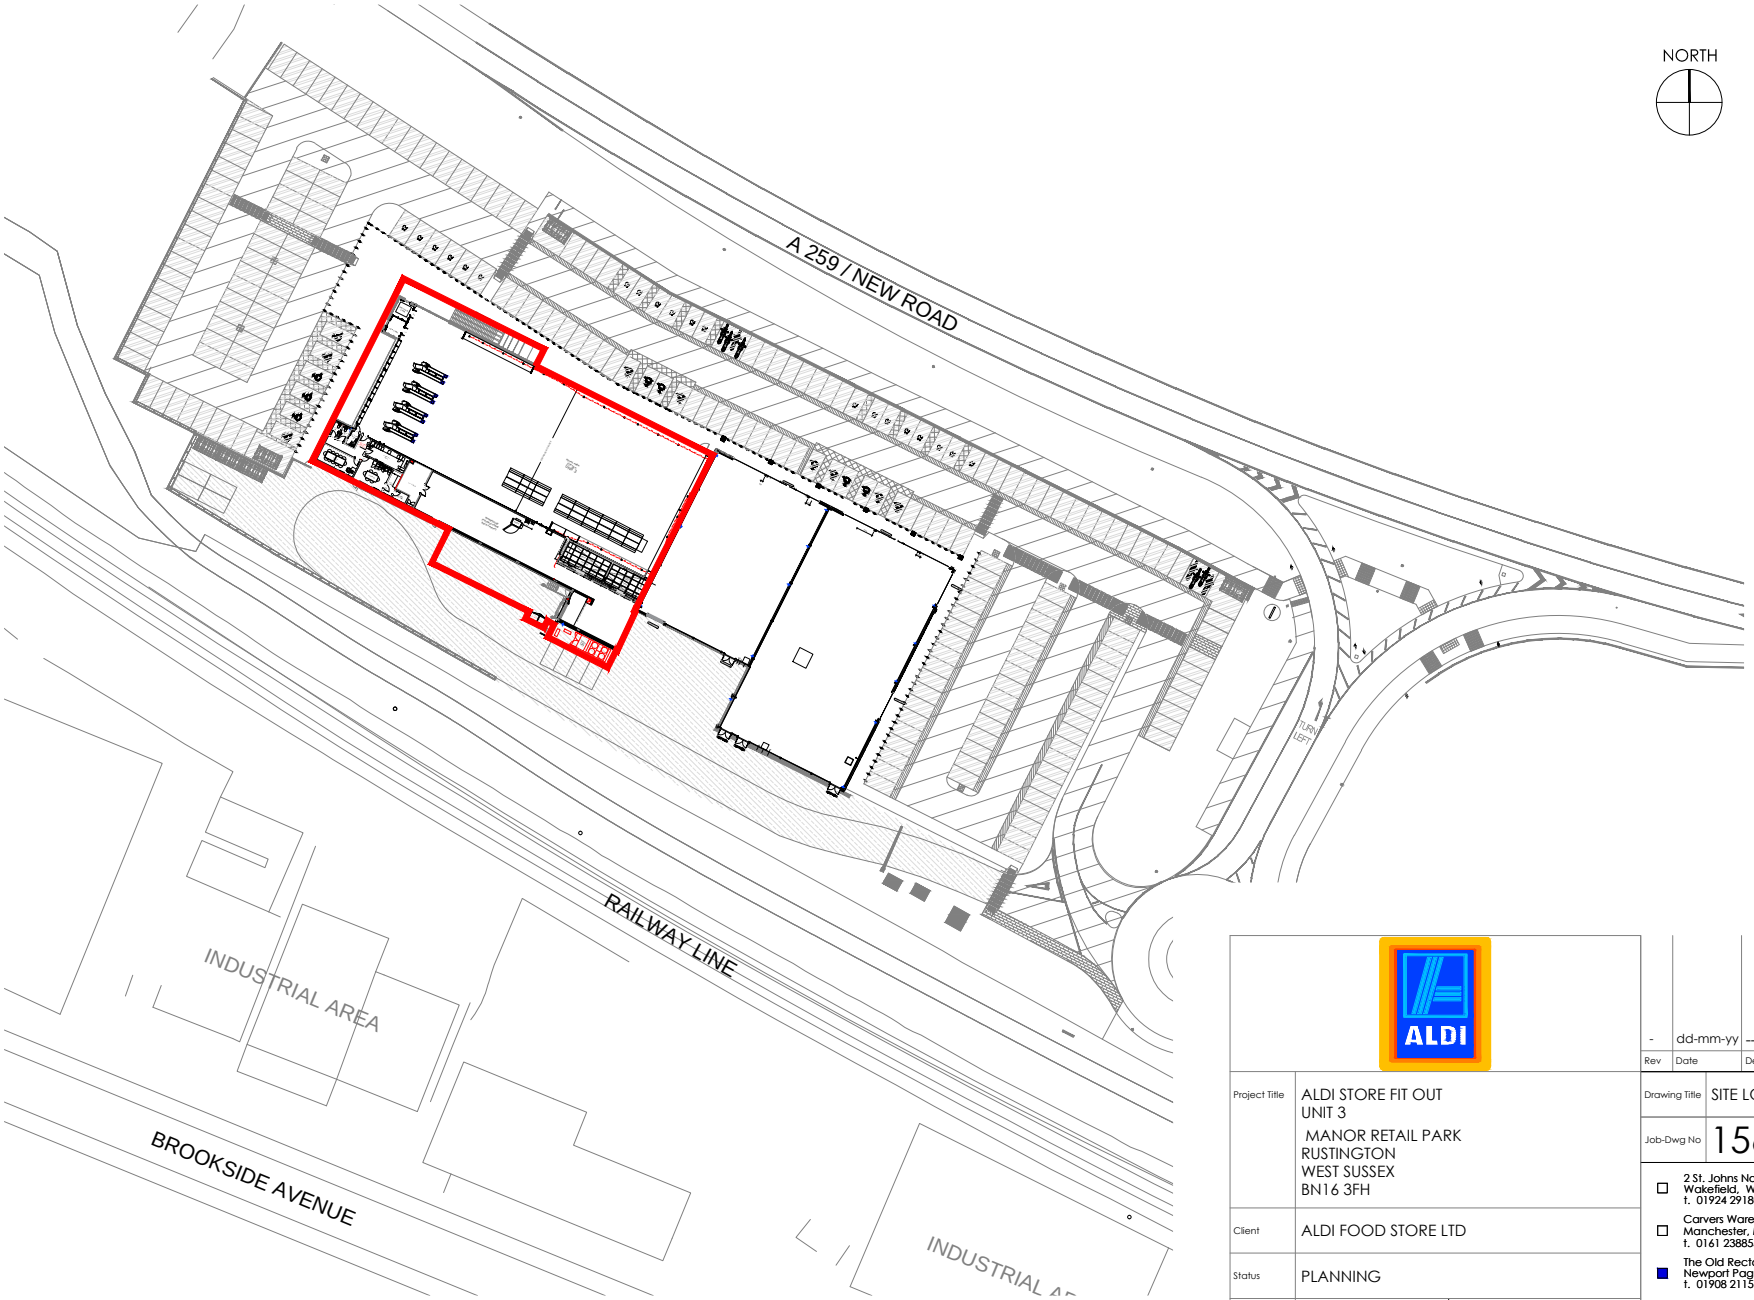


Rev	Date	Description	Rev By	Chk'd By
-	dd-mm-yy	------	---	---

Project Title	ALDI STORE FIT OUT UNIT 3 MANOR RETAIL PARK RUSTINGTON WEST SUSSEX BN16 3FH
Client	ALDI FOOD STORE LTD
Status	PLANNING
Scale	1:1250
Drawing Size	A4
Date	23.01.2017
Drawn By	DM
Chk'd by	JPG

Drawing Title	SITE LOCATION PLAN
Job-Dwg No	1565-CHE 100
Rev	-

2 St. Johns North, Wakefield, WF1 3QA t. 01924 291800

Carvers Warehouse, 77 Dale Street, Manchester, M1 2HG t. 0161 2388555

The Old Rectory, 79 High Street, Newport Pagnell, MK16 8AB t. 01908 211577

101 London Road, Reading, RG1 5BY t. 0118 9507700

10 Gees Court, St Christophers Place, London, W1U 1JJ t. 0207 4091215

THE HARRIS PARTNERSHIP
ARCHITECTS
www.harrispartnership.com

CAD file reference CAD FILE REFERENCE

This drawing is copyright and may not be reproduced in whole or part without written authority. Do ~~not scale off this drawing.~~

ARUN DISTRICT COUNCIL A/15/17/A