ARUN DISTRICT COUNCIL A/151/18/A

Proposed External Signage

Advertisement Consent

- For Clovemead's new signage
- Application - to be arranged by Clovemead.


Worthing Audi

Sign A - Name Sign

- Overall DIMS: (H)788 x (W)7490 x (D)140mm approx.
- Letters Cap Height at 600mm
- 'Worthing' text in black; 'Audi' text in red.
- New - To be installed on cladding
- Double rail support
- Illuminated 123 cd/m
- Acrylic lettering - black and red
- Mounted on powder coated steel rails

Manufactured by Prolicht

Illustration - 1:50@A3

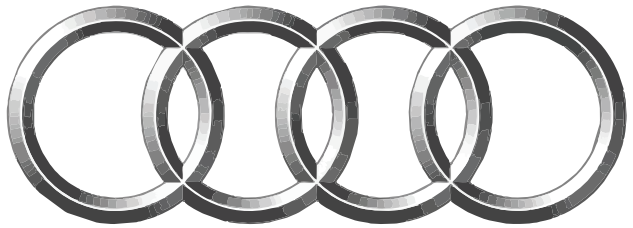


Sign B - Logo Sign

- Size 2
- DIMS: (H)1417 x (W)4100 x (D)156mm
- New sign
- New - sign on cladding
- Double rail support
- Illuminated 112.7 cd/m
- Acrylic rings - grey - mounted on steel rails

Manufactured by Prolicht

Illustration scale - 1:50@A3

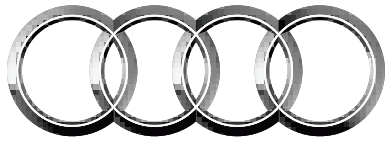

Audi

Sign D - Mounted entrance element

- Type 1 Art no AUTEEG1000
- DIMS: (H)590 x (W)1000
- New - Secured to cladding
- Not Illuminated
- Acrylic rings - grey - Acrylic letters - Red
-

Manufactured by Prolicht
Illustration scale 1:20@A3




Sign E: Dealer's Name & Opening Hours Details

- Dims Overall Width: (W)700mm
- "Worthing" & opening hours details/text in white; "Audi" text in red.
- Please notify if these times are to alter before installation
- Text Vinyl to be manufactured by Clovemead
- Installed on to glazing

Scale - 1:5@A3

Opening Hours confirmed by Caffyns

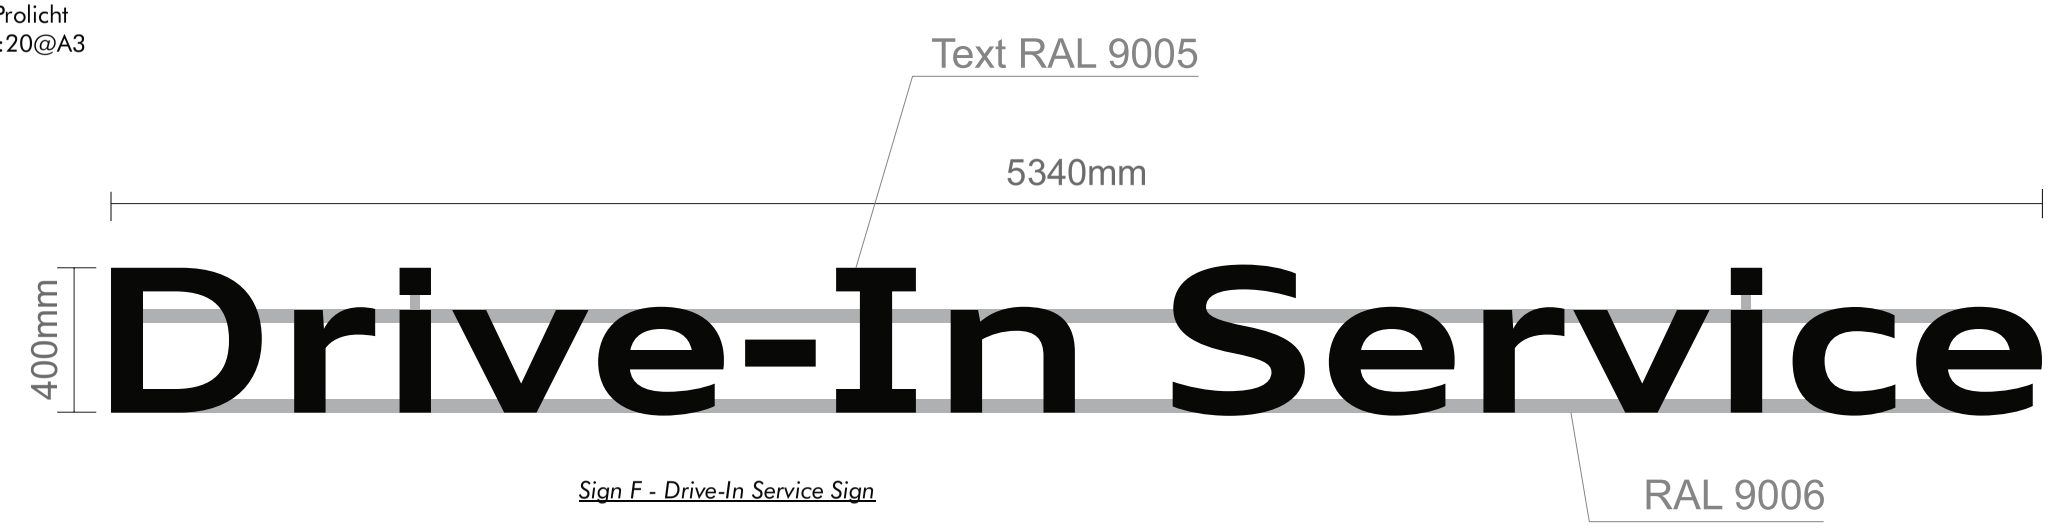

Sign F - Drive-In Service Sign

- Dimensions - (H)400 x (W)5340 x (D)140 mm approx.
- Letters Cap Height at 400mm
- Text colour - black
- Double rail support

To be manufactured by Prolicht

Illustration scale - 1:20@A3

Contract No: V00967
Drawing No: 001

Site Name: **Worthing Audi**
Site Address: Roudstone By-Pass Road, Angmering, West Sussex, BN16 4BD

Brand: Audi

Architect: N/A
Architect drawing No: N/A

Building/signage measurements are provided by the architect.

Drawing Scale: Scale As Shown

Standard unit in mm

Clovemead contacts:
Drawings - Steve Parkinson
T : 01925 247 771; E : Design.Team@clovemead.co.uk

Company web site:
www.clovemead.co.uk

Office address:
Clovemead Limited
Chapman House, Chester Road, Warrington WA4 6AR

The details contained within this drawing/pack/design sheet(s) are confidential, and the exclusive property of Clovemead Limited. No use, copy or disclosure of this drawing(s) may be made without written permission, and is to be returned to Clovemead Limited upon request.

APPROVED
For Construction

Clovemead Site Survey	PENDING
ATCC Approval	PENDING
DESCRIPTION	DATE

IMPORTANT DATES

All signage details TBC upon completion of Clovemead's site survey.

1

2

3

NOTES

REV	DATE	DESCRIPTION	BY
2	15-12-17	Made amendments requested by architects & Caffyns	SP
1	10-11-17	Made amendments requested by architects	SP
0	05-0917	First draft made	SP

DRAWING REVISIONS