

Proposed External Signage



Contract No: V00967 Drawing No: 001			
Site Name: Worthing Audi Site Address:Roundstone By-Pass Road, Angmering, West Sussex, BN16 4BD			
Brand:	 Audi		
Architect: N/A Architect drawing No: N/A	Building/signage measurements are provided by the architect.		
Drawing Scale: Scale As Shown	Standard unit in mm		
Clovenmead contacts: Drawings - Steve Parkinson T : 01925 247 771; E : Design.Team@clovenmead.co.uk			
Company web site: www.clovenmead.co.uk			
Office address: Clovenmead Limited Chapman House, Chester Road, Warrington WA4 6AR <small>The details contained within this drawing/package (design sheets) are confidential, and the exclusive property of Clovenmead Limited. No use, copy or disclosure of this drawing(s) may be made without written permission, and is to be returned to Clovenmead Limited upon request.</small>	 Clovenmead		
<div>APPROVED</div> <div>For Construction</div> <div>Page2/3</div>			
Clovenmead Site Survey	PENDING		
ATCC Approval	PENDING		
DESCRIPTION	DATE		
IMPORTANT DATES			
All signage details TBC upon completion of Clovenmead's site survey.			
1			
2			
3			
NOTES			
2	15-12-17	Made amendments requested by architects & Coffyns	SP
1	10-11-17	Made amendments requested by architects	SP
0	05-0917	First draft made	SP
REV	DATE	DESCRIPTION	BY
DRAWING REVISIONS			

Sign G - Pylon

- Size: 2
- Overall DIMS: (H)4500mm x (L)1206mm x (D)140mm
- New foundation will be required by others before installation
- Electric feed SWA cable for 230v
- Illuminated -145 cd/m
- Aluminium coated panels on galvanized steel frame

Manufactured by Prolicht

Scale 1:20@A3

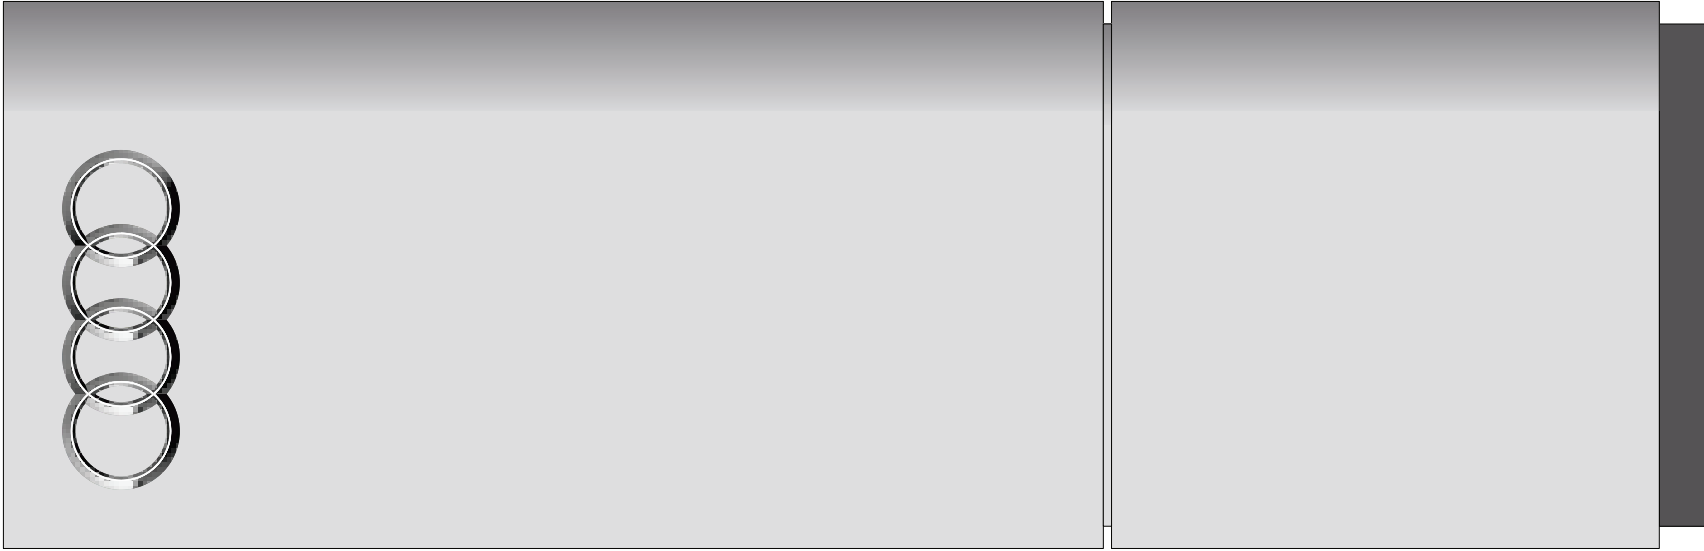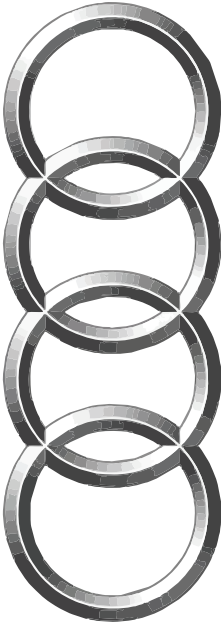

Sign C - Logo Sign

- Size 2
- DIMS: (H)1417 x (W)4100 x (D)156mm
- New sign
- New - To be installed on cladding
- Double rail support
- Illuminated 112.7 cd/m
- Acrylic rings - grey - mounted on steel rails

Manufactured by Prolicht

Illustration scale - 1:50@A3