ARUN DISTRICT COUNCIL A/151/18/A

Proposed External Signage

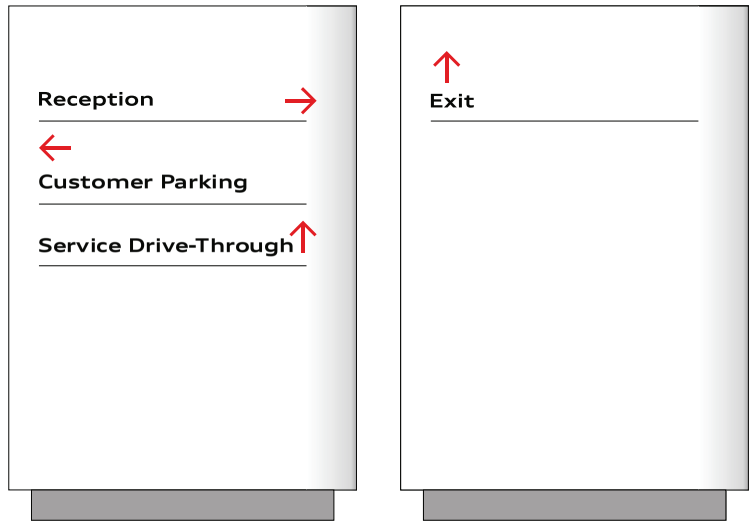

Fascia 1 Fascia 2

Sign H - Entrance Directional Sign

- Panel DIMS: (H)1700 x (L)1150 x (D)100 mm
- Fascia 1 details - Confirmed by architect
- Fascia 2 details - Confirmed by architect
- New - requires new foundation

Manufactured by Prolicht

Illustration scale - 1:25@A3

Sign I - Audi Approved Pylon

- Size: 1
- DIMS: (H)4500 x (W)1125 x 224mm(Approx)
- New foundation required by others before installation
- Electric feed SWA cable for 230v
- Illuminated -145 cd/m
- Aluminium coated panels on galvanized steel frame

Manufactured by Prolicht

Scale 1:20@A3

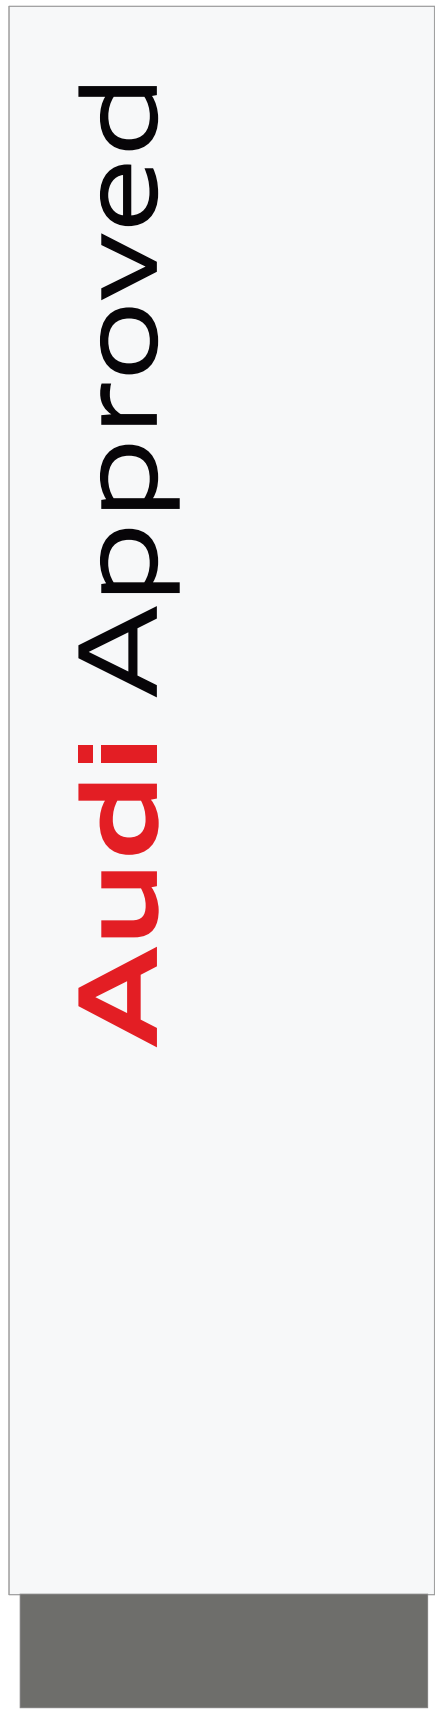

Front

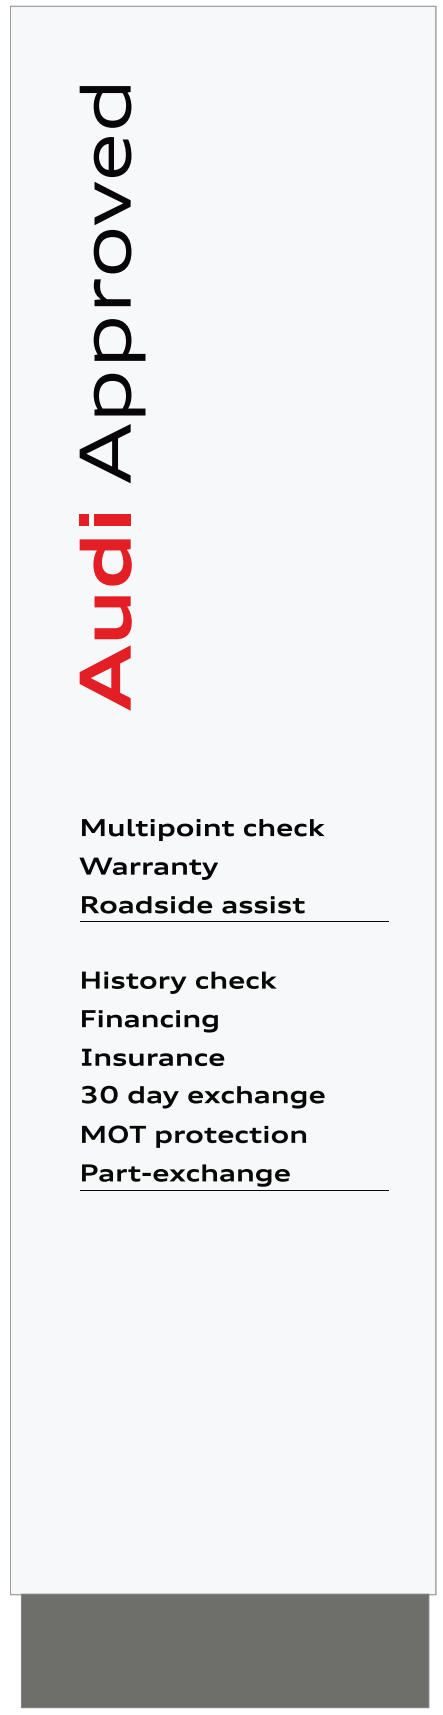

Rear

Contract No: V00967
Drawing No: 001

Site Name: **Worthing Audi**
Site Address: Roudstone By-Pass Road, Angmering, West Sussex, BN16 4BD

Brand: Audi

Architect: N/A
Architect drawing No: N/A

Building/signage measurements are provided by the architect.

Drawing Scale: Scale As Shown

Standard unit in mm

Clovemead contacts:
Drawings - Steve Parkinson
T : 01925 247 771; E : Design.Team@clovemead.co.uk

Company web site:
www.clovemead.co.uk

Office address:
Clovemead Limited
Chapman House, Chester Road, Warrington WA4 6AR

The details contained within this drawing/pack/design sheet(s) are confidential, and the exclusive property of Clovemead Limited. No use, copy or disclosure of this drawing(s) may be made without written permission, and is to be returned to Clovemead Limited upon request.

APPROVED
For Construction

Clovemead Site Survey	PENDING
ATCC Approval	PENDING
DESCRIPTION	DATE

IMPORTANT DATES

All signage details TBC upon completion of Clovemead's site survey.

1

2

3

NOTES

REV	DATE	DESCRIPTION	BY
2	15-12-17	Made amendments requested by architects & Caffyns	SP
1	10-11-17	Made amendments requested by architects	SP
0	05-0917	First draft made	SP

DRAWING REVISIONS