



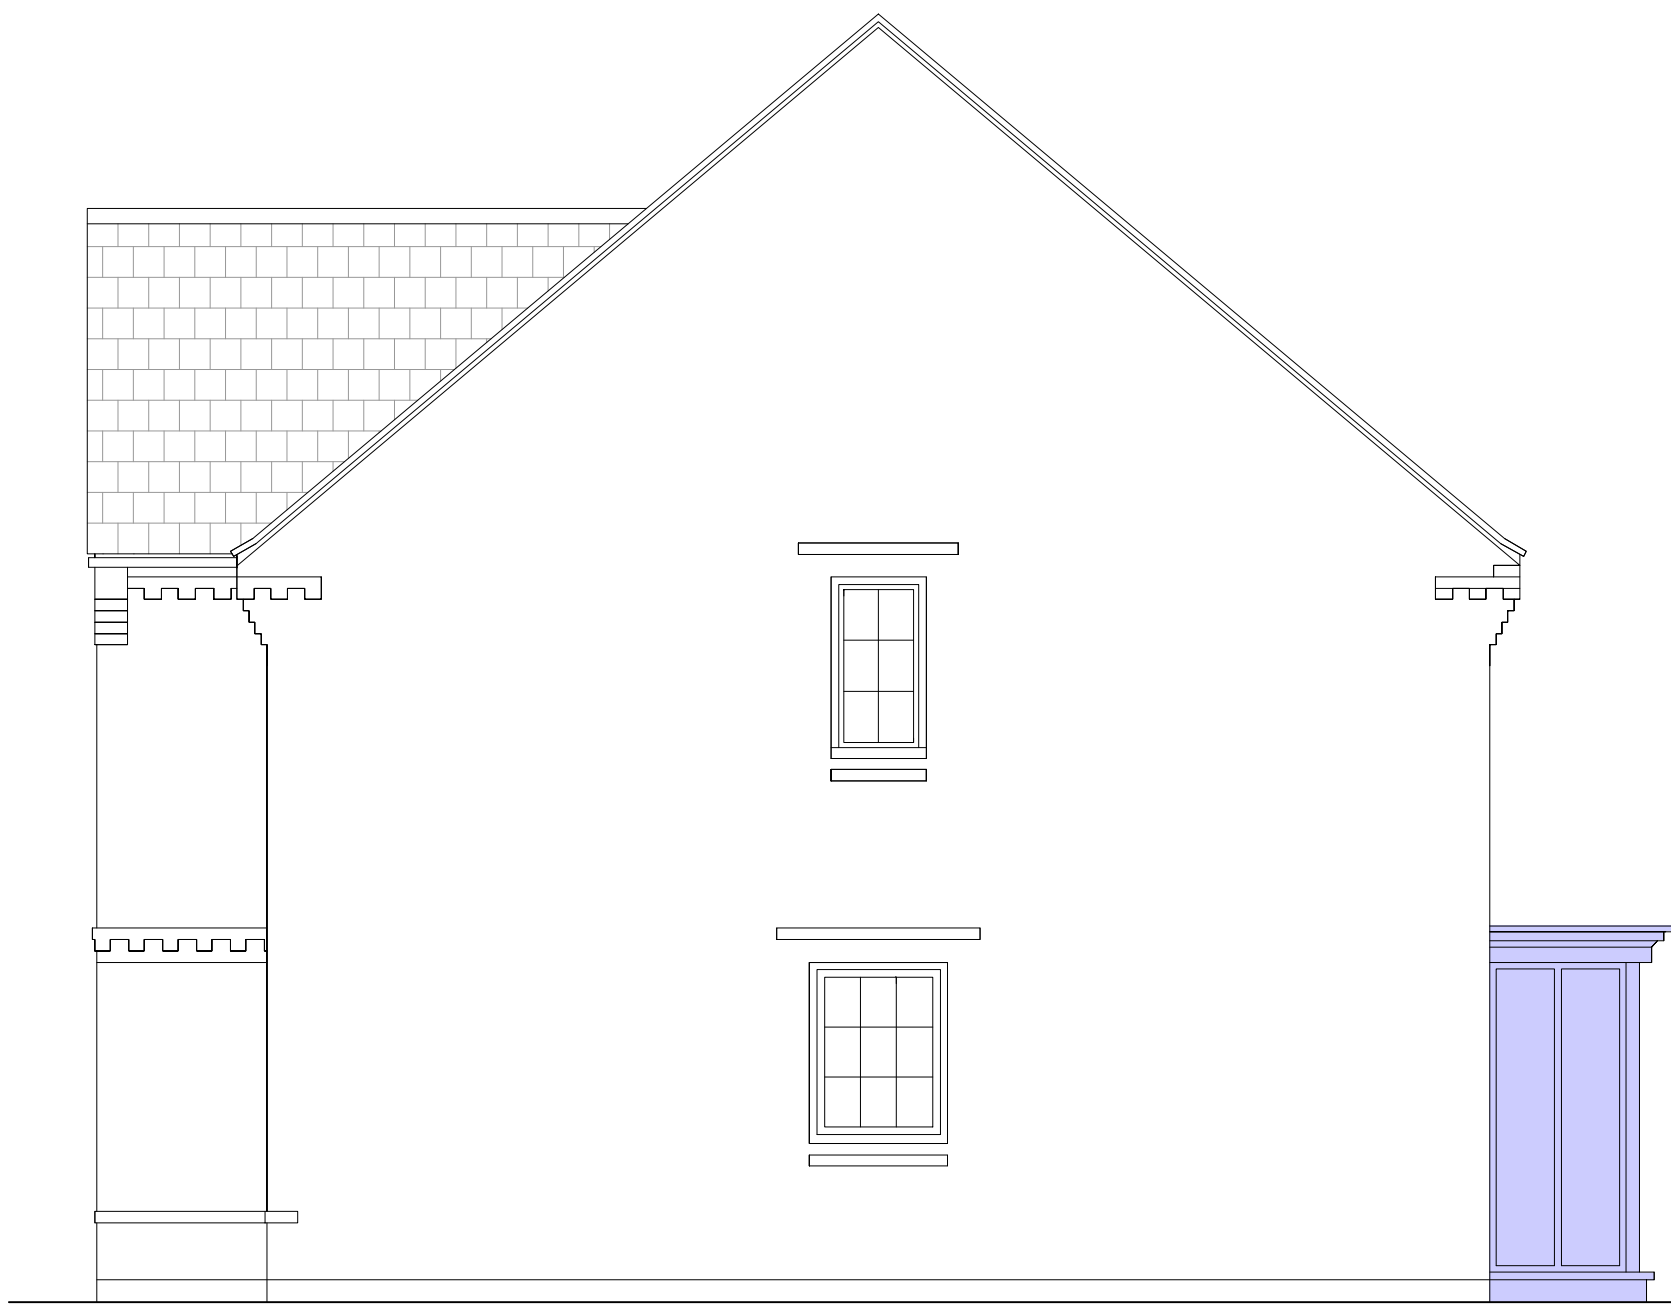

SOUTH (RIGHT) ELEVATION
EXISTING



EAST (REAR) ELEVATION
EXISTING

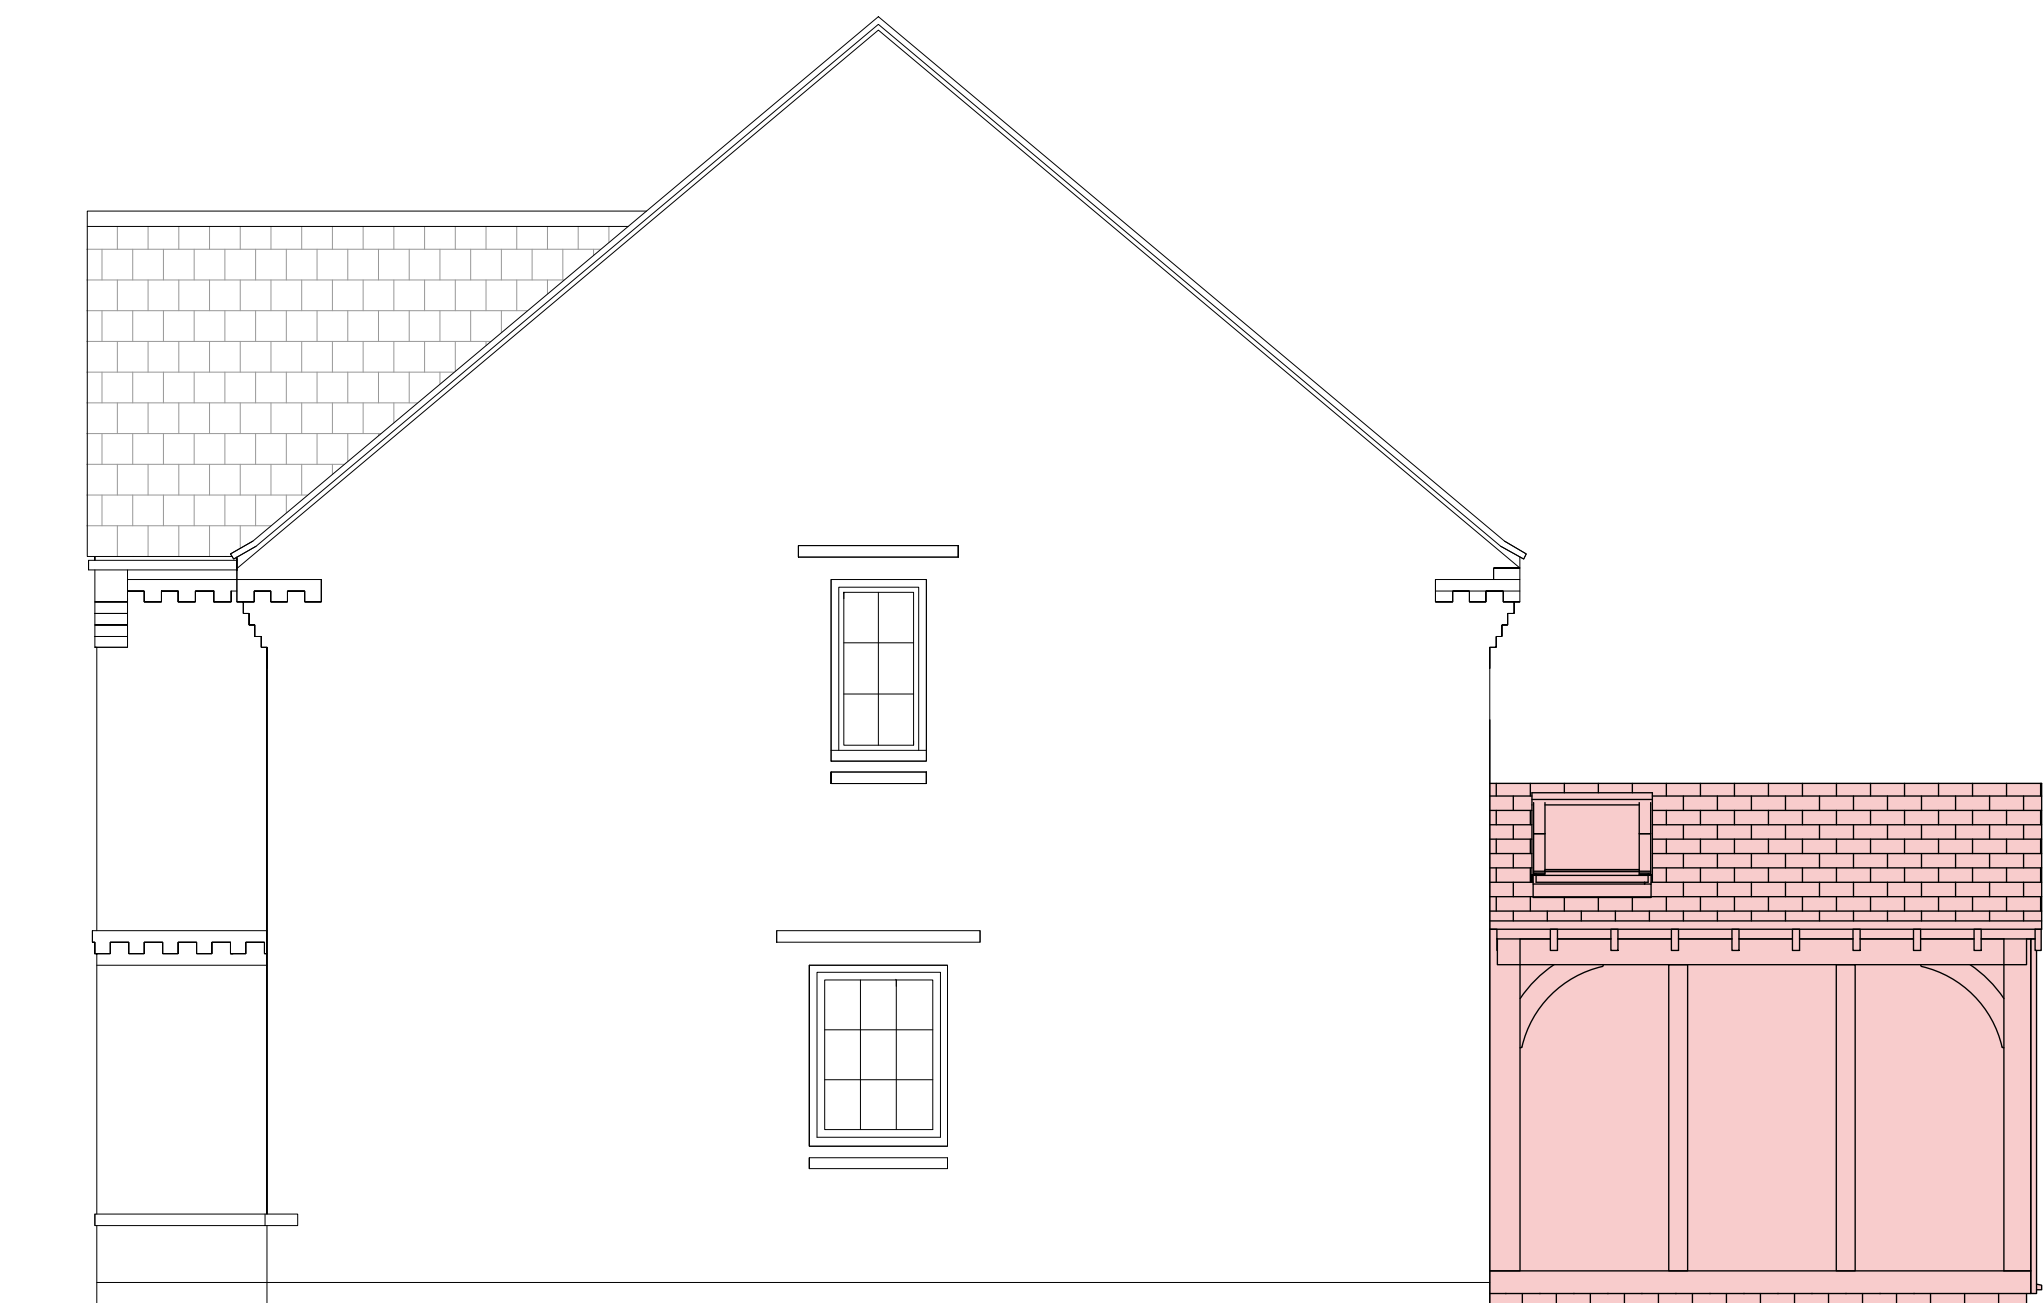

SOUTH (RIGHT) ELEVATION
PROPOSED




EAST (REAR) ELEVATION
PROPOSED



NORTH (LEFT) ELEVATION
EXISTING





WEST (FRONT) ELEVATION
EXISTING & PROPOSED

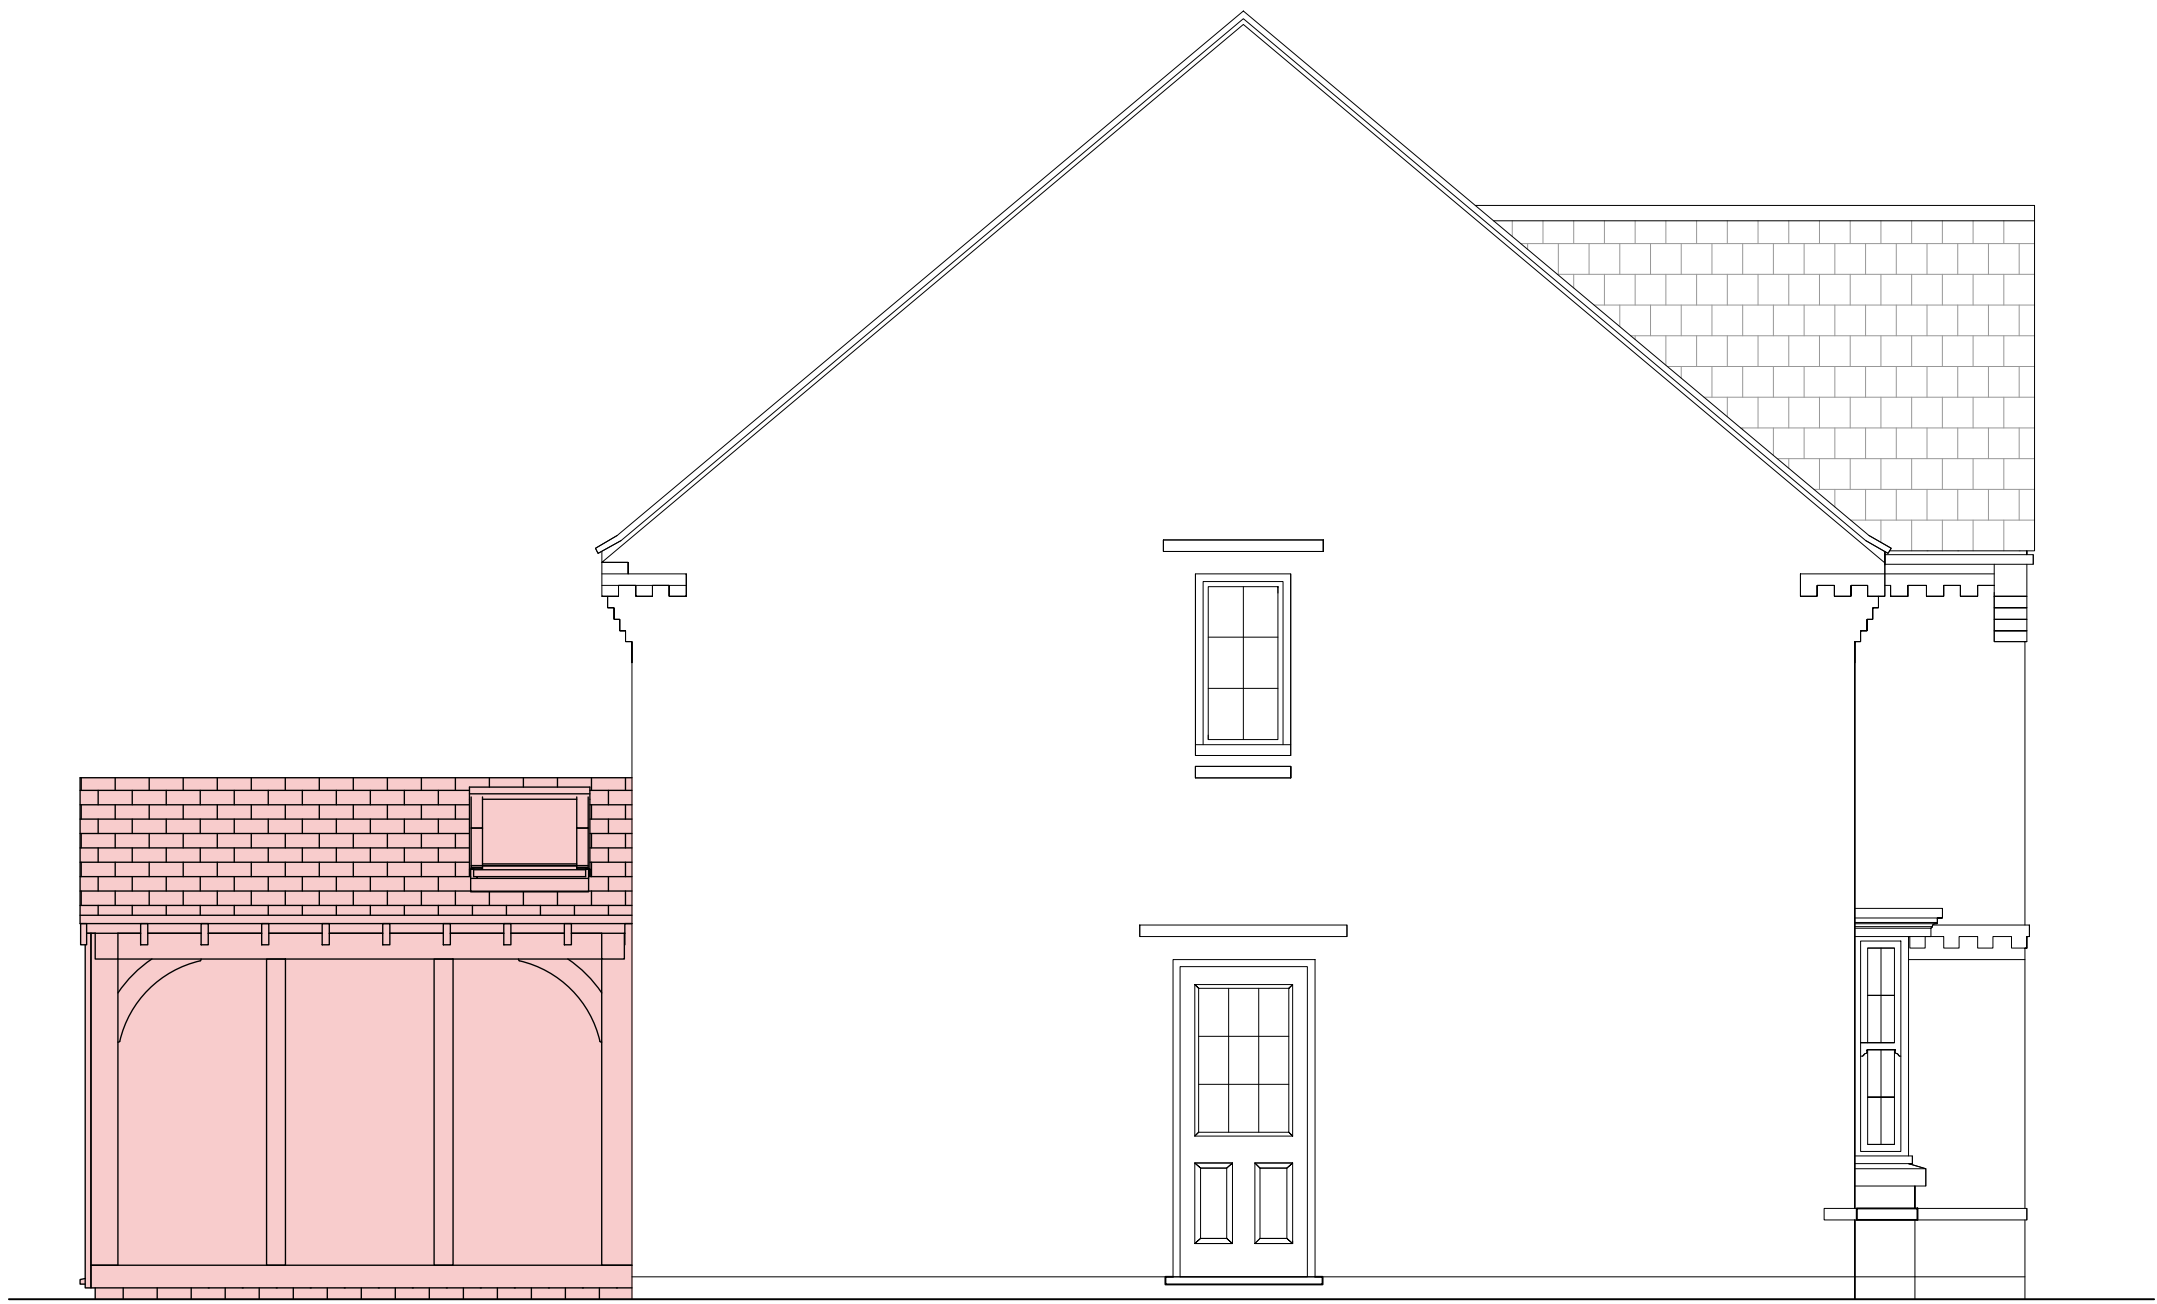

NORTH (LEFT) ELEVATION
PROPOSED

TO BE DEMOLISHED
PROPOSAL

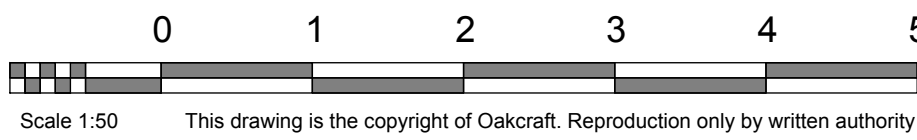

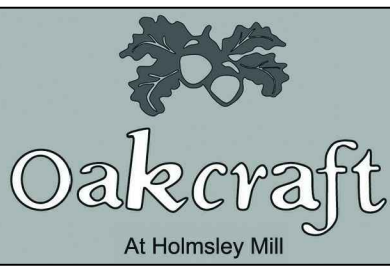

At Holmsley Mill

Mr & Mrs Purnell

17052JP Rev A

Planning

Elevations
Existing & Proposed

Date / Revision:	25/01/2019	PL003
Drawn by	LAG	
Checked by	Checker	Scale: 1@50 @ A1